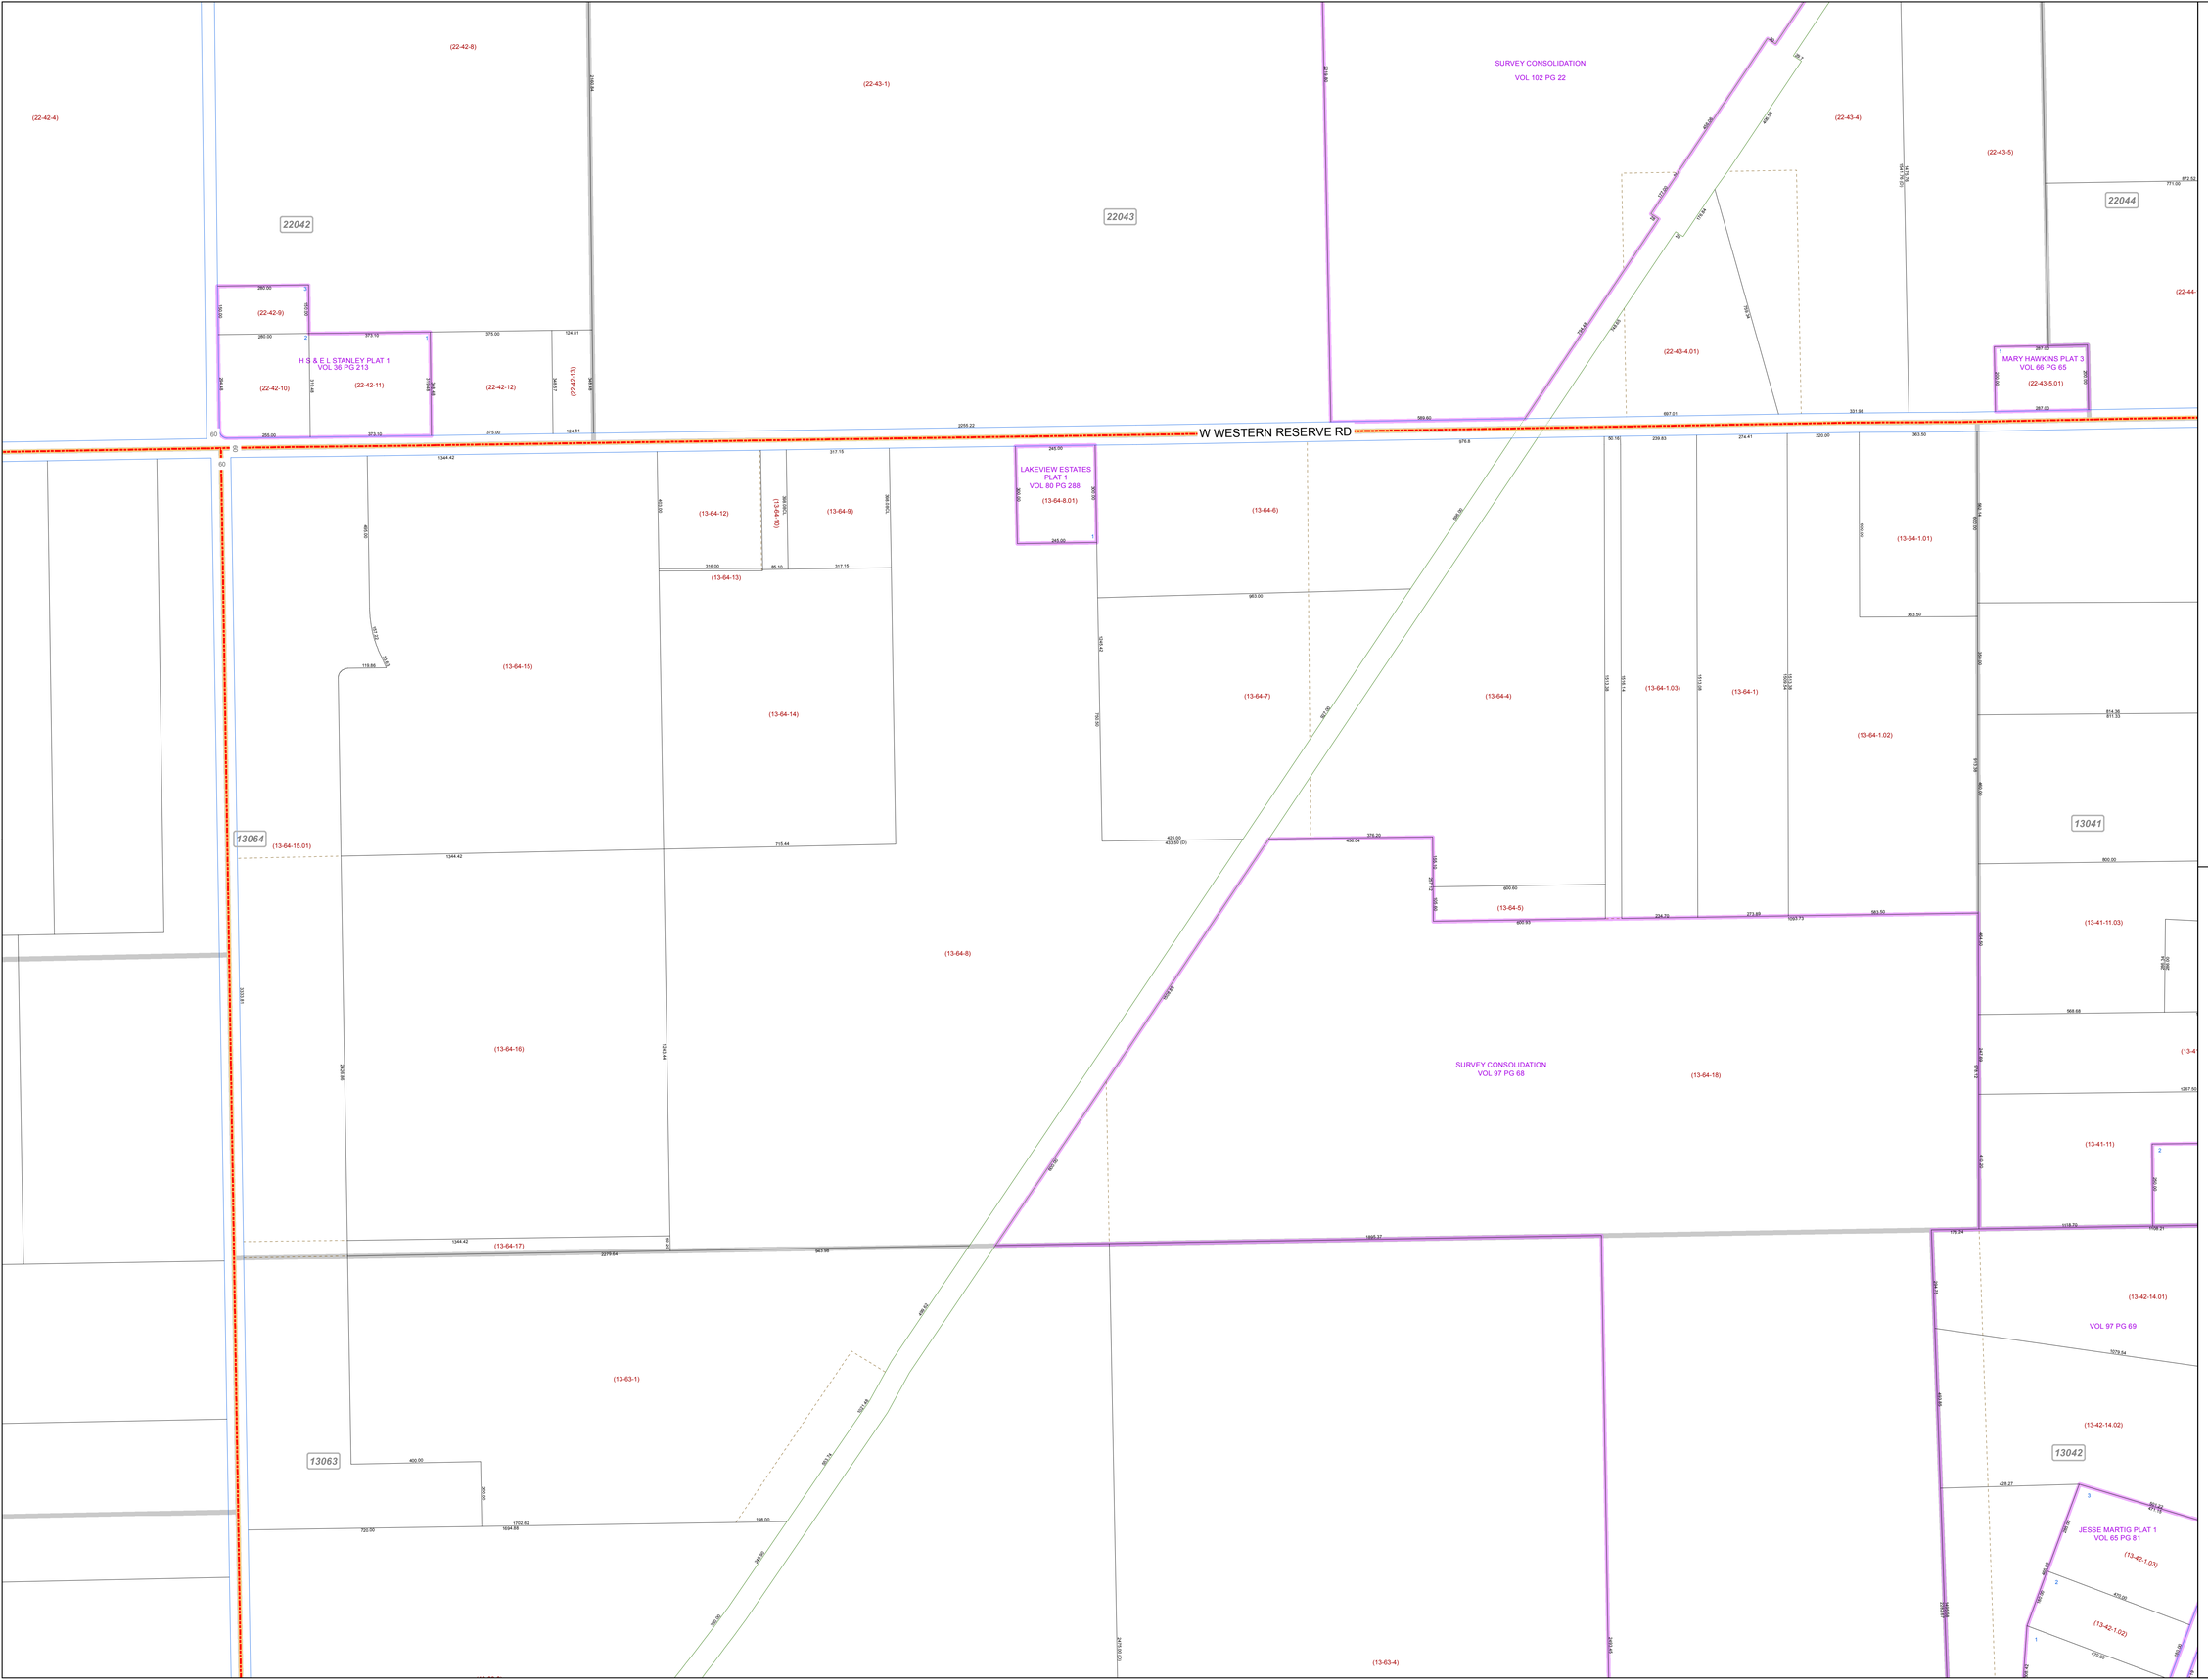

MAHONING COUNTY
OHIO

GOSHEN TOWNSHIP

Section 6 North Half

TAX MAP
13064

N

SCALE

0 100 200 400 600

Feet

Approximate

Print Date 12/31/2014

LEGEND

- COUNTY LINE
- TOWNSHIP LINE
- CITY LINE
- VILLAGE LINE
- PLAT OUTLINE
- PARCEL LINE
- OLD PARCEL LINE
- PHASE LINE
- ROAD ROW LINE
- RAILROAD ROW LINE
- (01-20-1.03) PARCEL ID NUMBER
- *345* LOT NUMBER
- *BELL PLAT 1* PLAT NAME
- *01004* TAX MAP NUMBER

GOSHEN TOWNSHIP
Index Map

	22036	22037	22038
	22042	22043	22044
	16208	13064	13041
	16209		
	16210	13063	13042
16142	16141	13062	13043