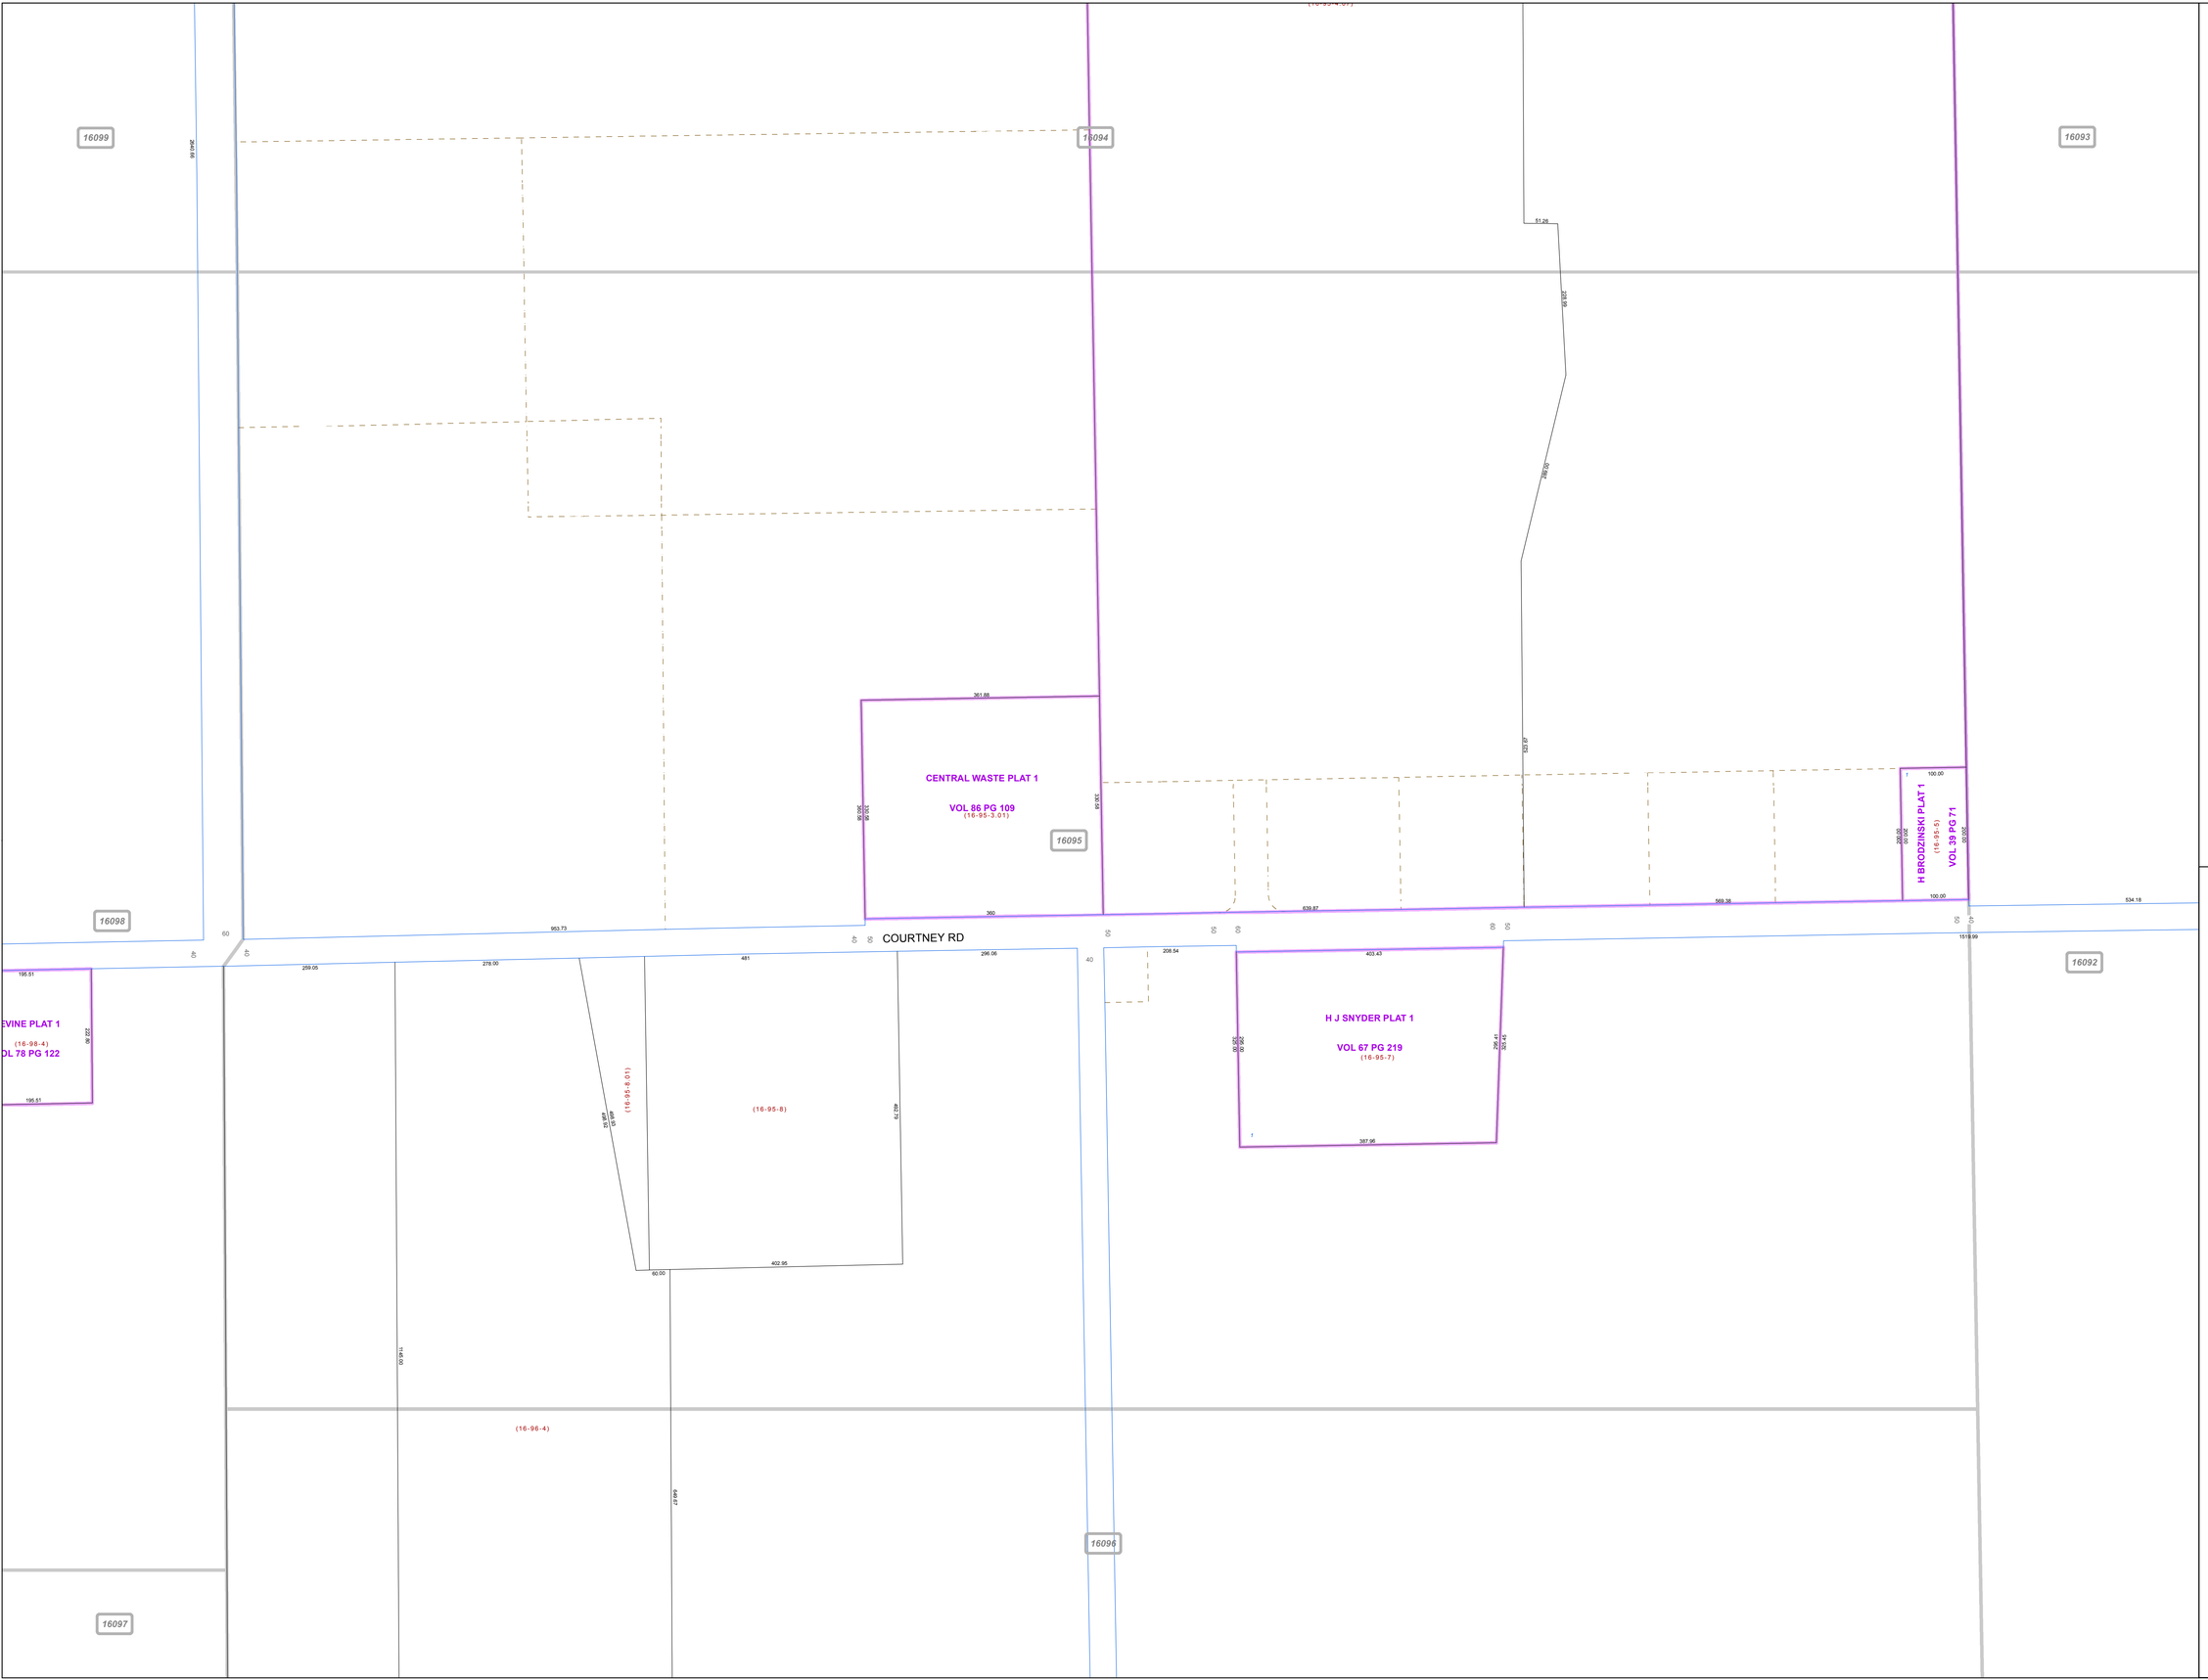

MAHONING COUNTY OHIO

SMITH TOWNSHIP

Section 20

TAX MAP 16095

N

SCALE

0 50 100 200 300

Feet

Approximate

Print Date 12/31/2014

LEGEND

- COUNTY LINE
- TOWNSHIP LINE
- CITY LINE
- VILLAGE LINE
- PLAT OUTLINE
- PARCEL LINE
- OLD PARCEL LINE
- PHASE LINE
- ROAD ROW LINE
- RAILROAD ROW LINE
- (01-20-1.03) PARCEL ID NUMBER
- *345* LOT NUMBER
- *BELL PLAT 1* PLAT NAME
- *01004* TAX MAP NUMBER

SMITH TOWNSHIP
Index Map

16108	16109	16114
16099	16094	16093
16098	16095	16092
16097	16096	16091