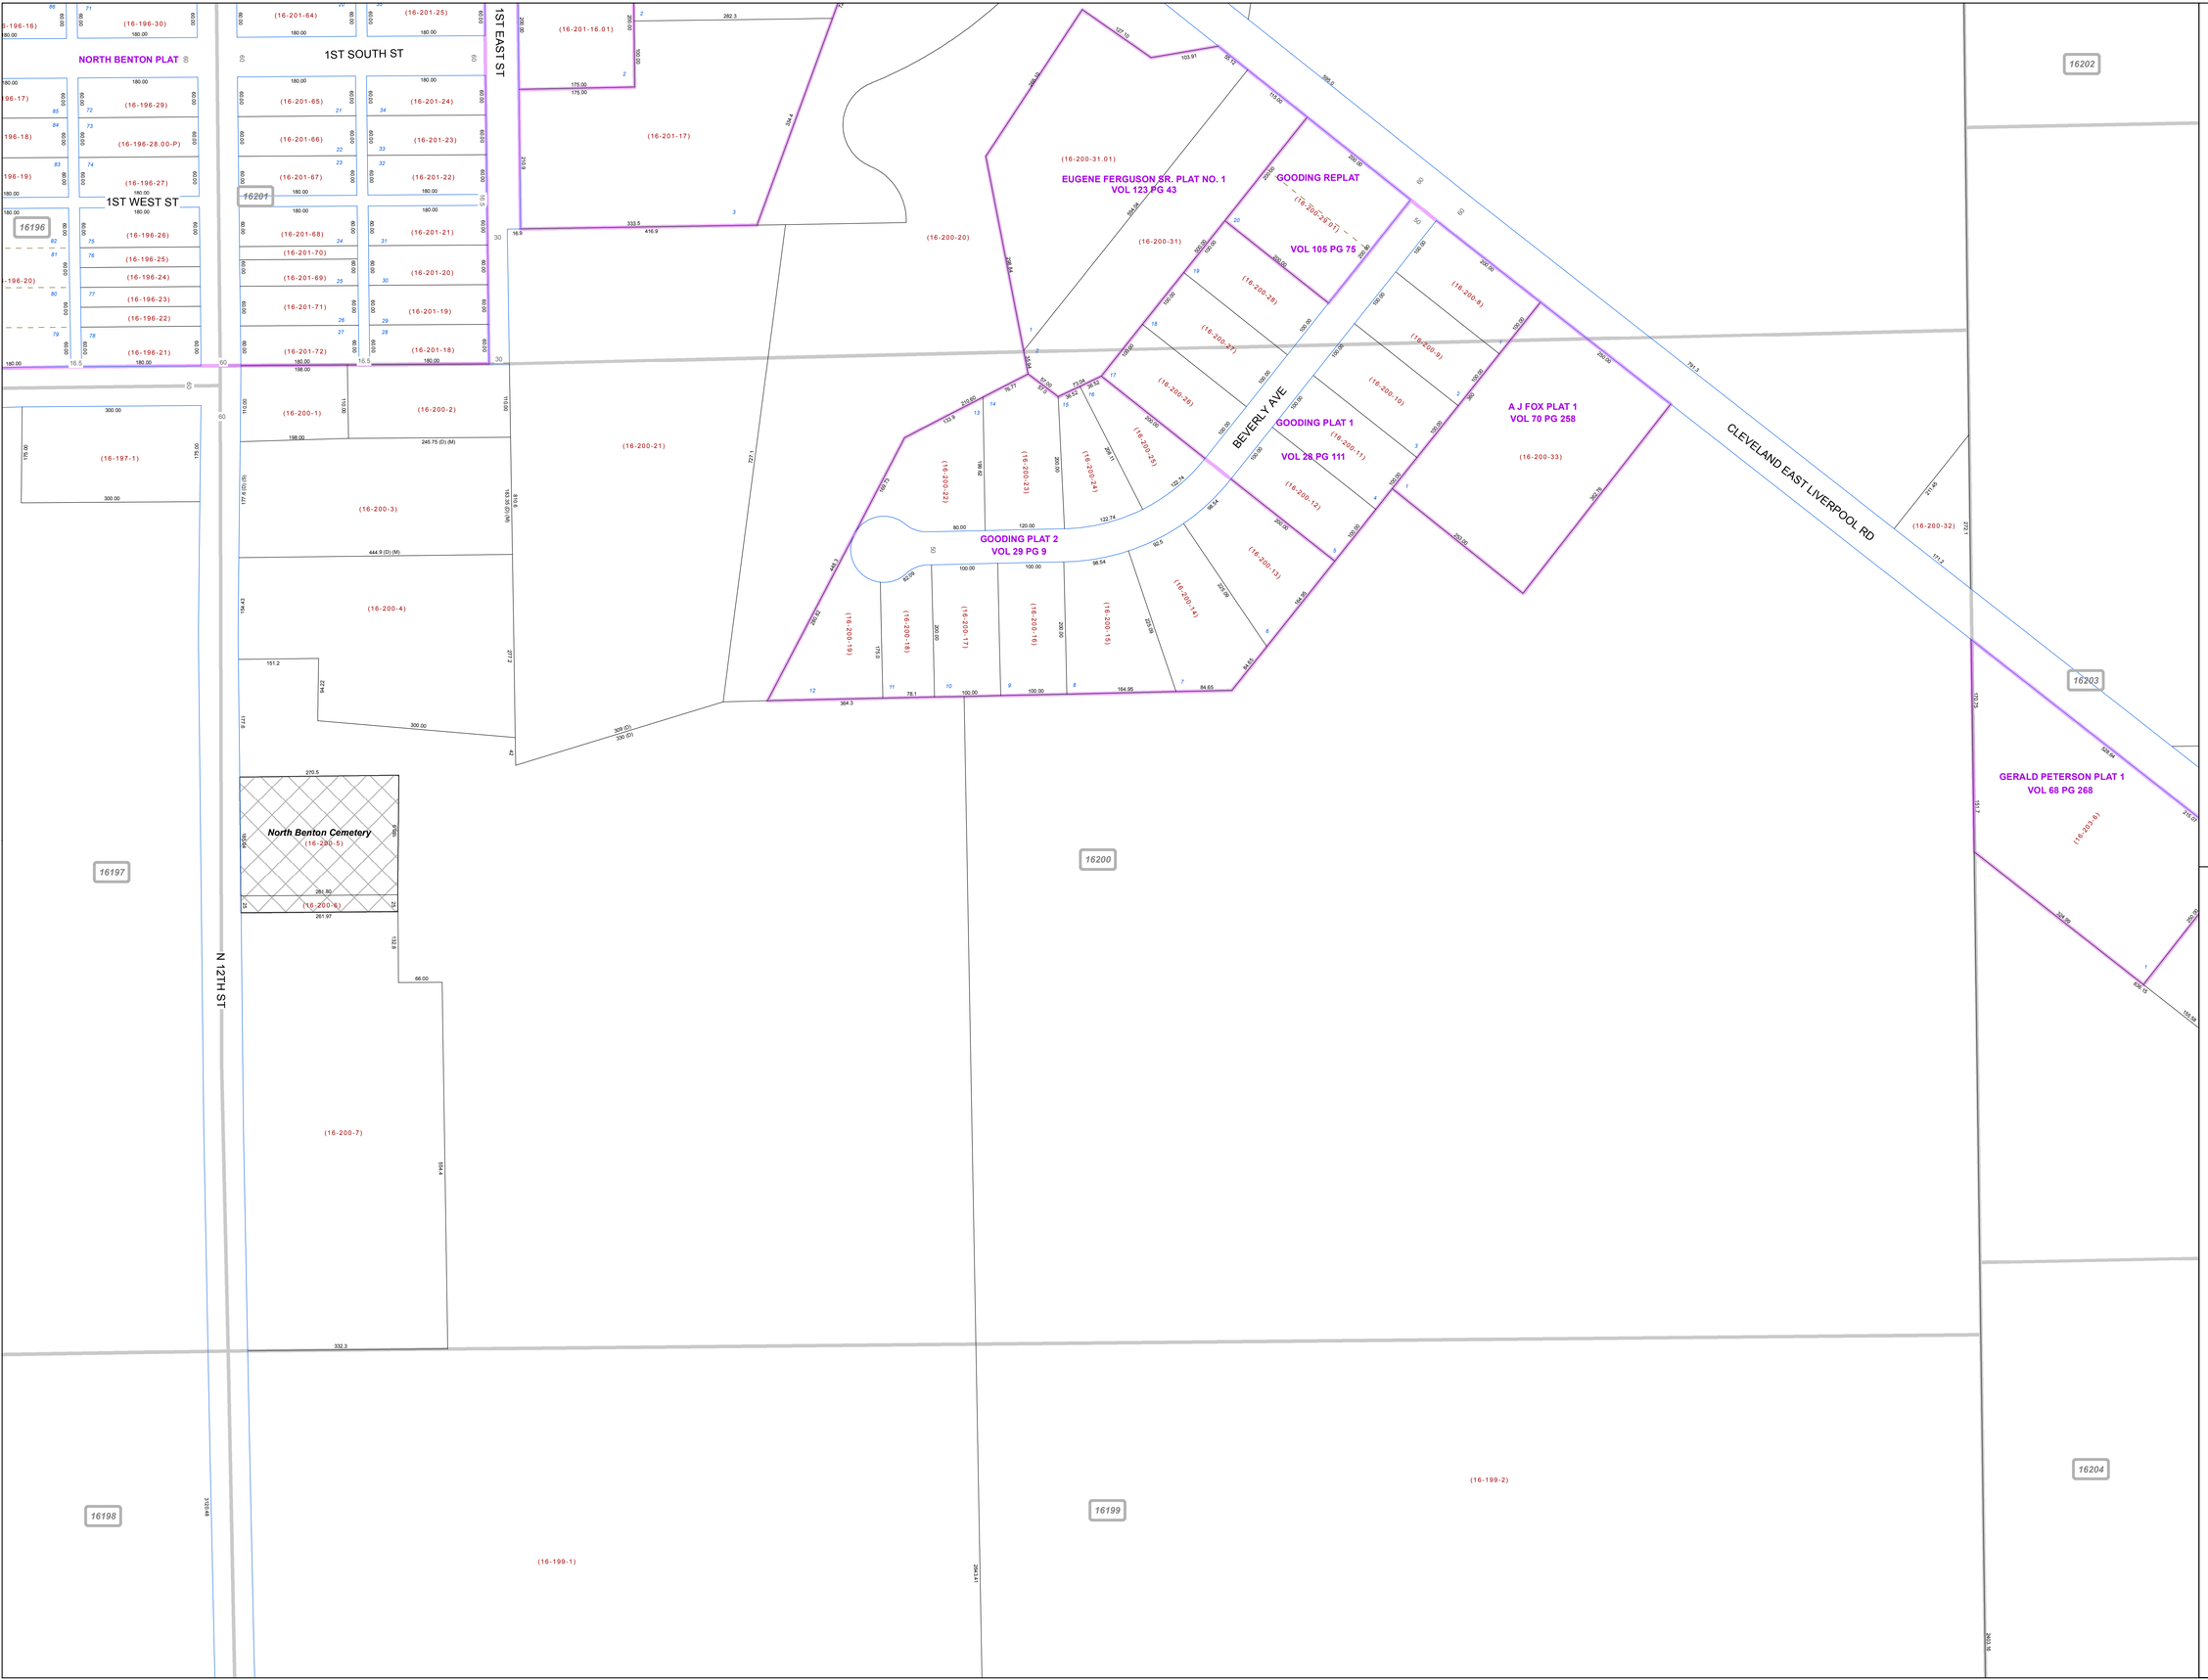


# MAHONING COUNTY
# OHIO

## SMITH TOWNSHIP

*Section 2*

## TAX MAP
## 16200

N

**SCALE**

0 50 100 200 300

Feet

Approximate

Print Date 12/31/2014

## LEGEND

- COUNTY LINE
- TOWNSHIP LINE
- CITY LINE
- VILLAGE LINE
- PLAT OUTLINE
- PARCEL LINE
- OLD PARCEL LINE
- PHASE LINE
- ROAD ROW LINE
- RAILROAD ROW LINE
- (01-20-1.03) PARCEL ID NUMBER
- 345 LOT NUMBER
- BELL PLAT 1 PLAT NAME
- 01004 TAX MAP NUMBER

## SMITH TOWNSHIP
### Index Map

| | | |
|---|---|---|
| 16196 | 16201 | 16202 |
| 16197 | 16200 | 16203 |
| 16198 | 16199 | 16204 |
| 16153 | 16148 | 16147 |