MAHONING COUNTY
OHIO
BERLIN TOWNSHIP
Great Lot 18, 19, 24 & 25 Tract 1

TAX MAP
22030

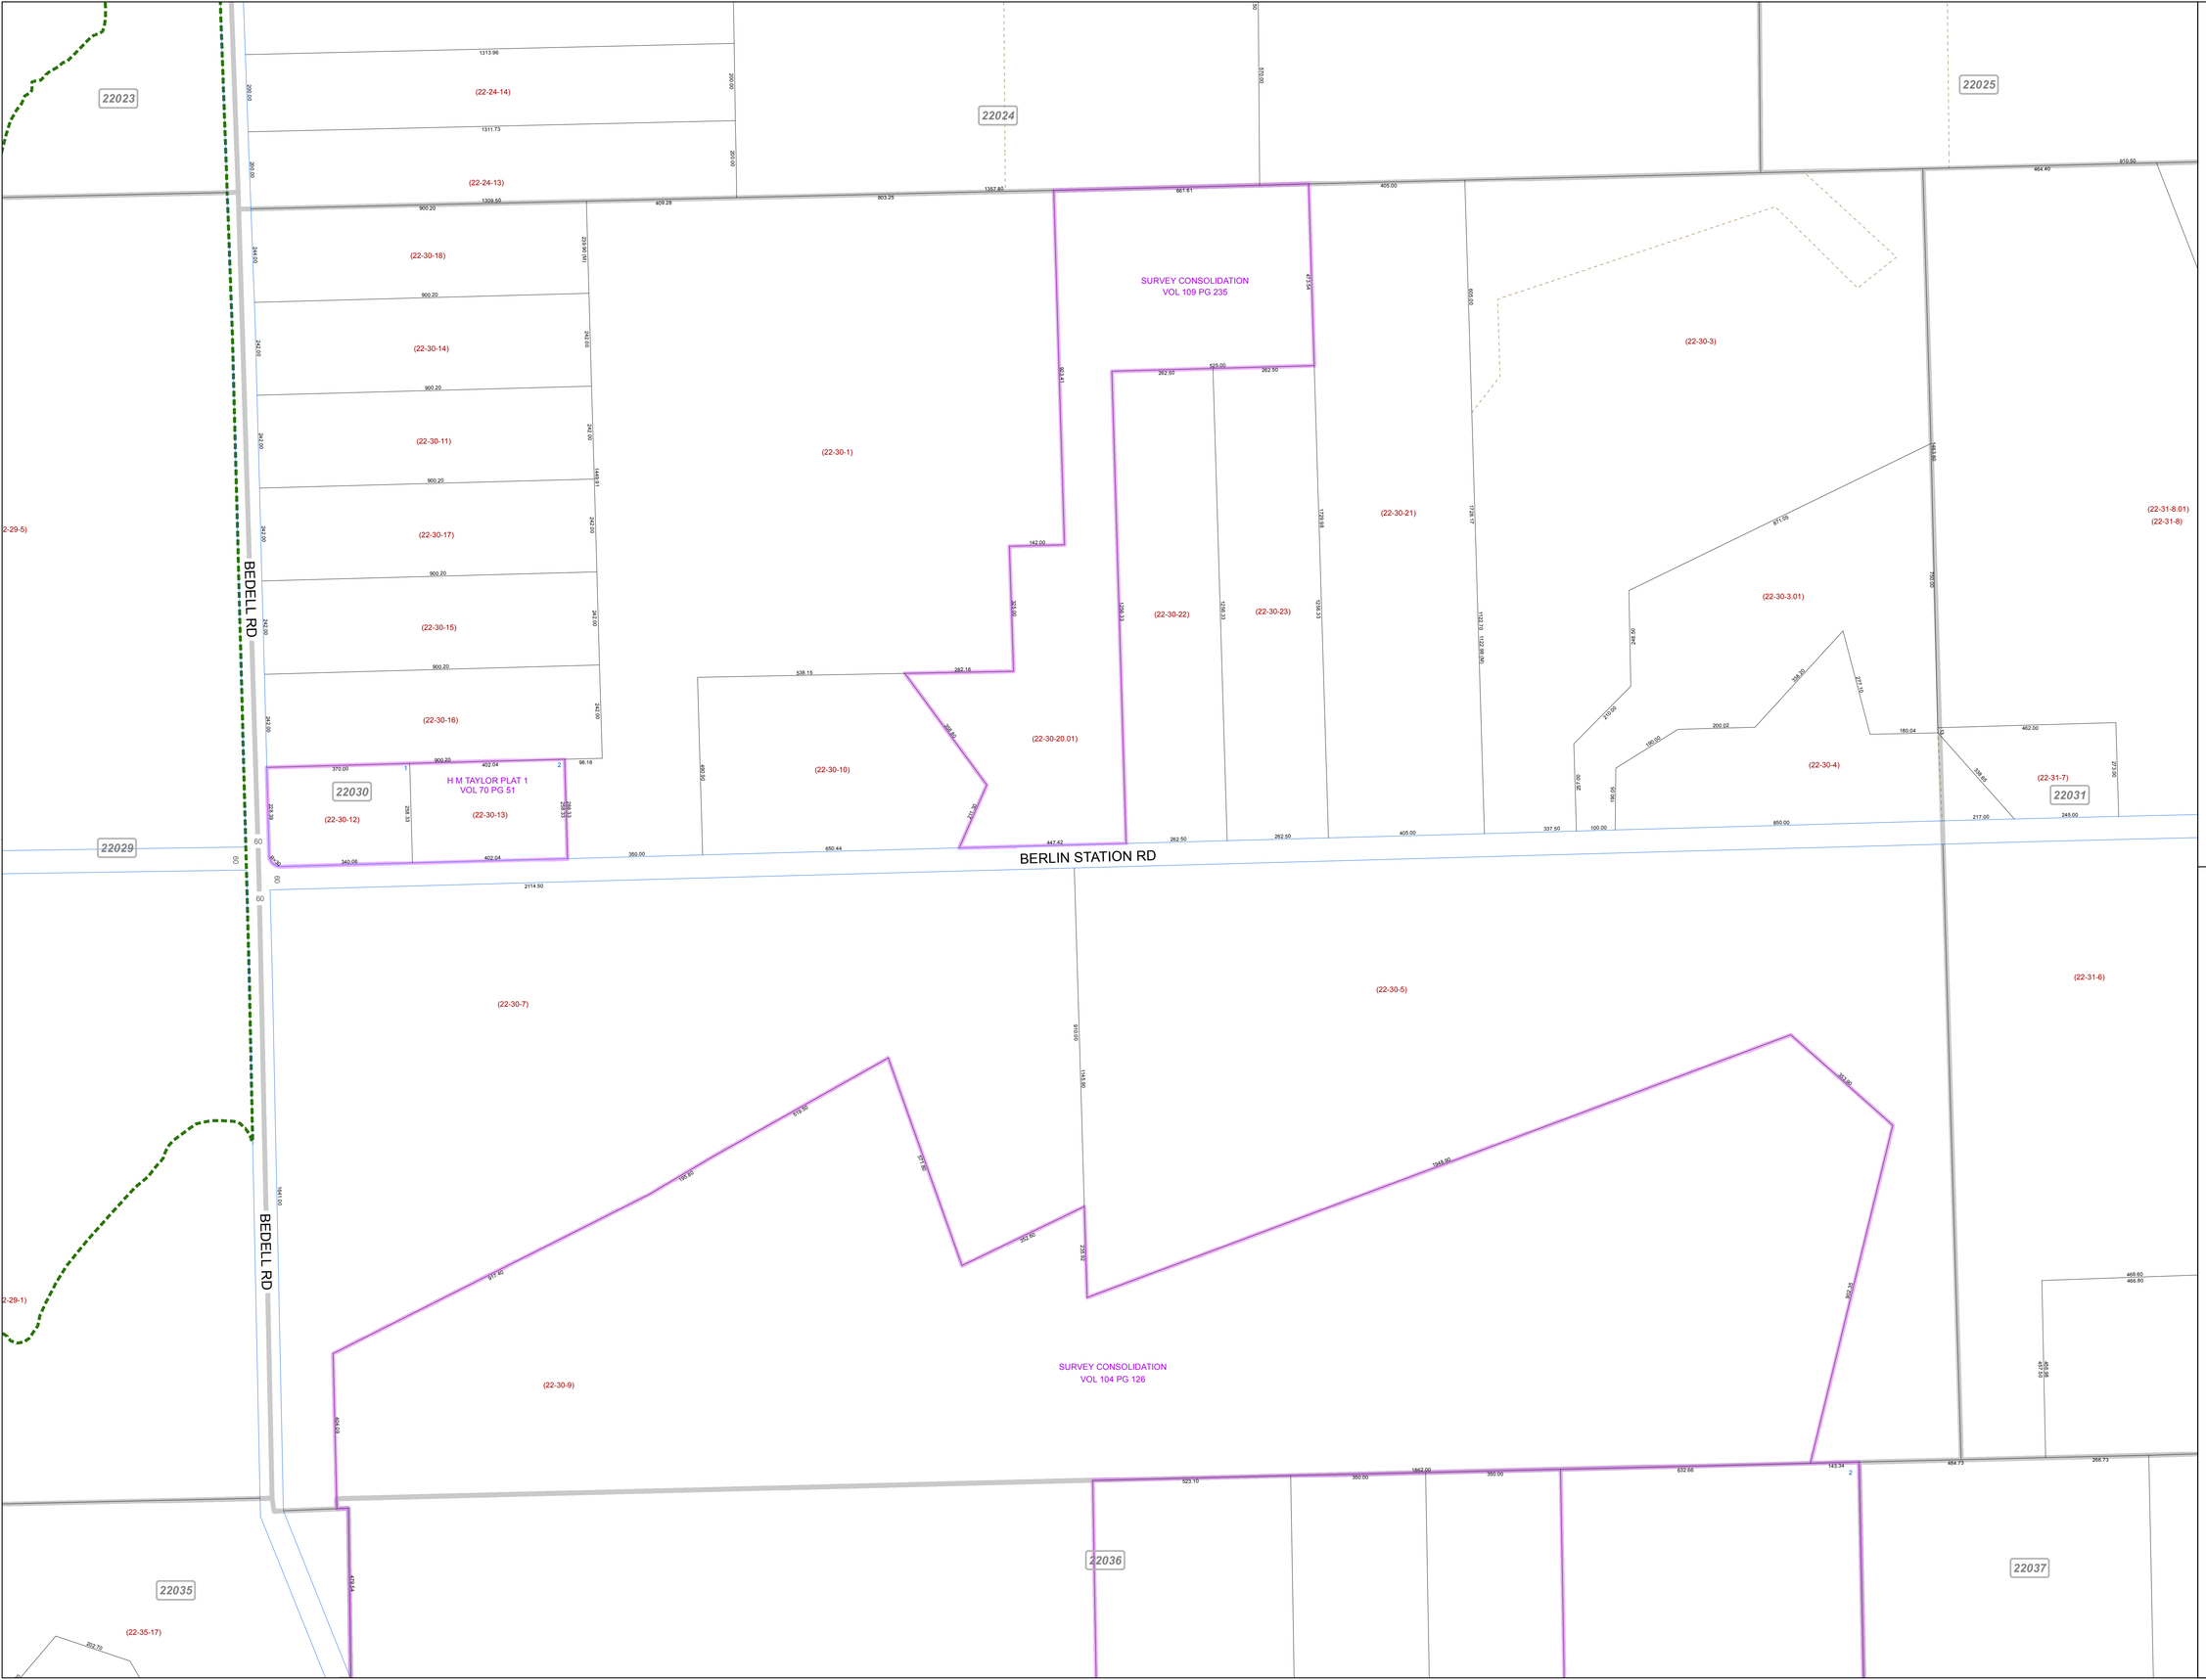

SCALE
0 100 200 400 600
Feet
Approximate

Print Date 12/31/2014

LEGEND
- COUNTY LINE
- TOWNSHIP LINE
- CITY LINE
- VILLAGE LINE
- PLAT OUTLINE
- PARCEL LINE
- OLD PARCEL LINE
- PHASE LINE
- ROAD ROW LINE
- RAILROAD ROW LINE
- (01-20-1.03) PARCEL ID NUMBER
- 345 LOT NUMBER
- BELL PLAT 1 PLAT NAME
- 01004 TAX MAP NUMBER

BERLIN TOWNSHIP
Index Map

22023	22024	22025
22029	22030	22031
22035	22036	22037