# MAHONING COUNTY
# OHIO
## BOARDMAN TOWNSHIP
***Great Lot 23, Division 3 Great Lot 10 Division 4***

## TAX MAP
## 29101

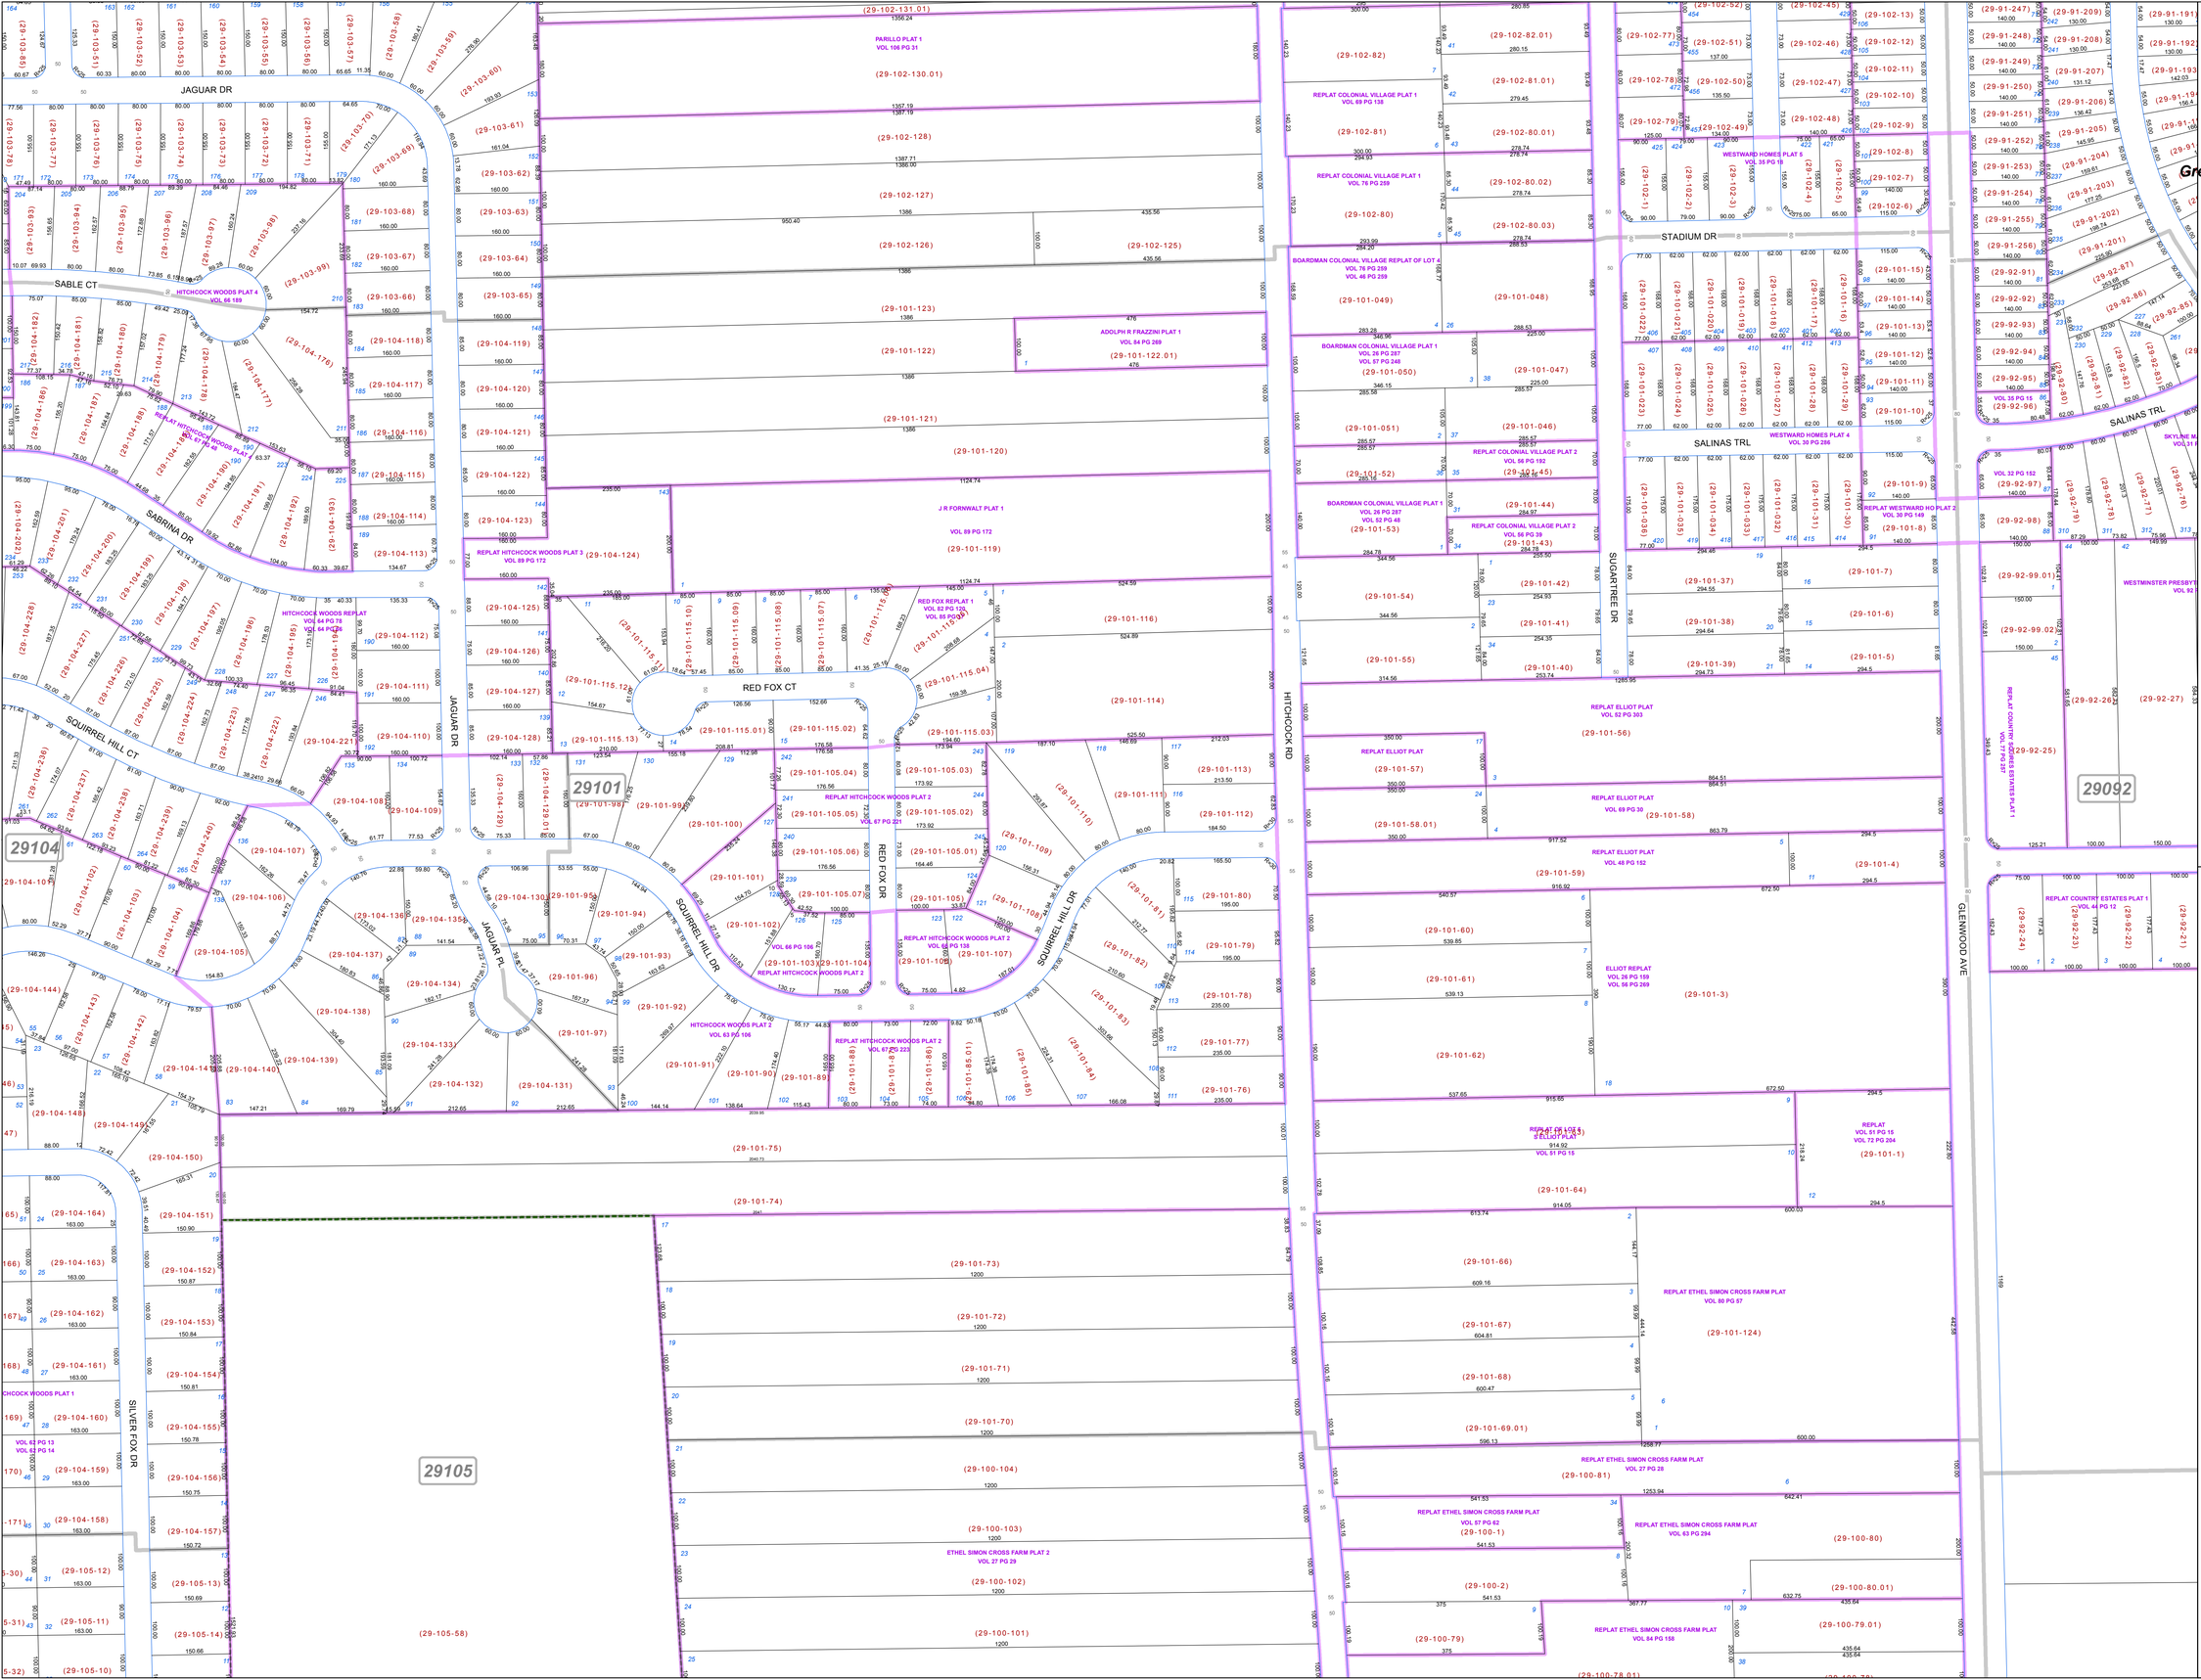


SCALE

0 60 120 240 360

Feet

Approximate

Print Date: 12/31/2014

## LEGEND

- COUNTY LINE
- TOWNSHIP LINE
- CITY LINE
- VILLAGE LINE
- PLAT OUTLINE
- PARCEL LINE
- OLD PARCEL LINE
- PHASE LINE
- ROAD ROW LINE
- RAILROAD ROW LINE
- (01-20-1.03) PARCEL ID NUMBER
- 345 LOT NUMBER
- BELL PLAT 1 PLAT NAME
- 01004 TAX MAP NUMBER

## BOARDMAN TOWNSHIP
### Index Map

| | | |
|---|---|---|
| 29078 | 29067 | 29066 |
| 29103 | 29102 | 29091 |
| 29104 | 29101 | 29092 |
| 29105 | 29100 | 29093 |