MAHONING COUNTY
OHIO
BOARDMAN TOWNSHIP
Great Lot 13, 15 Division 4

TAX MAP
29110

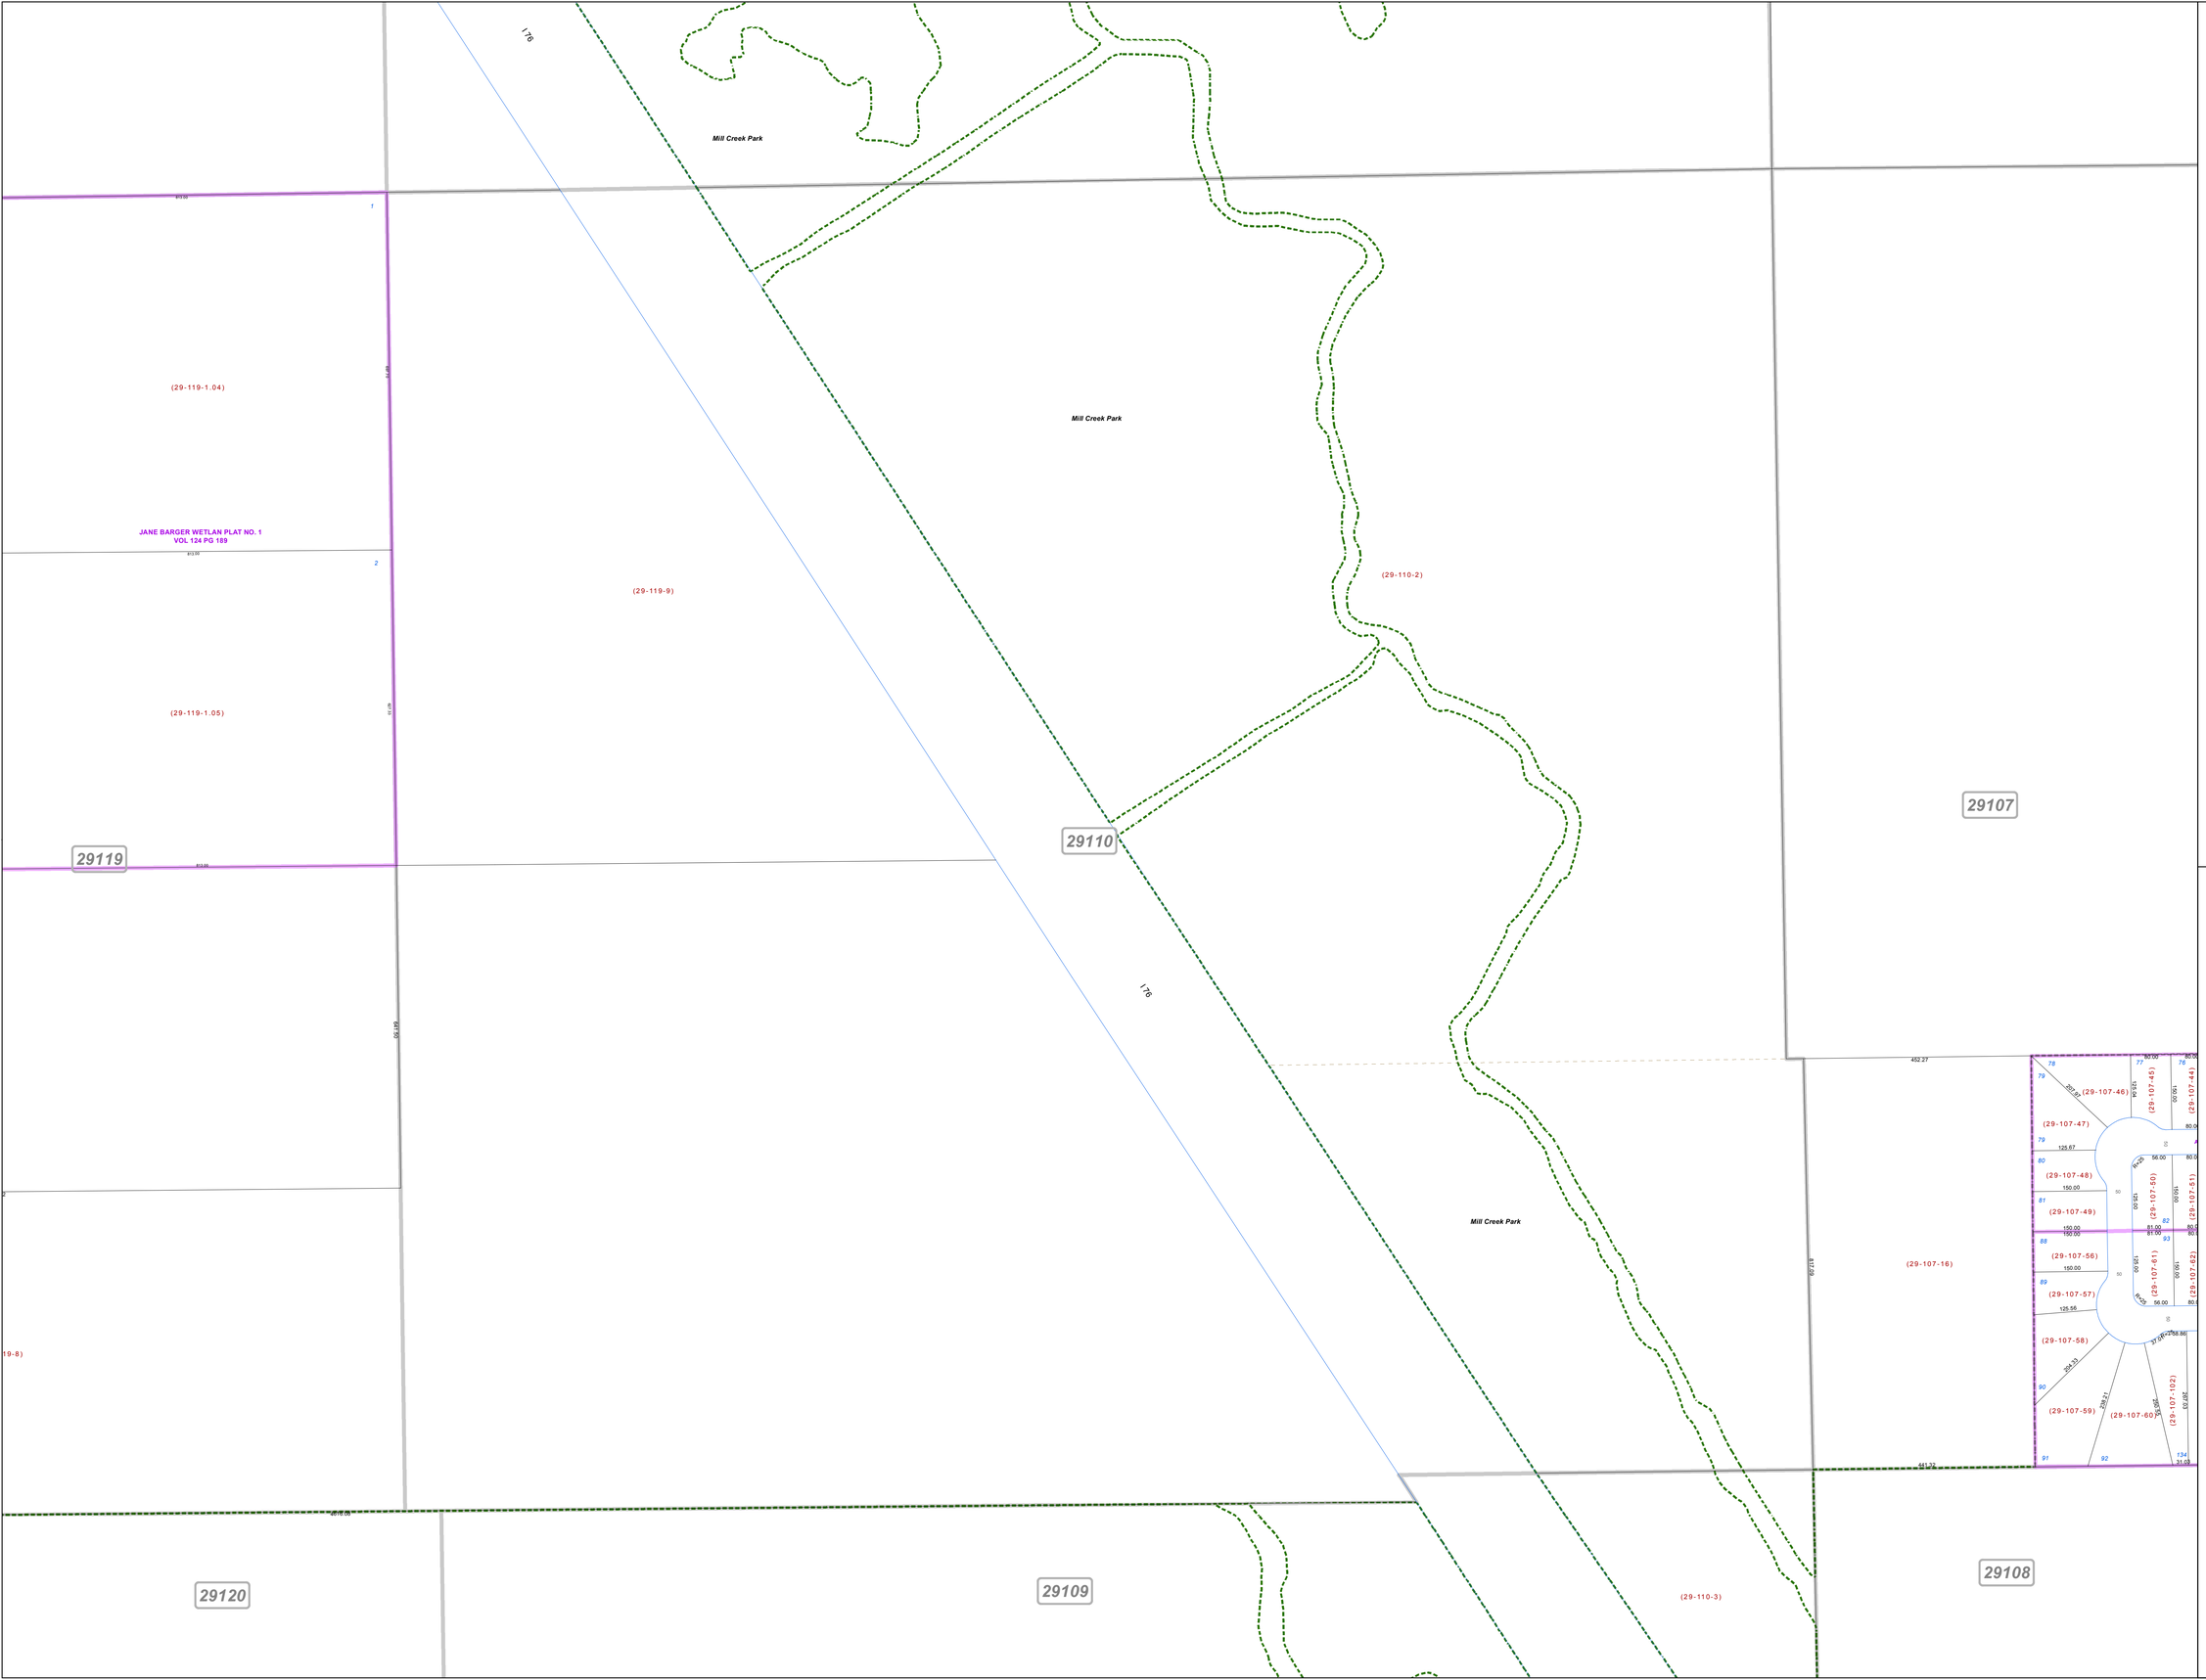

Print Date: 12/31/2014

LEGEND

- COUNTY LINE
- TOWNSHIP LINE
- CITY LINE
- VILLAGE LINE
- PLAT OUTLINE
- PARCEL LINE
- OLD PARCEL LINE
- PHASE LINE
- ROAD ROW LINE
- RAILROAD ROW LINE
- (01-20-1.03) PARCEL ID NUMBER
- 345 LOT NUMBER
- BELL PLAT 1 PLAT NAME
- 01004 TAX MAP NUMBER

SCALE

0 60 120 240 360

Feet

Approximate

BOARDMAN TOWNSHIP
Index Map

29117	29112	29105
29118	29111	29106
29119	29110	29107
29120	29109	29108