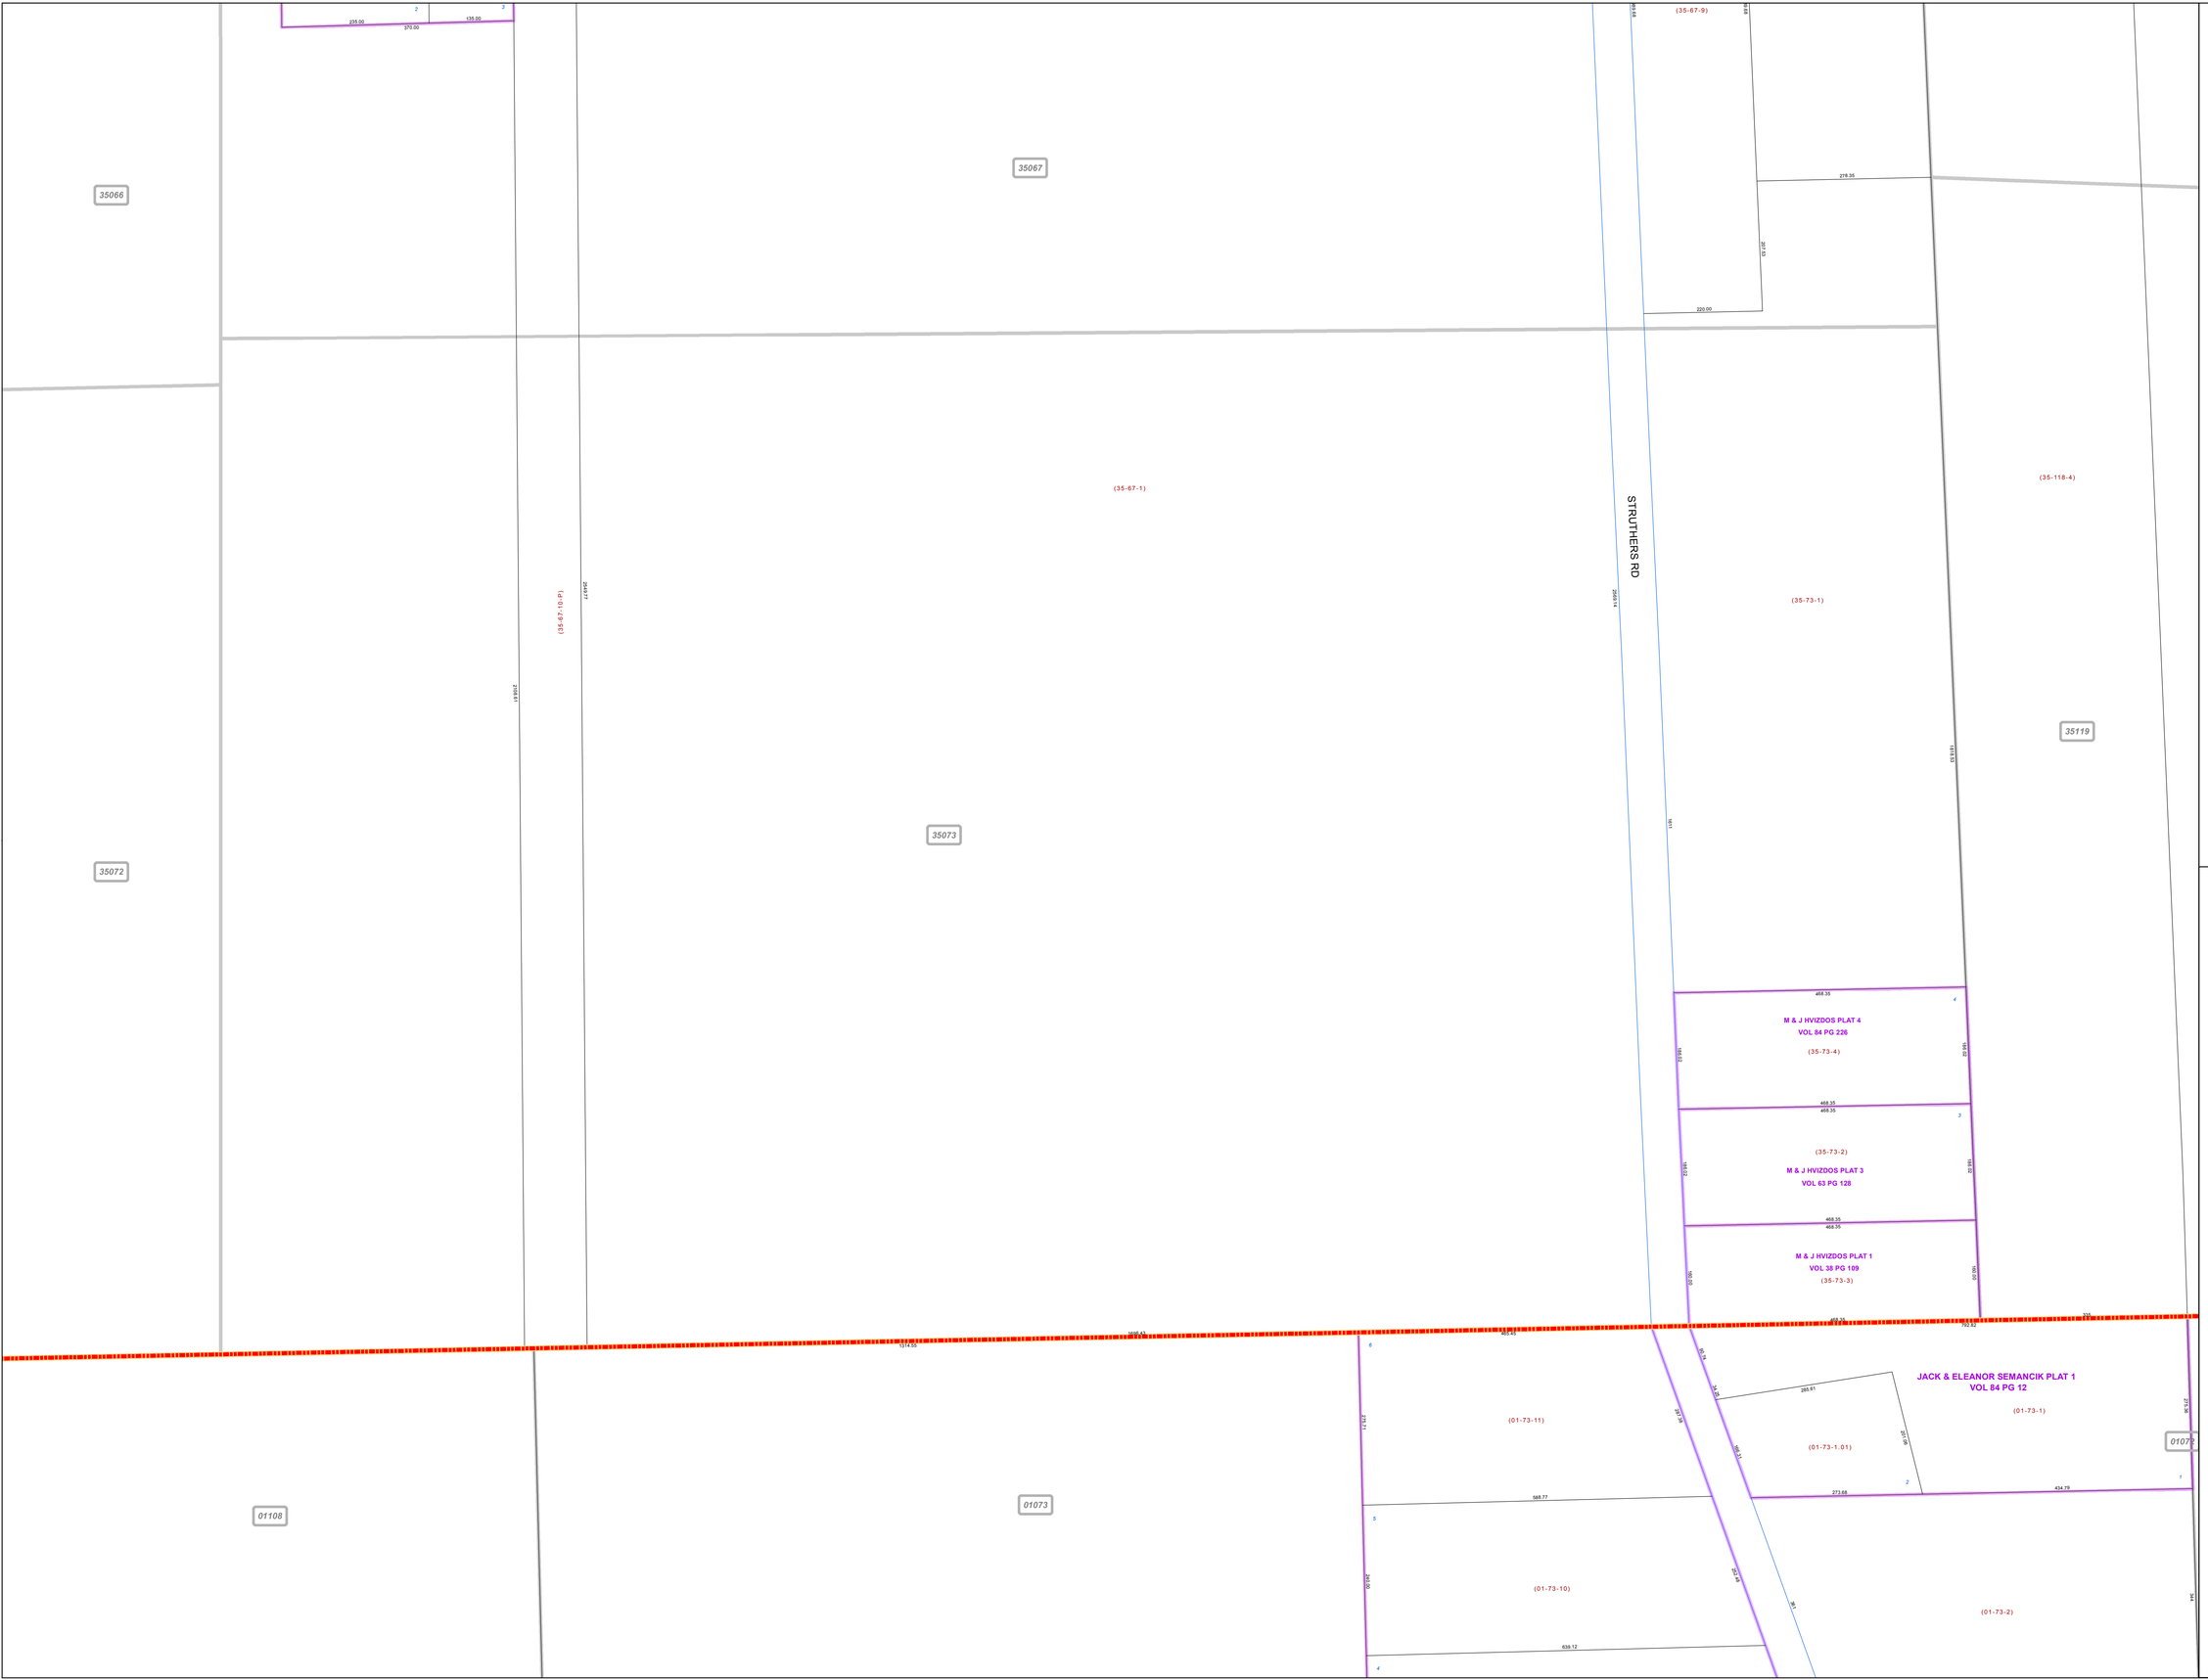

MAHONING COUNTY
OHIO

POLAND TOWNSHIP

Great Lot 39, 47

TAX MAP
35073

N

SCALE

0 50 100 200 300

Feet

Approximate

Print Date 12/31/2014

LEGEND

- COUNTY LINE
- TOWNSHIP LINE
- CITY LINE
- VILLAGE LINE
- PLAT OUTLINE
- PARCEL LINE
- OLD PARCEL LINE
- PHASE LINE
- ROAD ROW LINE
- RAILROAD ROW LINE
- (01-20-1.03) PARCEL ID NUMBER
- 345 LOT NUMBER
- BELL PLAT 1 PLAT NAME
- 01004 TAX MAP NUMBER

POLAND TOWNSHIP
Index Map

35060	35061	
35066	35067	35118
35072	35073	35119
01108	01073	01072
01107	01074	01071