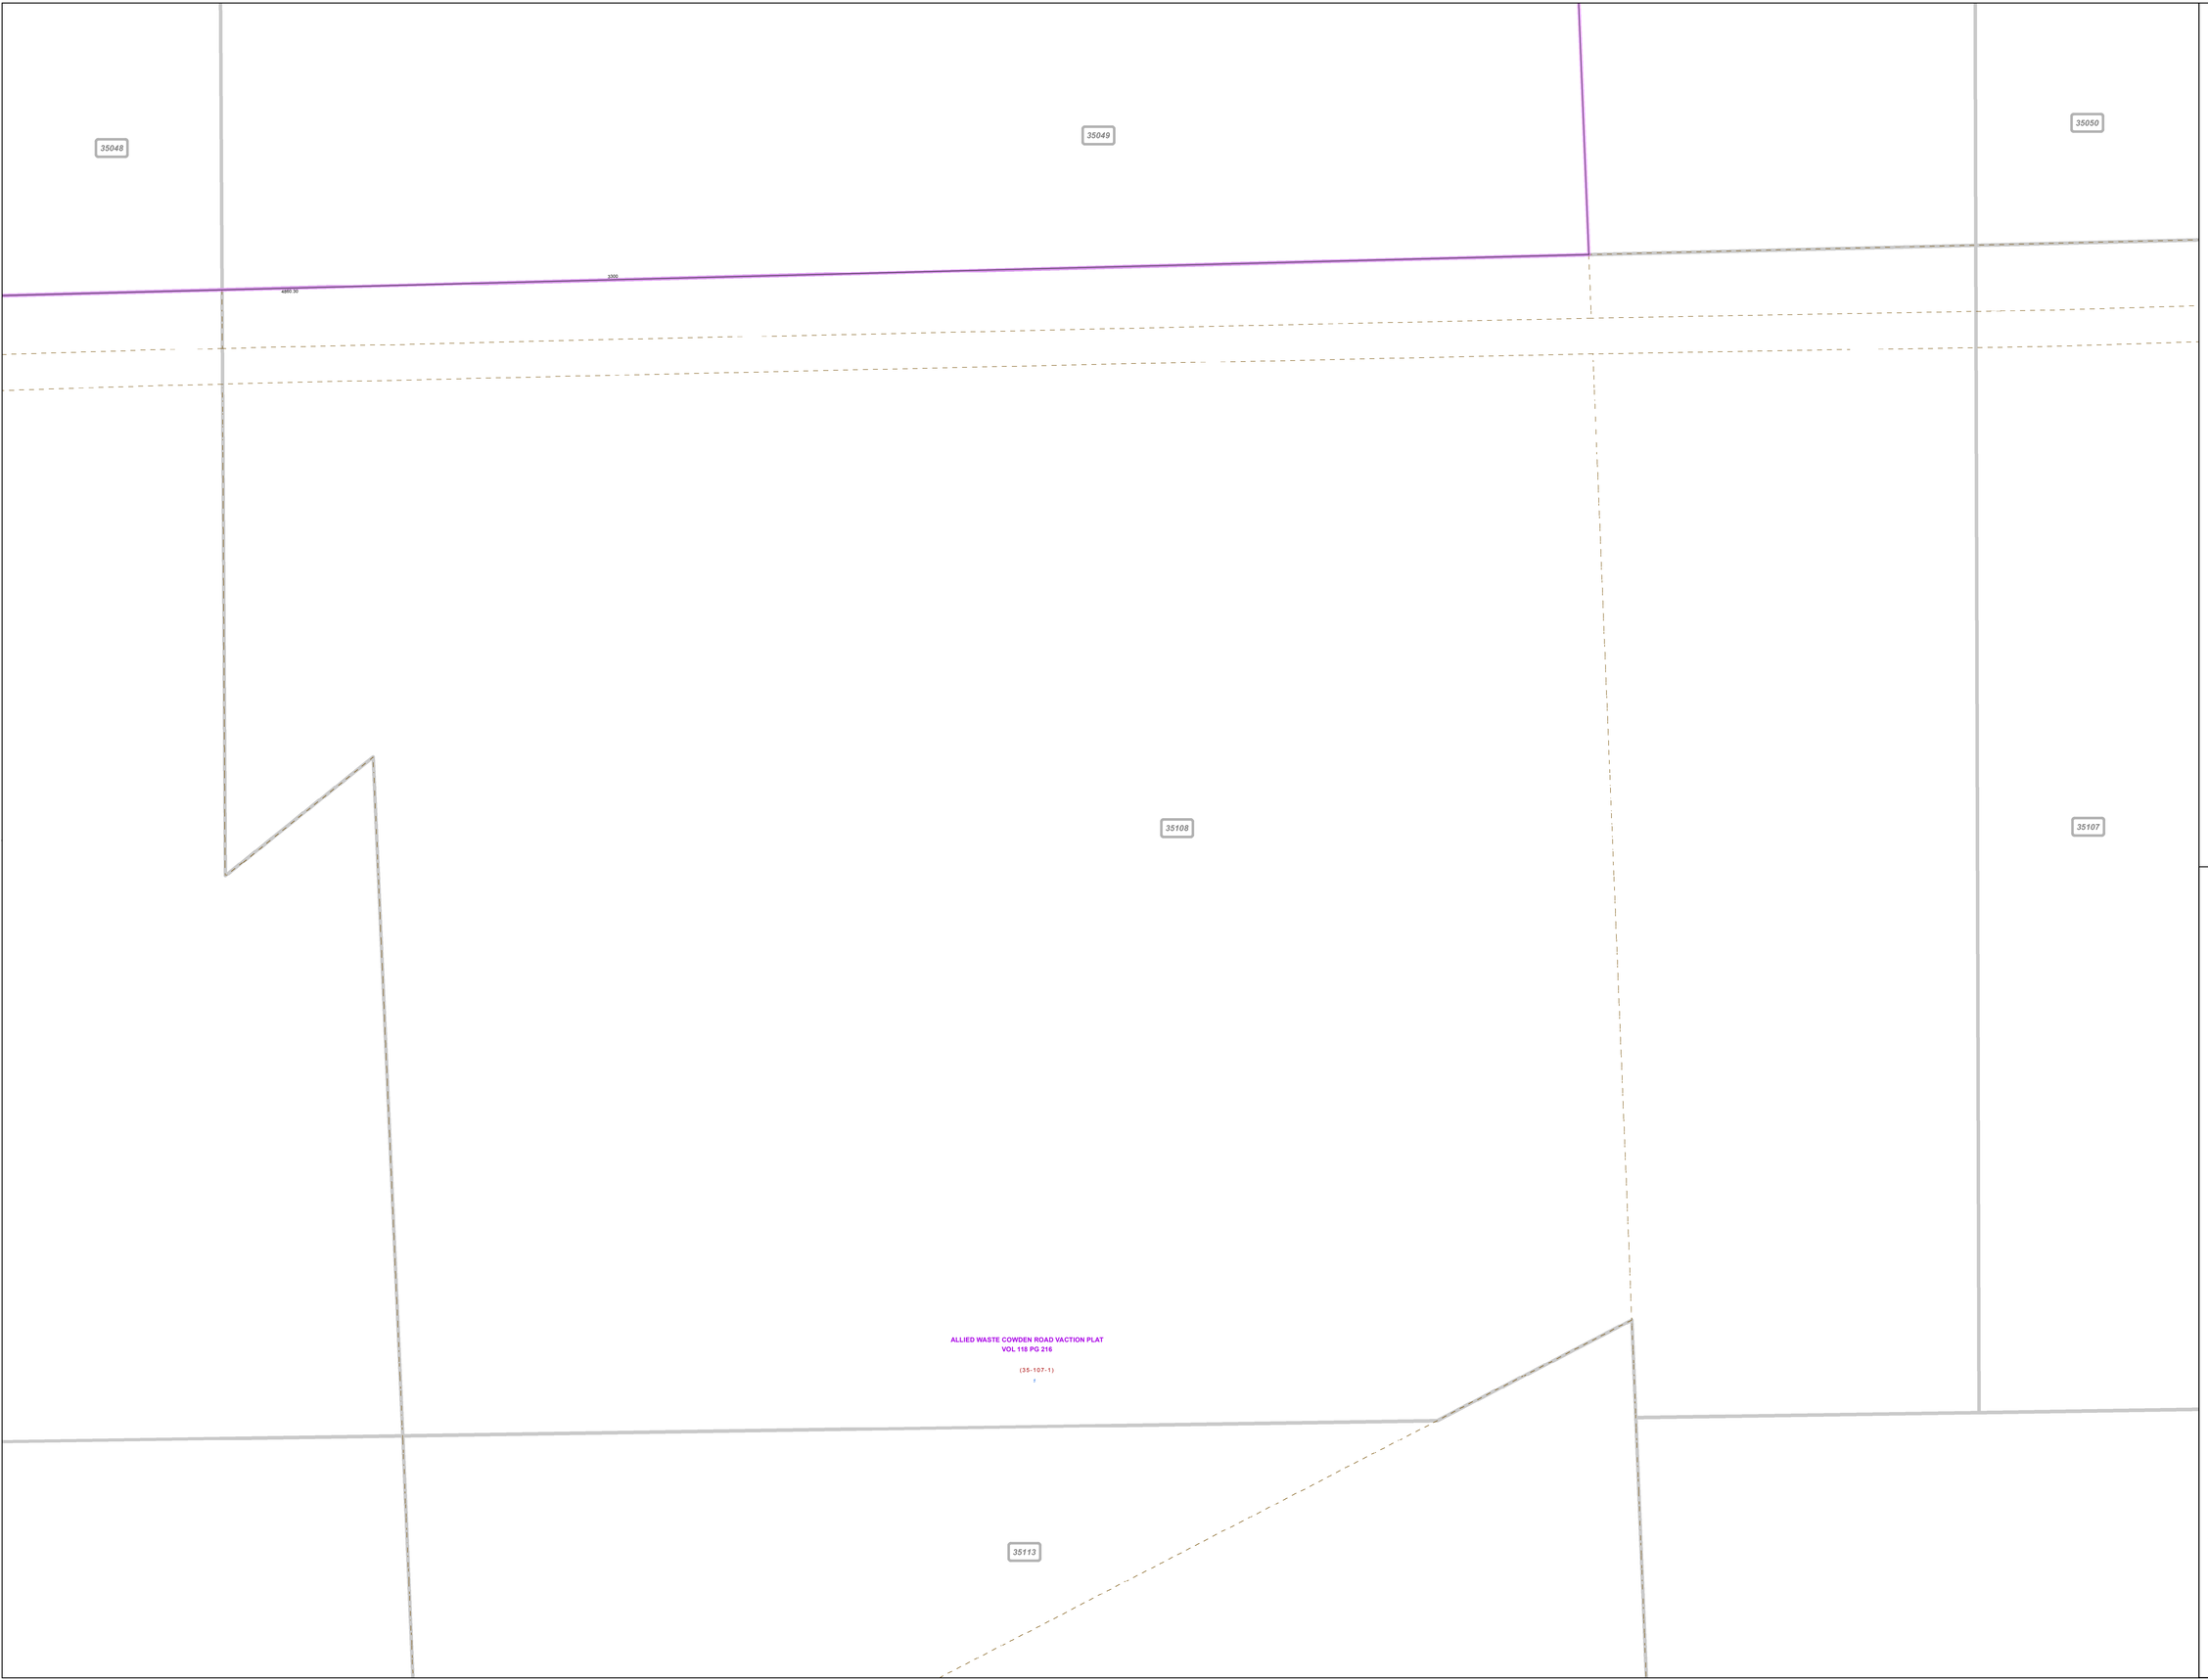

MAHONING COUNTY
OHIO

POLAND TOWNSHIP

Great Lot 59-65

TAX MAP
35108

N

SCALE

0 50 100 200 300

Feet

Approximate

Print Date 12/31/2014

LEGEND

- COUNTY LINE
- TOWNSHIP LINE
- CITY LINE
- VILLAGE LINE
- PLAT OUTLINE
- PARCEL LINE
- OLD PARCEL LINE
- PHASE LINE
- ROAD ROW LINE
- RAILROAD ROW LINE
- (01-20-1.03) PARCEL ID NUMBER
- 345 LOT NUMBER
- BELL PLAT 1 PLAT NAME
- 01004 TAX MAP NUMBER

POLAND TOWNSHIP
Index Map

35038	35037	35029
35048	35049	35050
35109	35108	35107
35112	35113	35114