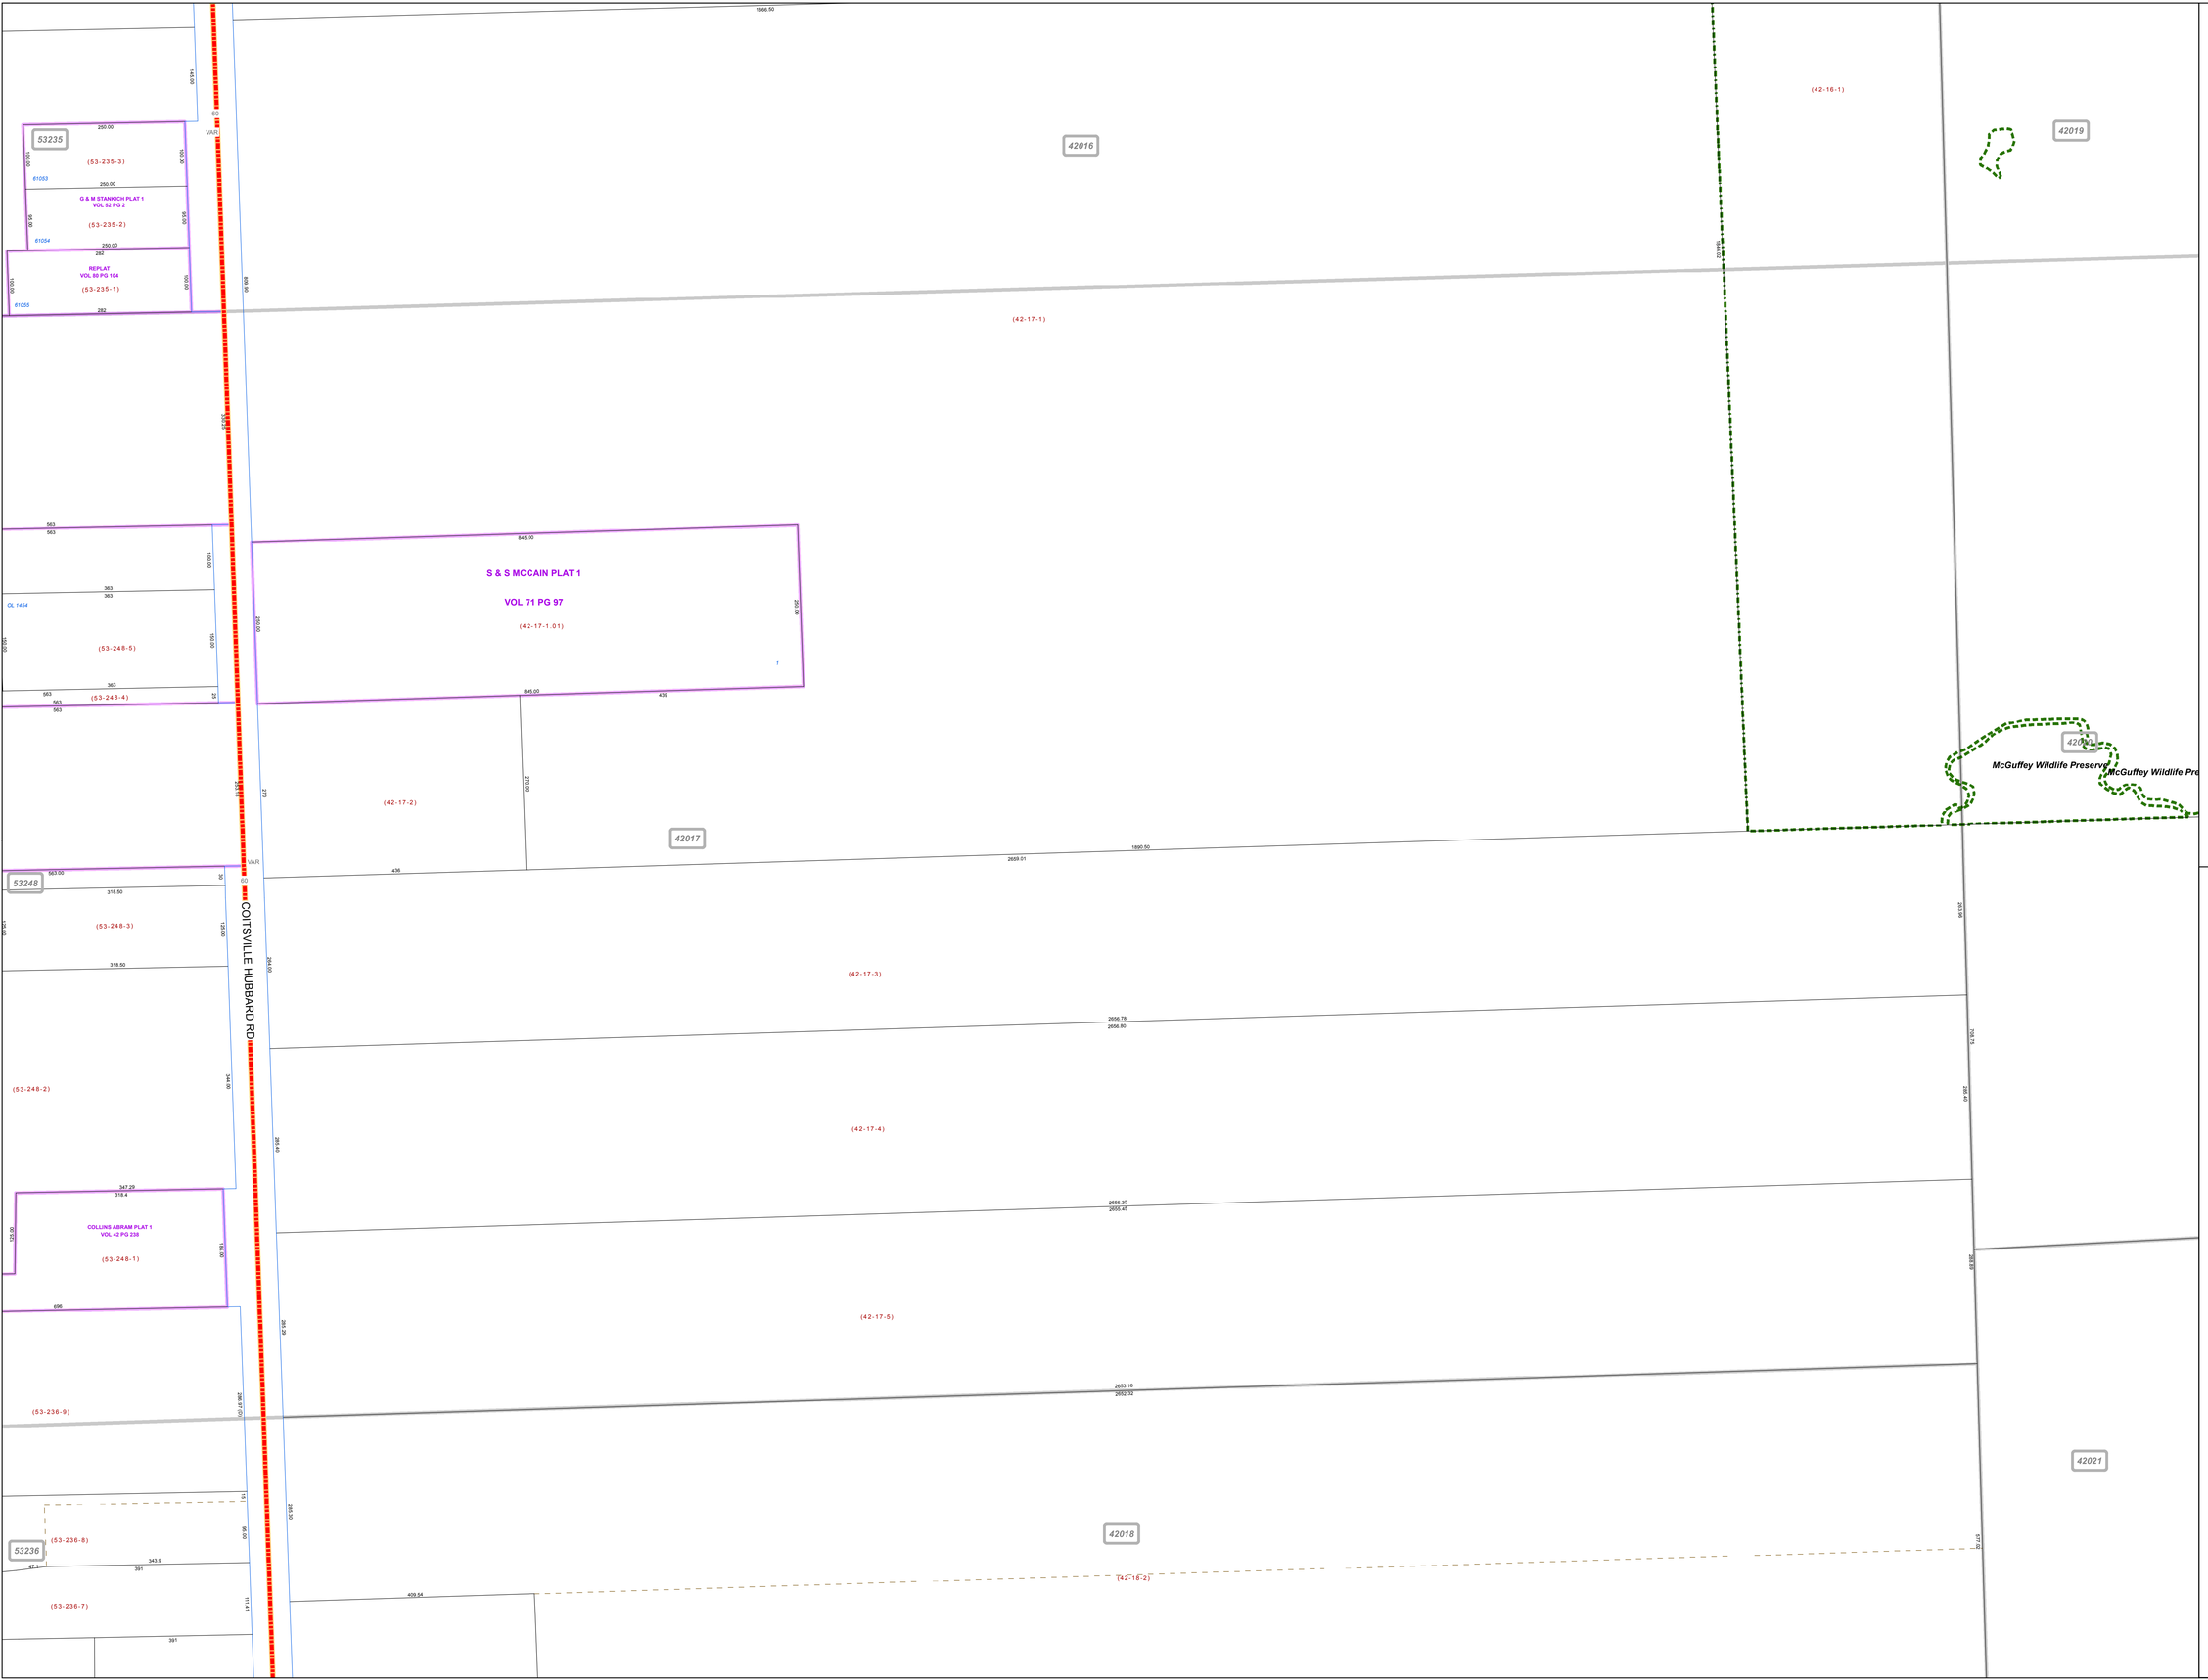

MAHONING COUNTY OHIO

COITSVILLE TOWNSHIP

Great Lot 8

TAX MAP 42017

N

SCALE

0 50 100 200 300

Feet

Approximate

Print Date 12/31/2014

LEGEND

- COUNTY LINE
- TOWNSHIP LINE
- CITY LINE
- VILLAGE LINE
- PLAT OUTLINE
- PARCEL LINE
- OLD PARCEL LINE
- PHASE LINE
- ROAD ROW LINE
- RAILROAD ROW LINE
- (01-20-1.03) PARCEL ID NUMBER
- 345 LOT NUMBER
- BELL PLAT 1 PLAT NAME
- 01004 TAX MAP NUMBER

COITSVILLE TOWNSHIP
Index Map

53234 / 53235	42015 / 42016	42012 / 42019
53248	42017	42020
53236	42018	42021
53237	42043	42040