MAHONING COUNTY
OHIO
CAMPBELL CITY

TAX MAP
46001

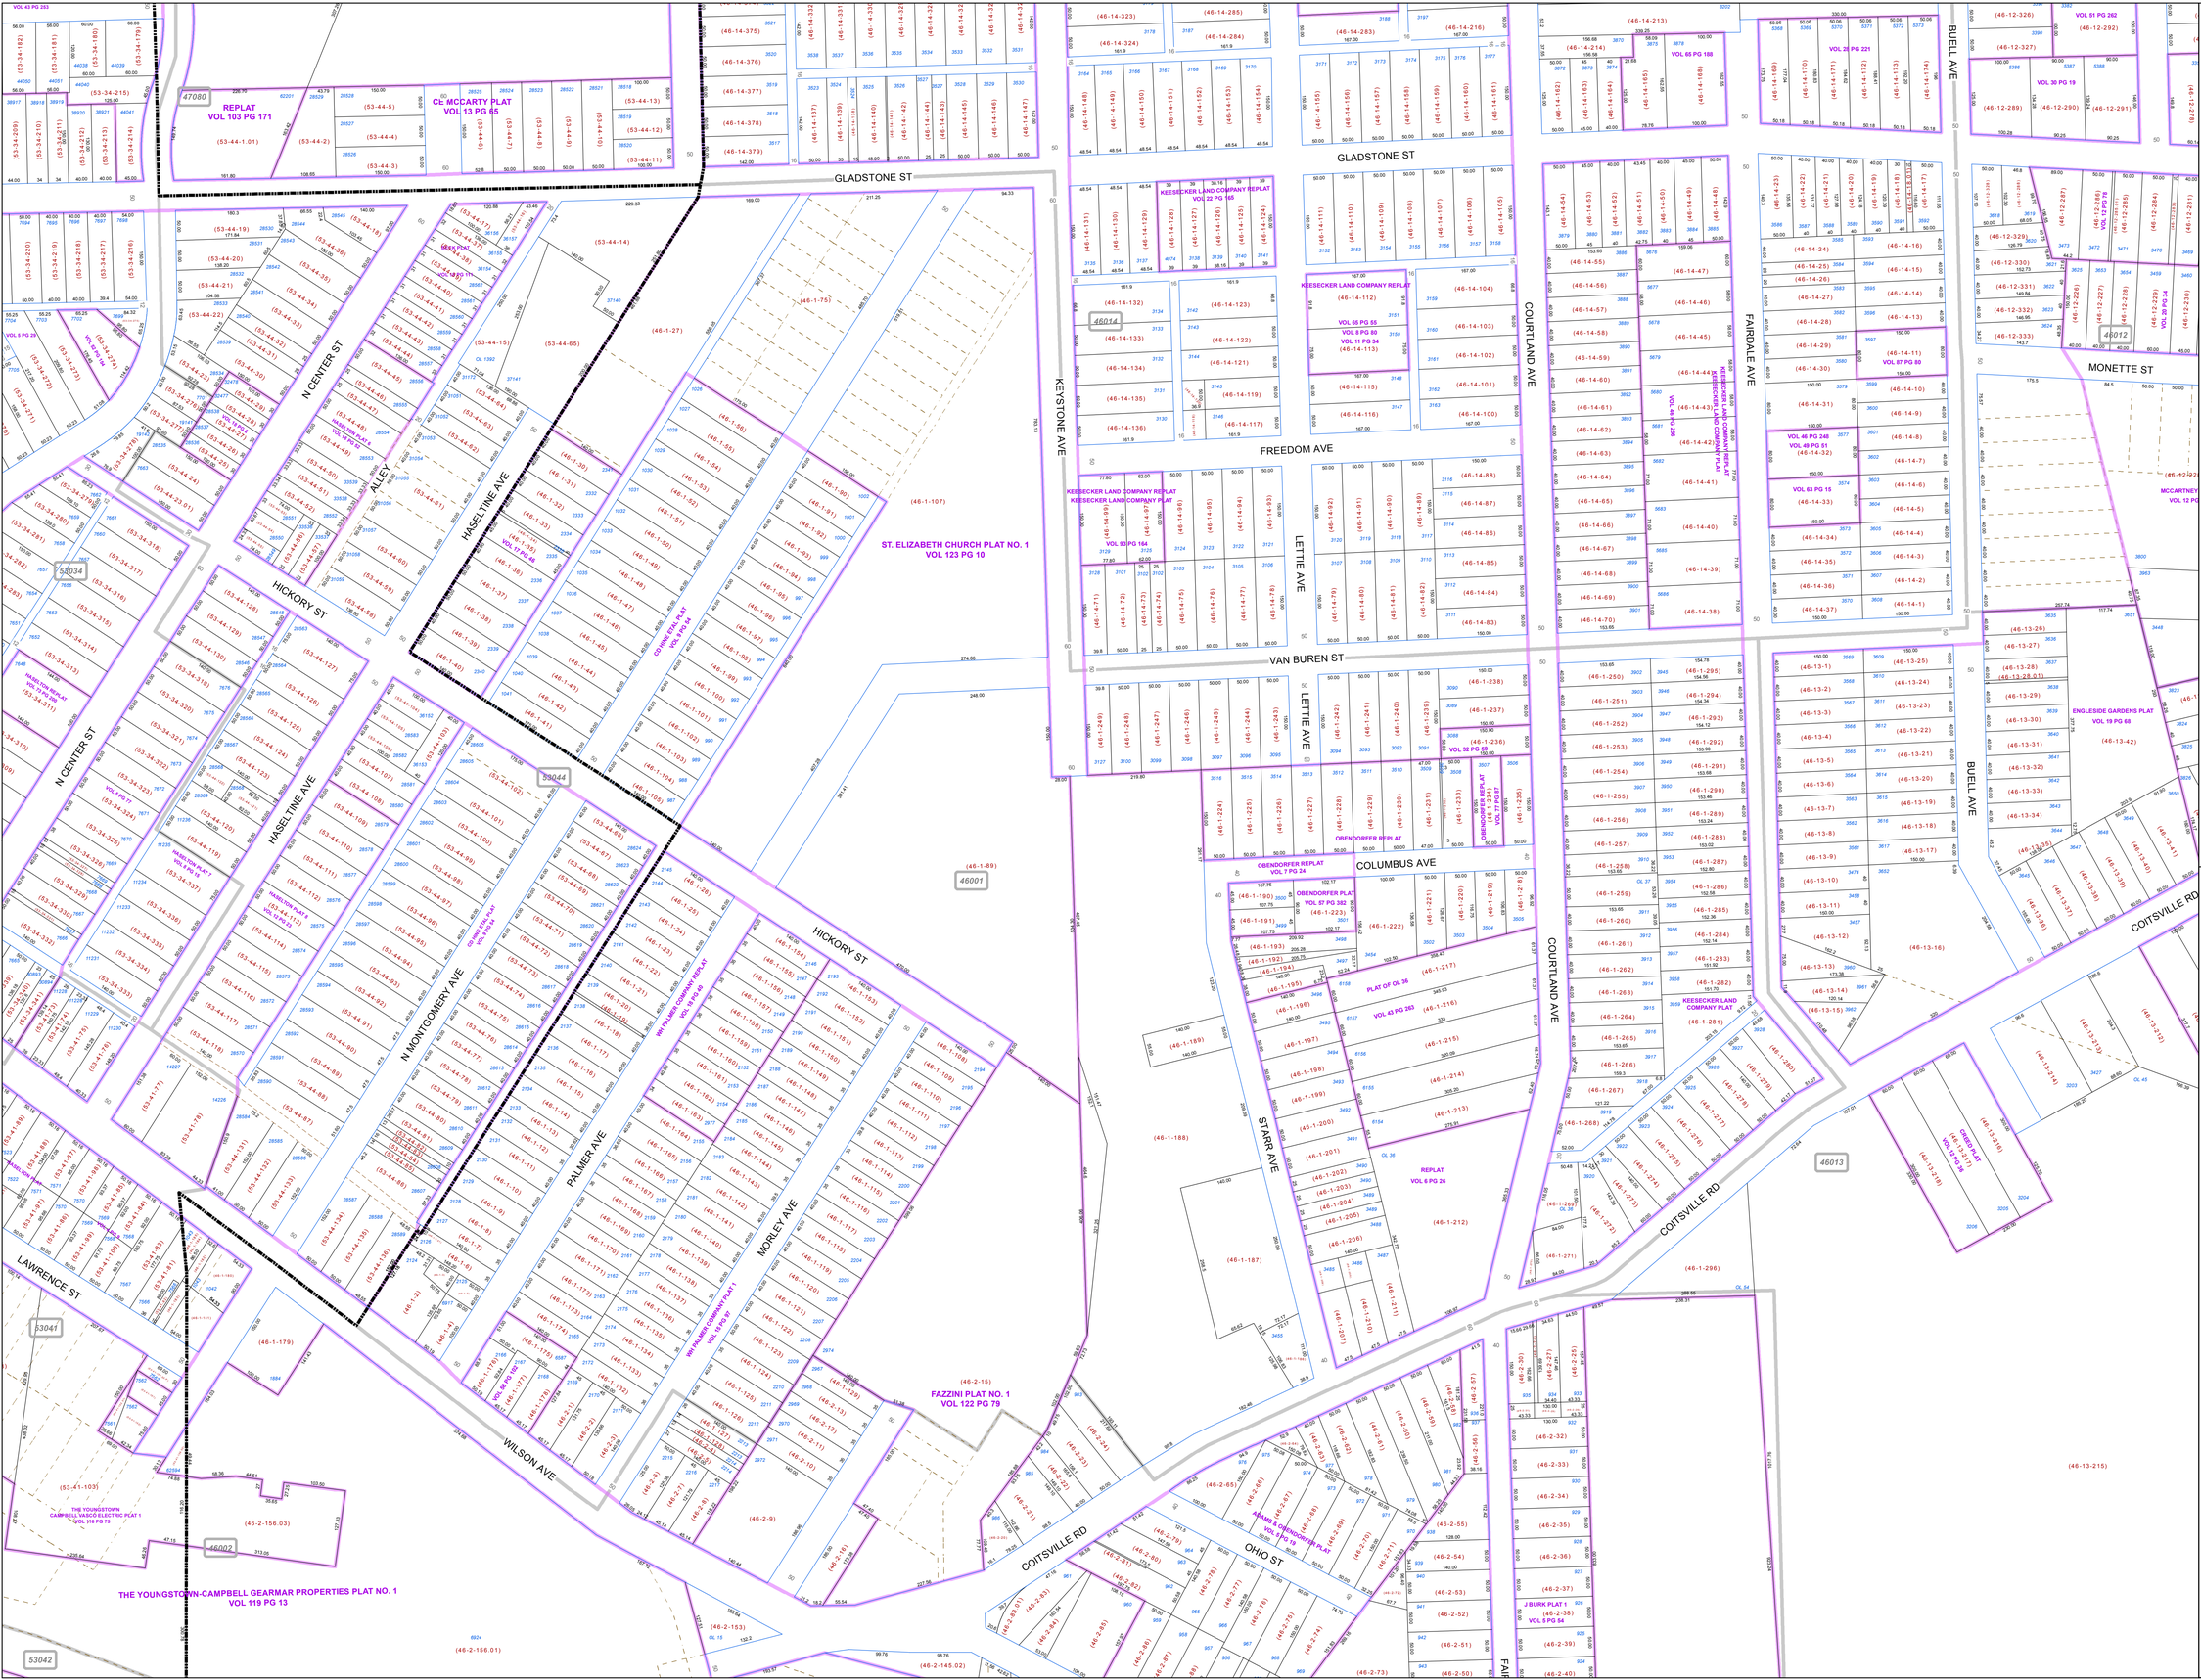

Print Date 12/31/2014

SCALE

0 50 100 200 300

Feet

Approximate

LEGEND

- COUNTY LINE
- TOWNSHIP LINE
- CITY LINE
- VILLAGE LINE
- PLAT OUTLINE
- PARCEL LINE
- OLD PARCEL LINE
- PHASE LINE
- ROAD ROW LINE
- RAILROAD ROW LINE
- (01-20-1.03) PARCEL ID NUMBER
- 345 LOT NUMBER
- BELL PLAT 1 PLAT NAME
- 01004 TAX MAP NUMBER

CAMPBELL CITY
Index Map

53033 | 53210 | 53230
47080 | 46014 | 46012
53034 | 46001 | 46013
53041 | 46002 | 46003
53042 | 53244