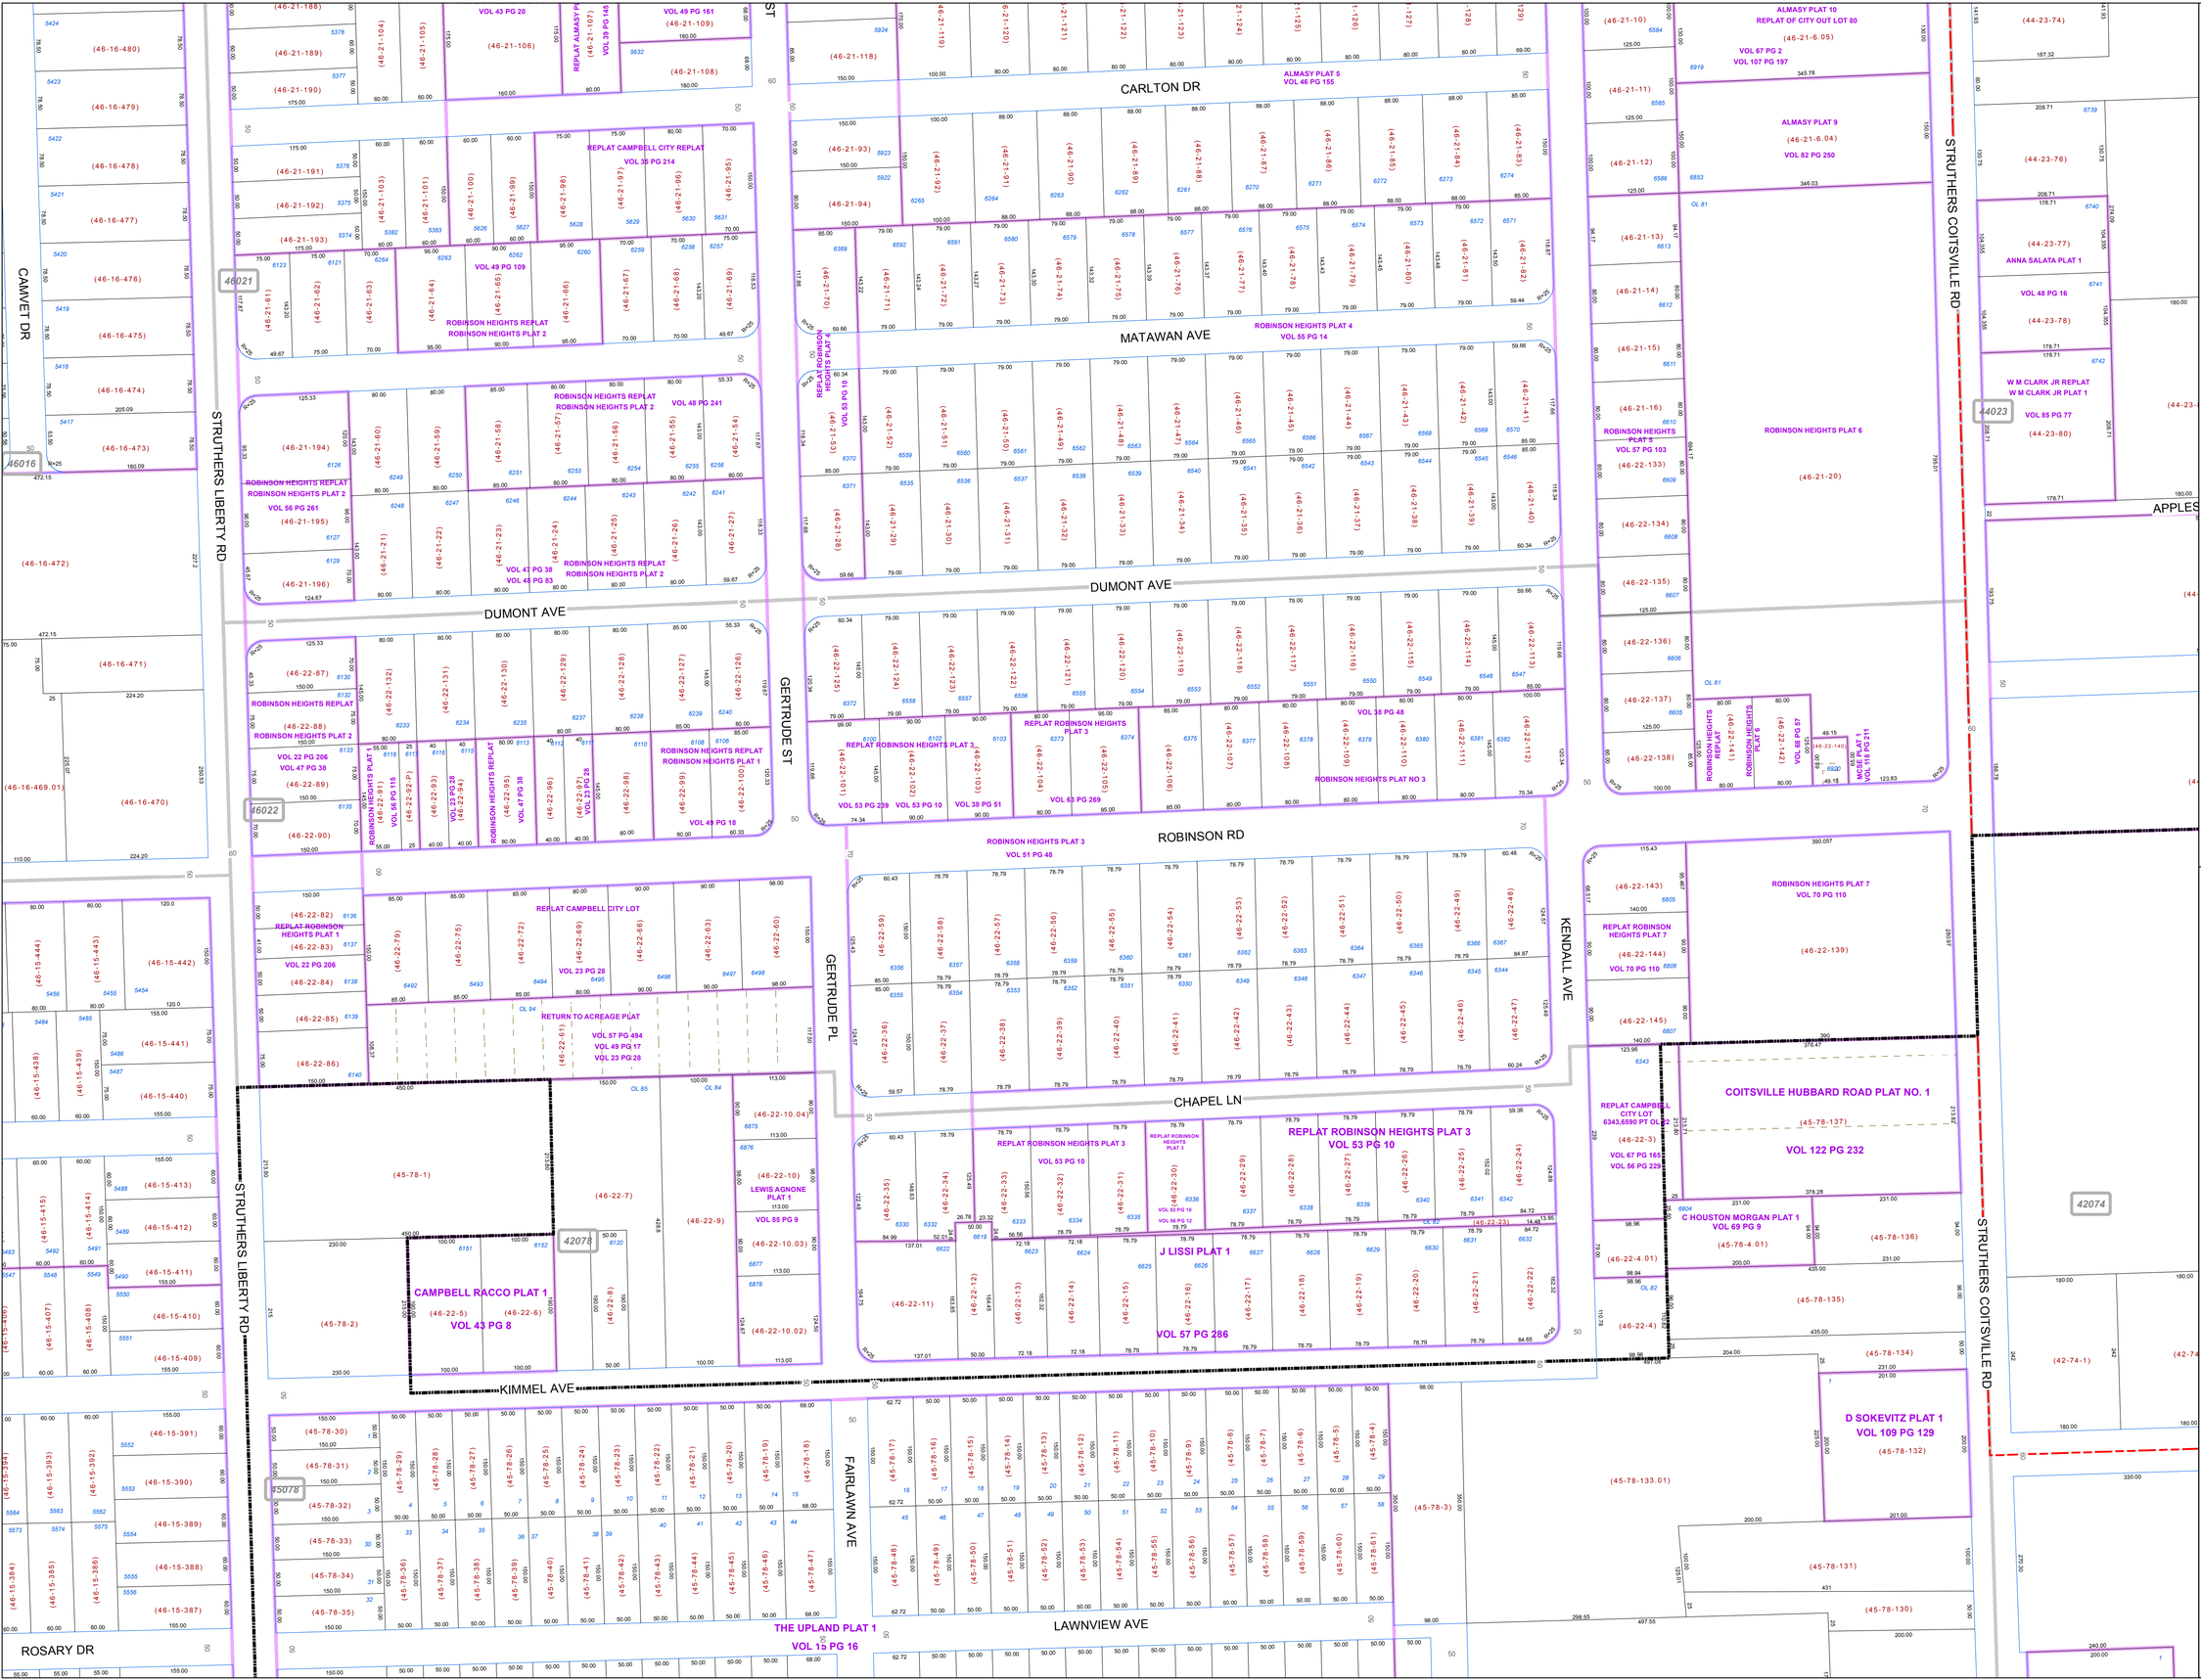

MAHONING COUNTY
OHIO
CAMPBELL CITY

TAX MAP
46022

SCALE

0 50 100 200 300

Feet
Approximate

Print Date 12/31/2014

LEGEND

- COUNTY LINE
- TOWNSHIP LINE
- CITY LINE
- VILLAGE LINE
- PLAT OUTLINE
- PARCEL LINE
- OLD PARCEL LINE
- PHASE LINE
- ROAD ROW LINE
- RAILROAD ROW LINE
- (01-20-1.03) PARCEL ID NUMBER
- 345 LOT NUMBER
- BELL PLAT 1 PLAT NAME
- 01004 TAX MAP NUMBER

CAMPBELL CITY
Index Map

46017 | 46020 | 42048
46016 | 46021 | 44023
46022
46015 | 42078 | 42074
45078
38003 | 38022 | 45079 | 45075