MAHONING COUNTY
OHIO
JACKSON TOWNSHIP
Tract 13

TAX MAP
50029

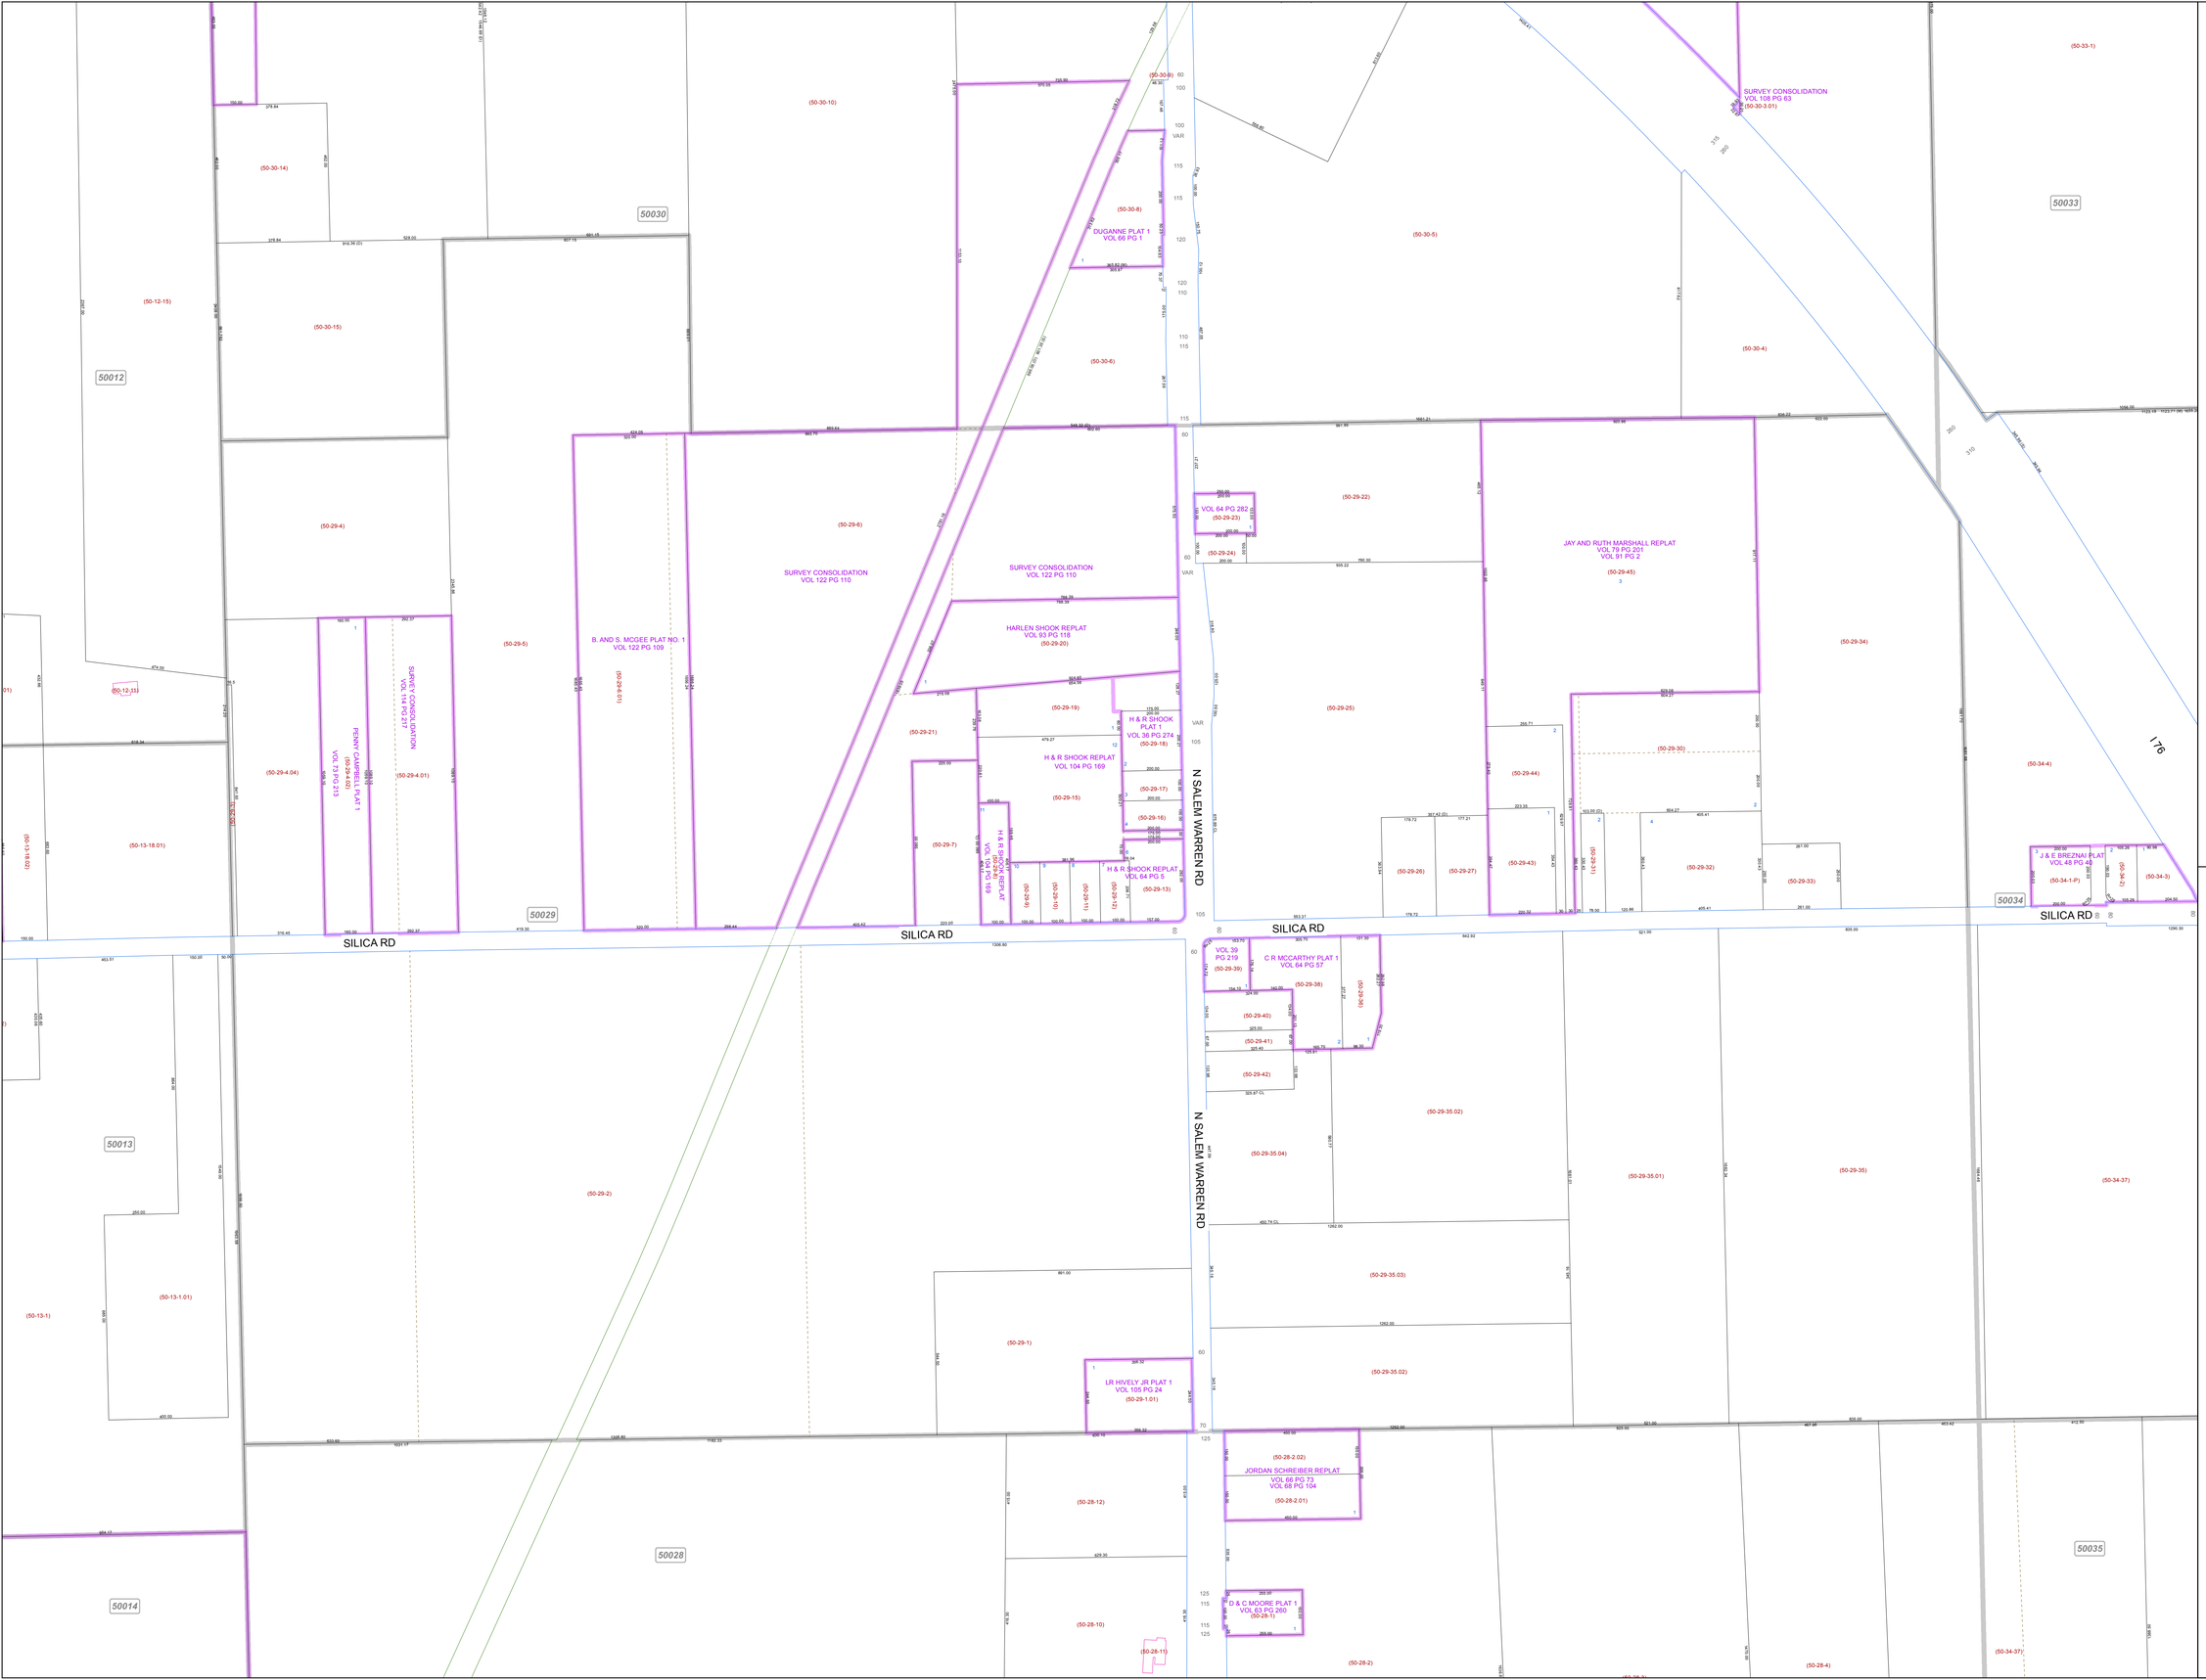

Print Date 12/31/2014

SCALE
0 100 200 400 600
Feet
Approximate

LEGEND
- COUNTY LINE
- TOWNSHIP LINE
- CITY LINE
- VILLAGE LINE
- PLAT OUTLINE
- PARCEL LINE
- OLD PARCEL LINE
- PHASE LINE
- ROAD ROW LINE
- RAILROAD ROW LINE
- (01-20-1.03) PARCEL ID NUMBER
- 345 LOT NUMBER
- BELL PLAT 1 PLAT NAME
- 01004 TAX MAP NUMBER

JACKSON TOWNSHIP
Index Map

50011	50031	50032
50012	50030	50033
50013	50029	50034
50014	50028	50035
50015	50027	50036