MAHONING COUNTY
OHIO
SPRINGFIELD TOWNSHIP
Section25

TAX MAP
01023

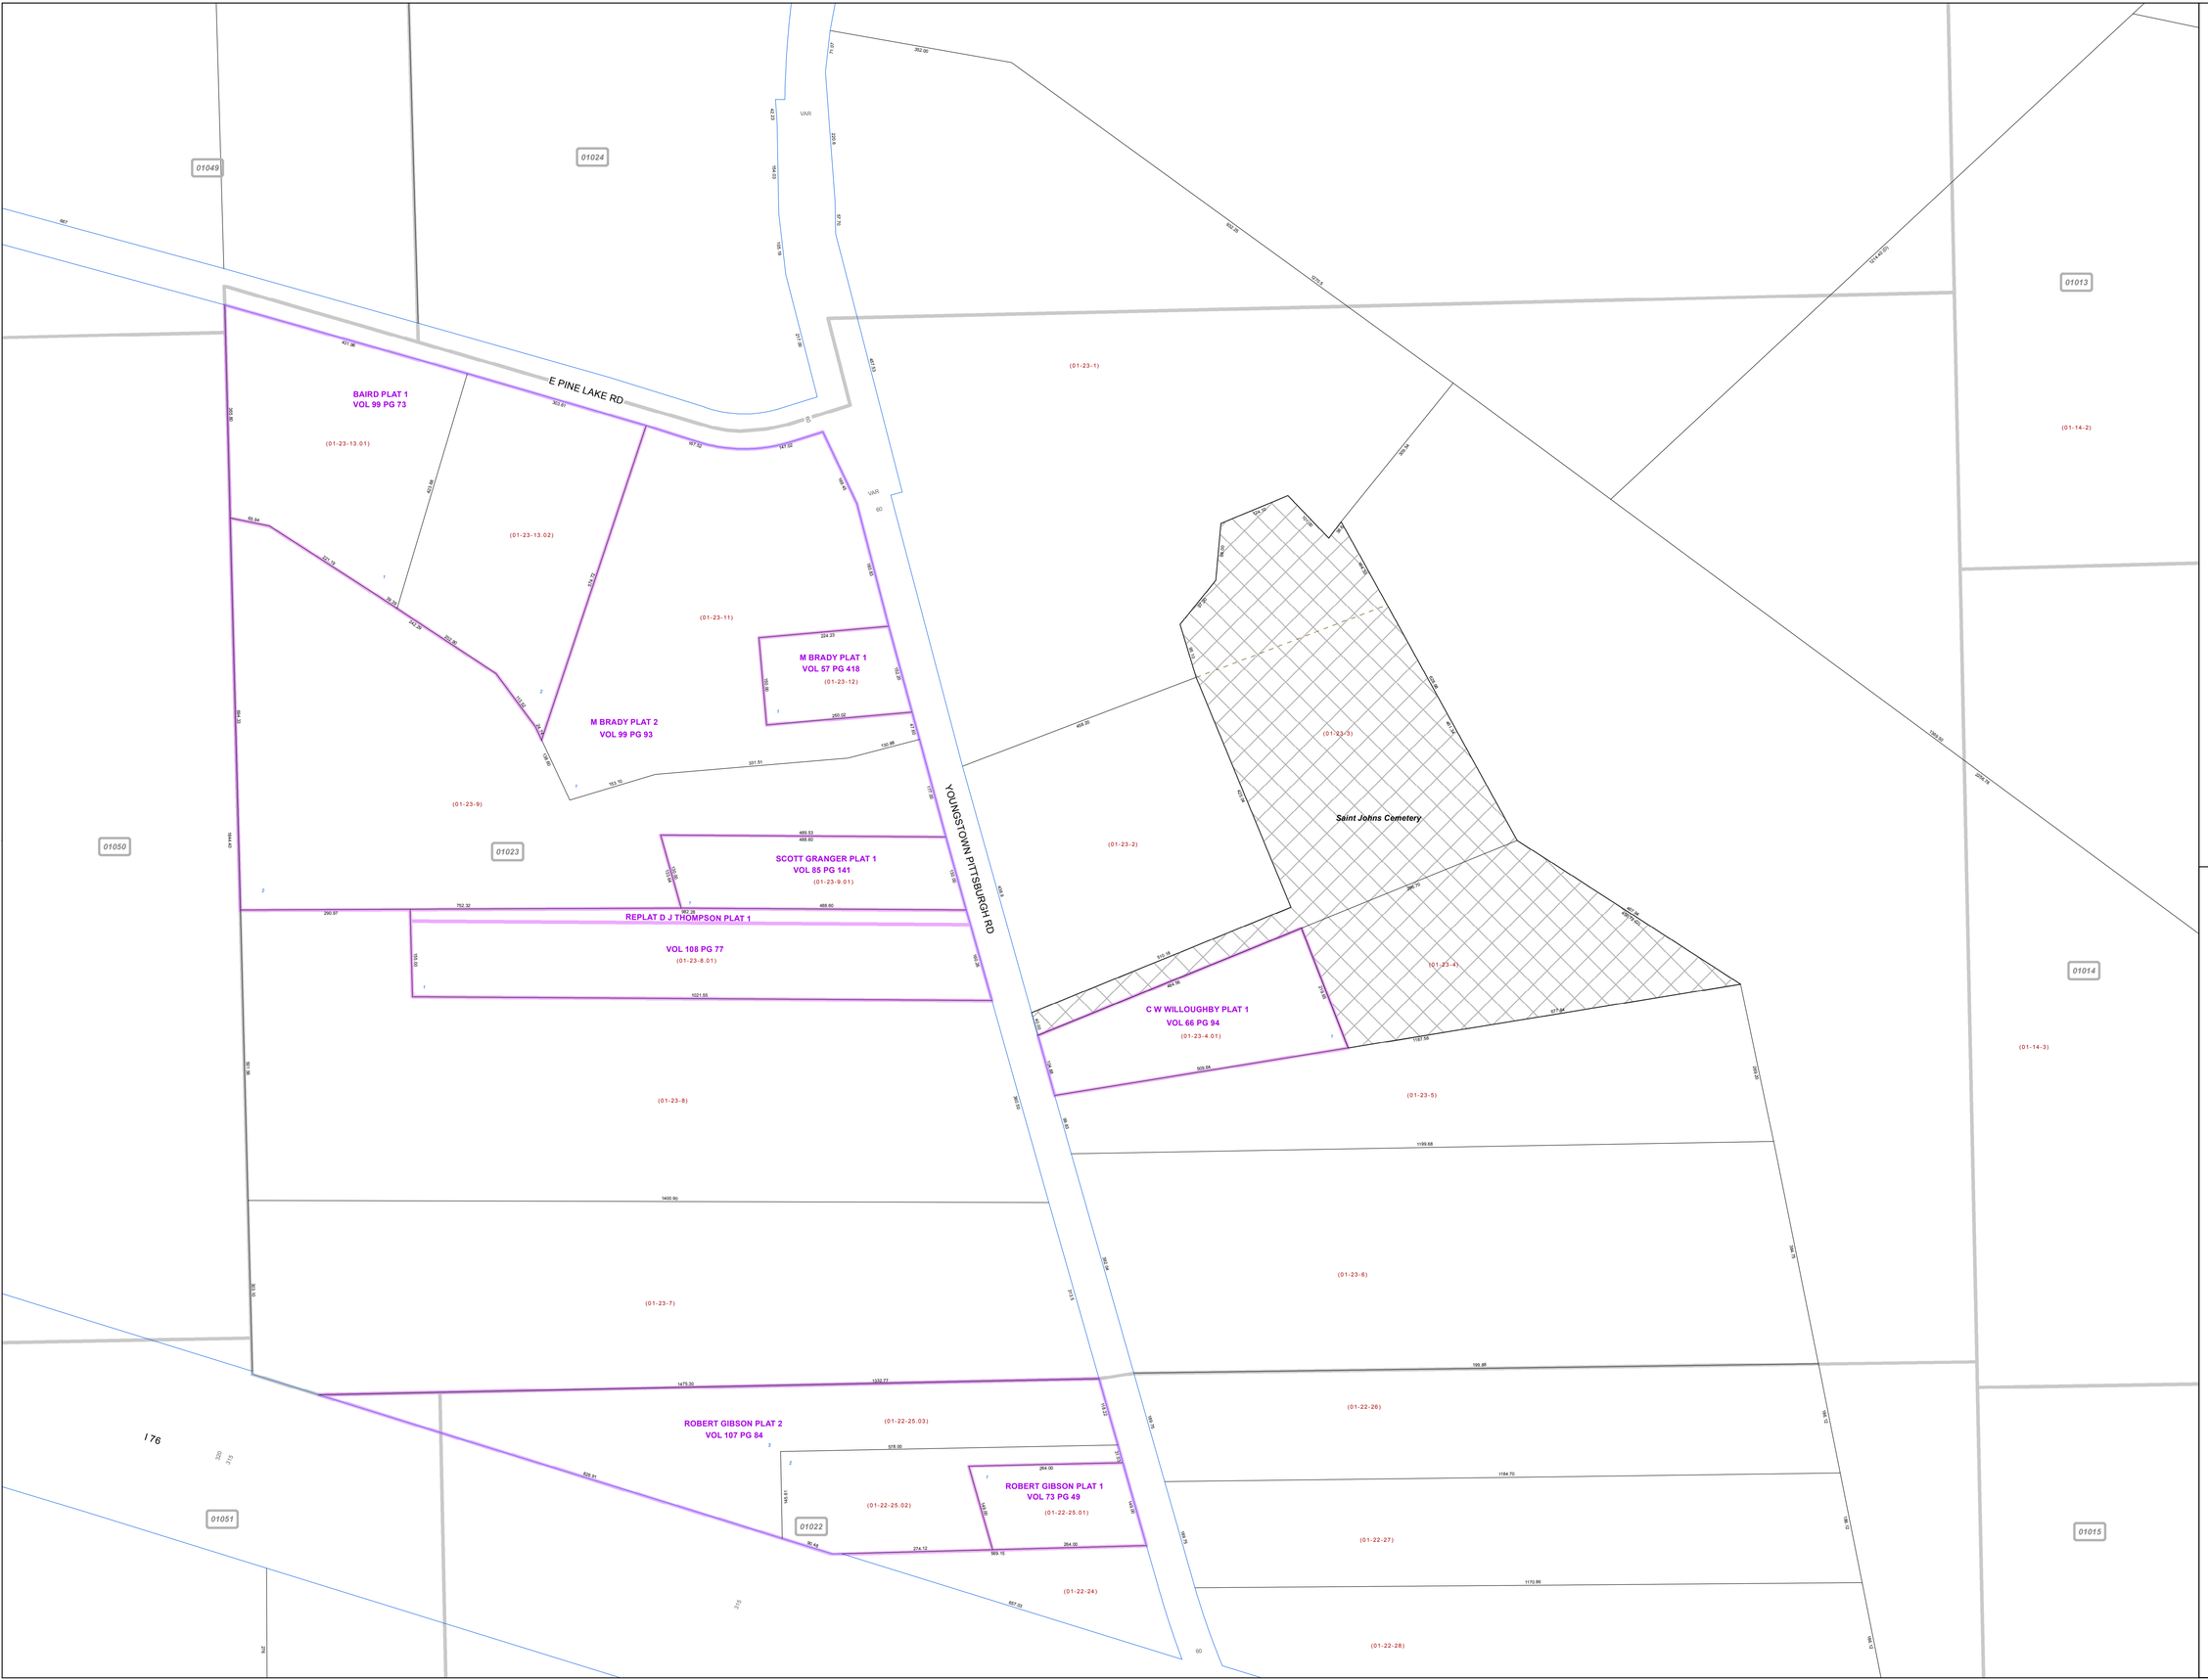

Print Date 12/31/2015

SCALE
0 50 100 200 300
Feet
Approximate

LEGEND

- COUNTY LINE
- TOWNSHIP LINE
- CITY LINE
- VILLAGE LINE
- PLAT OUTLINE
- PARCEL LINE
- OLD PARCEL LINE
- PHASE LINE
- ROAD ROW LINE
- RAILROAD ROW LINE
- (01-20-1.03) PARCEL ID NUMBER
- 345 LOT NUMBER
- BELL PLAT 1 PLAT NAME
- 01004 TAX MAP NUMBER

SPRINGFIELD TOWNSHIP
Index Map

01048	01025	01012	
01049	01024	01013	
01050	01023	01014	
01051	01022	01015	
01052	01021	01220	01016