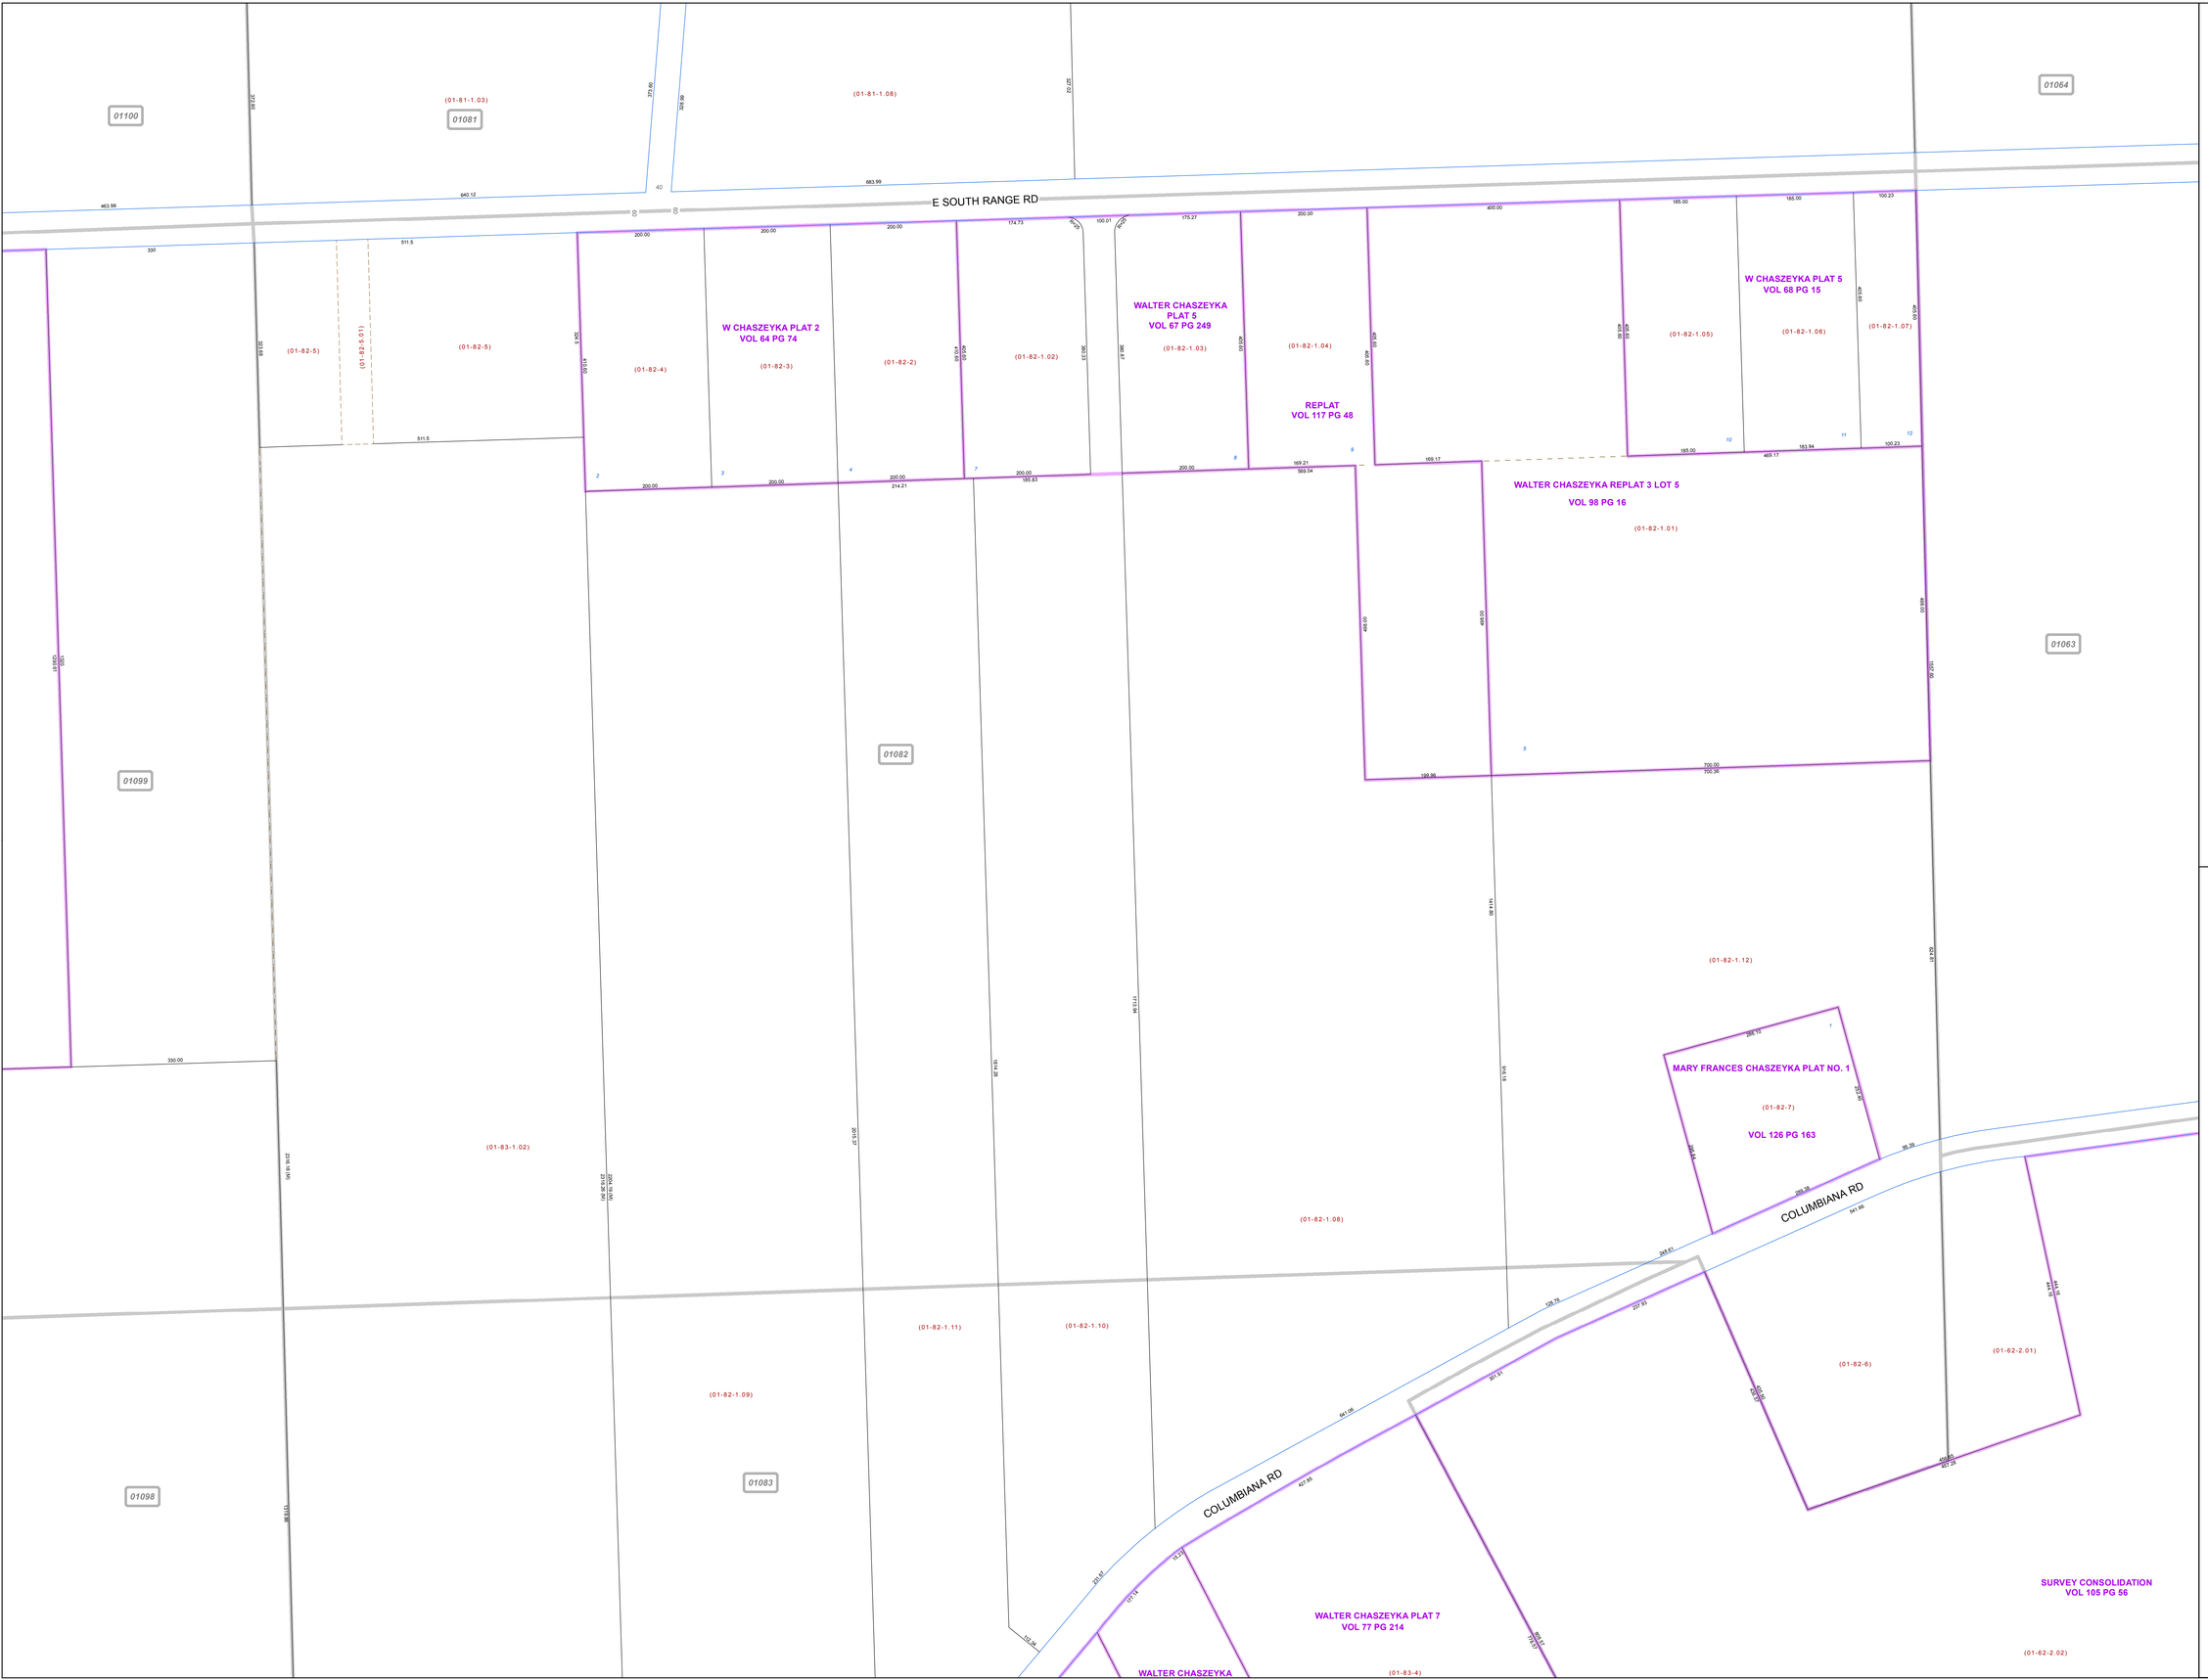

MAHONING COUNTY
OHIO

SPRINGFIELD TOWNSHIP

Section 15

TAX MAP
01082

N

SCALE

0 50 100 200 300

Feet

Approximate

Print Date 12/31/2015

LEGEND

- COUNTY LINE
- TOWNSHIP LINE
- CITY LINE
- VILLAGE LINE
- PLAT OUTLINE
- PARCEL LINE
- OLD PARCEL LINE
- PHASE LINE
- ROAD ROW LINE
- RAILROAD ROW LINE
- (01-20-1.03) PARCEL ID NUMBER
- *345* LOT NUMBER
- *BELL PLAT 1* PLAT NAME
- *01004* TAX MAP NUMBER

SPRINGFIELD TOWNSHIP
Index Map

01100	01081	01064
01099	01082	01063
01098	01083	01062
01097	01084	