MAHONING COUNTY
OHIO
SPRINGFIELD TOWNSHIP
Section 22

TAX MAP
01097

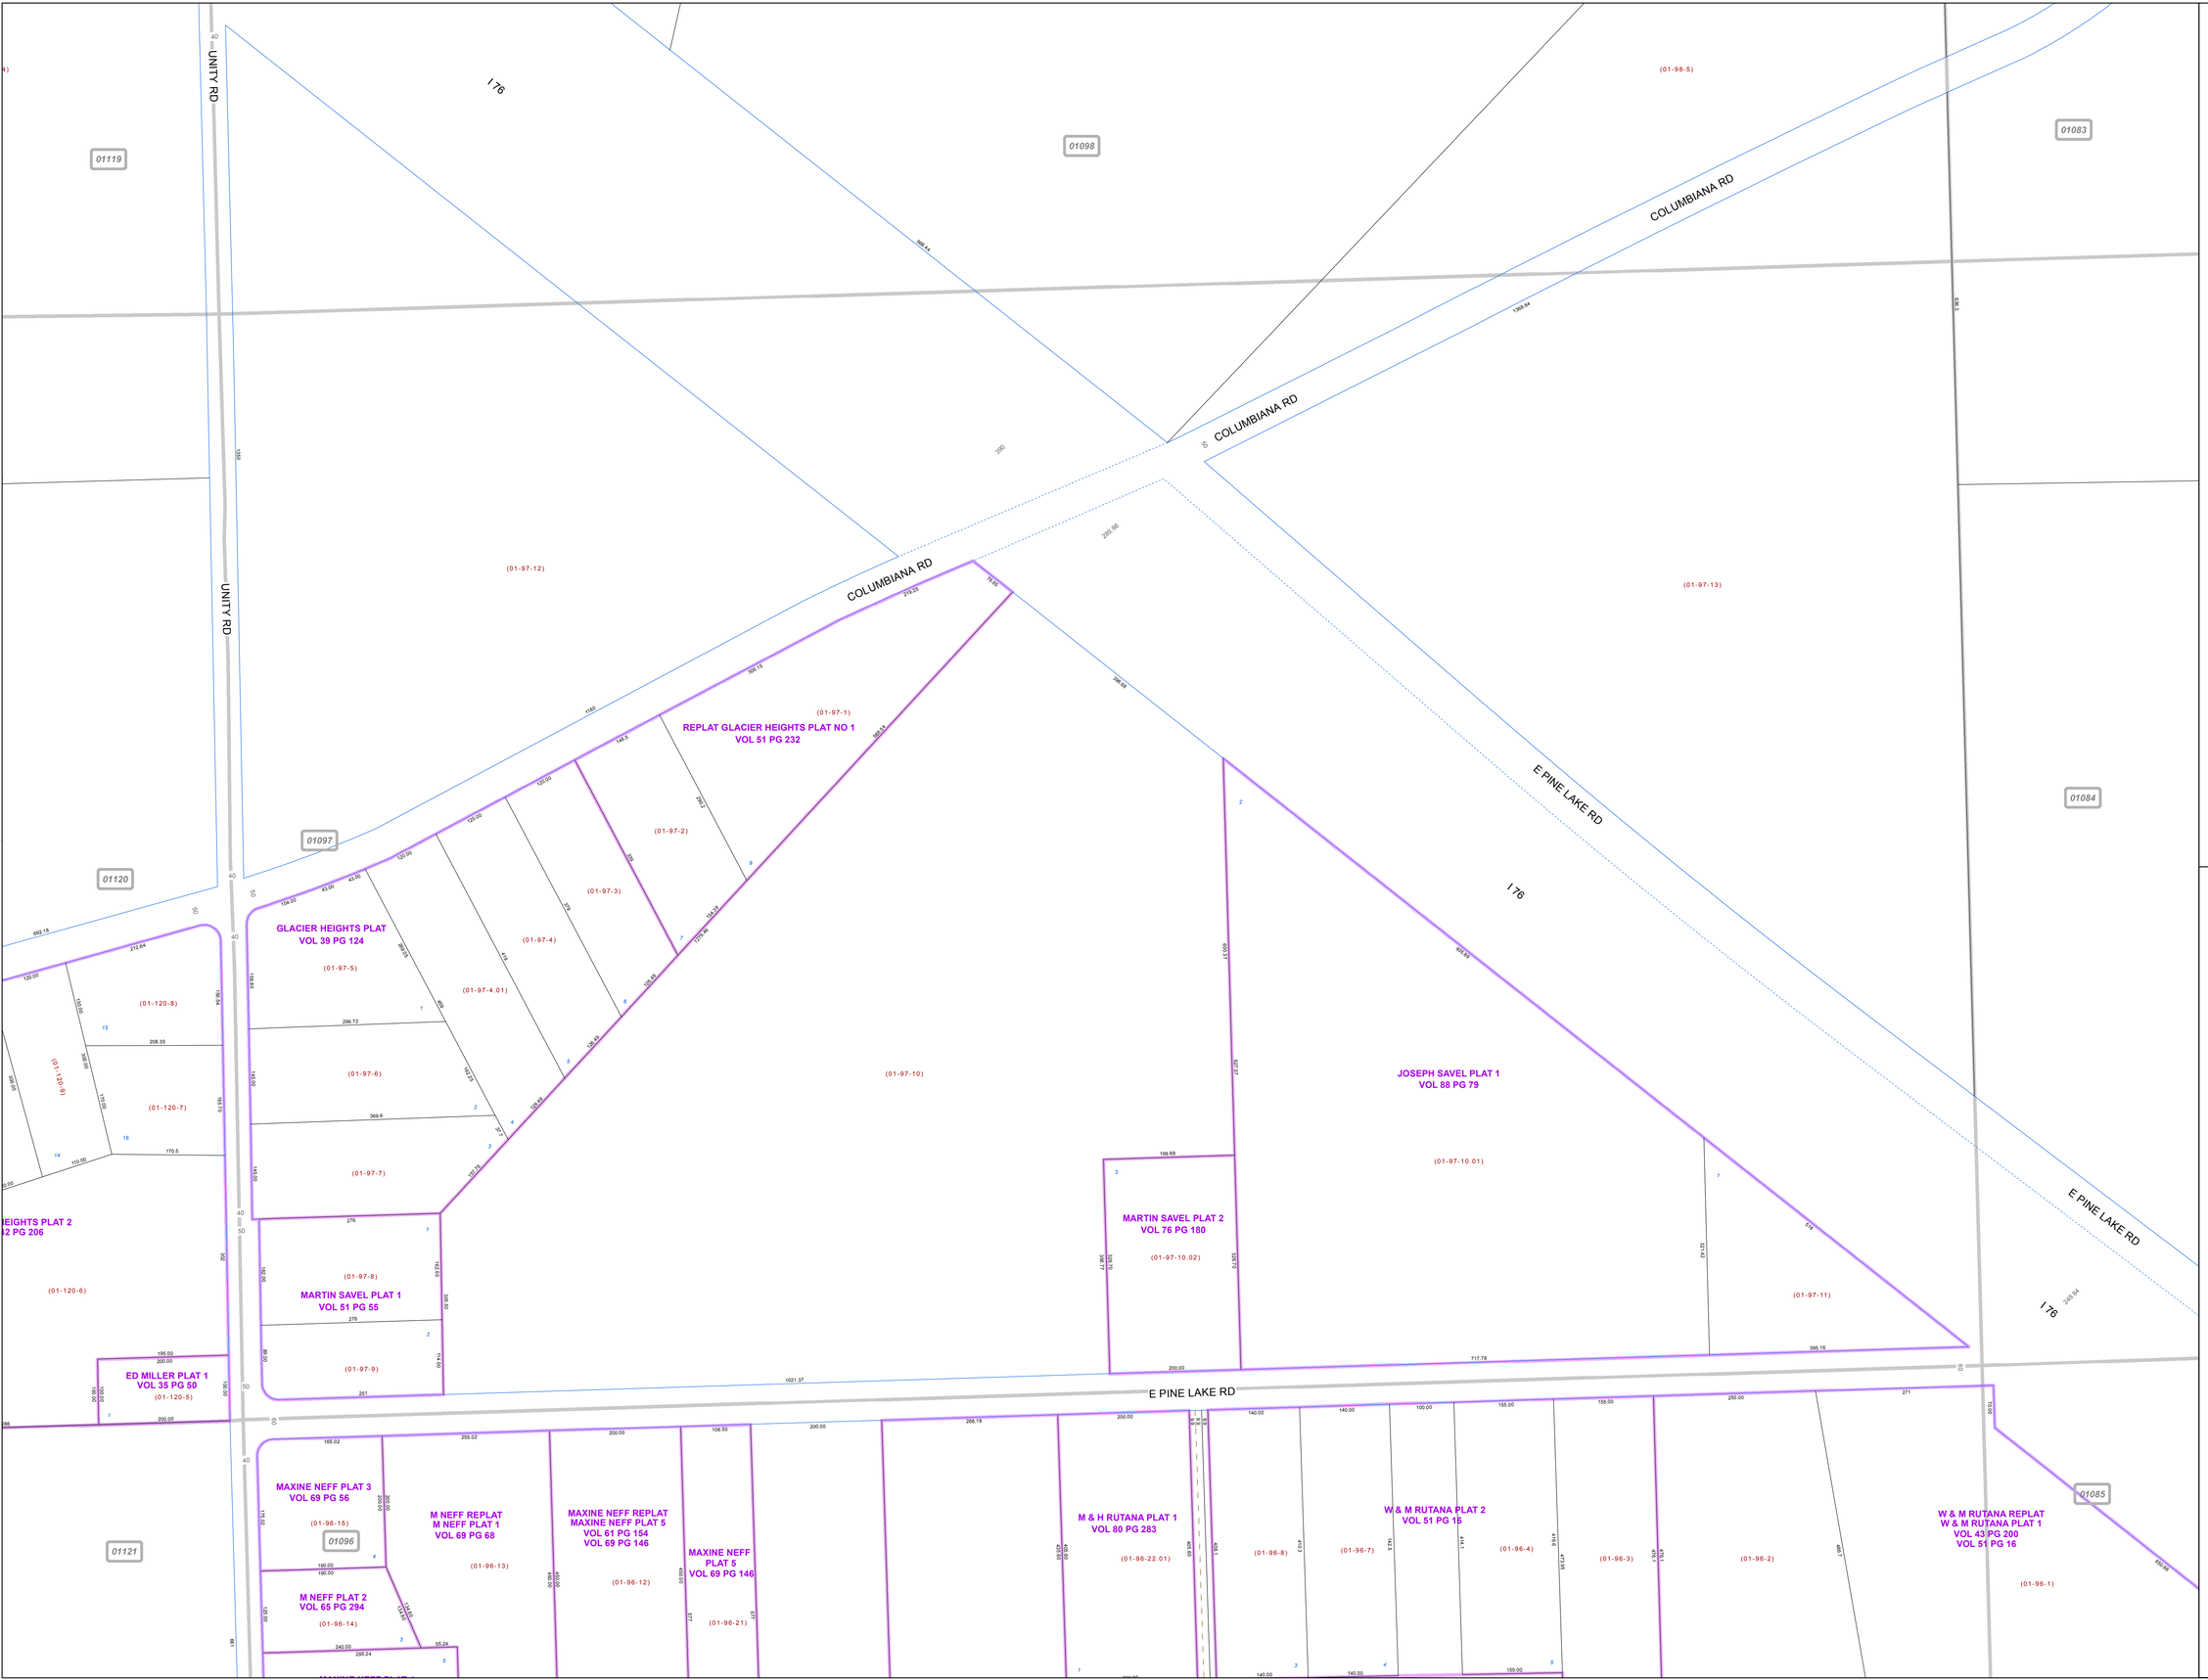

SCALE
0 50 100 200 300
Feet
Approximate

Print Date 12/31/2015

LEGEND
- COUNTY LINE
- TOWNSHIP LINE
- CITY LINE
- VILLAGE LINE
- PLAT OUTLINE
- PARCEL LINE
- OLD PARCEL LINE
- PHASE LINE
- ROAD ROW LINE
- RAILROAD ROW LINE
- (01-20-1.03) PARCEL ID NUMBER
- 345 LOT NUMBER
- BELL PLAT 1 PLAT NAME
- 01004 TAX MAP NUMBER

SPRINGFIELD TOWNSHIP
Index Map

01118		
01119	01098	01083
01120	01097	01084
01121	01096	01085
	01095	01086