MAHONING COUNTY
OHIO
SPRINGFIELD TOWNSHIP
Section 10

TAX MAP
01103

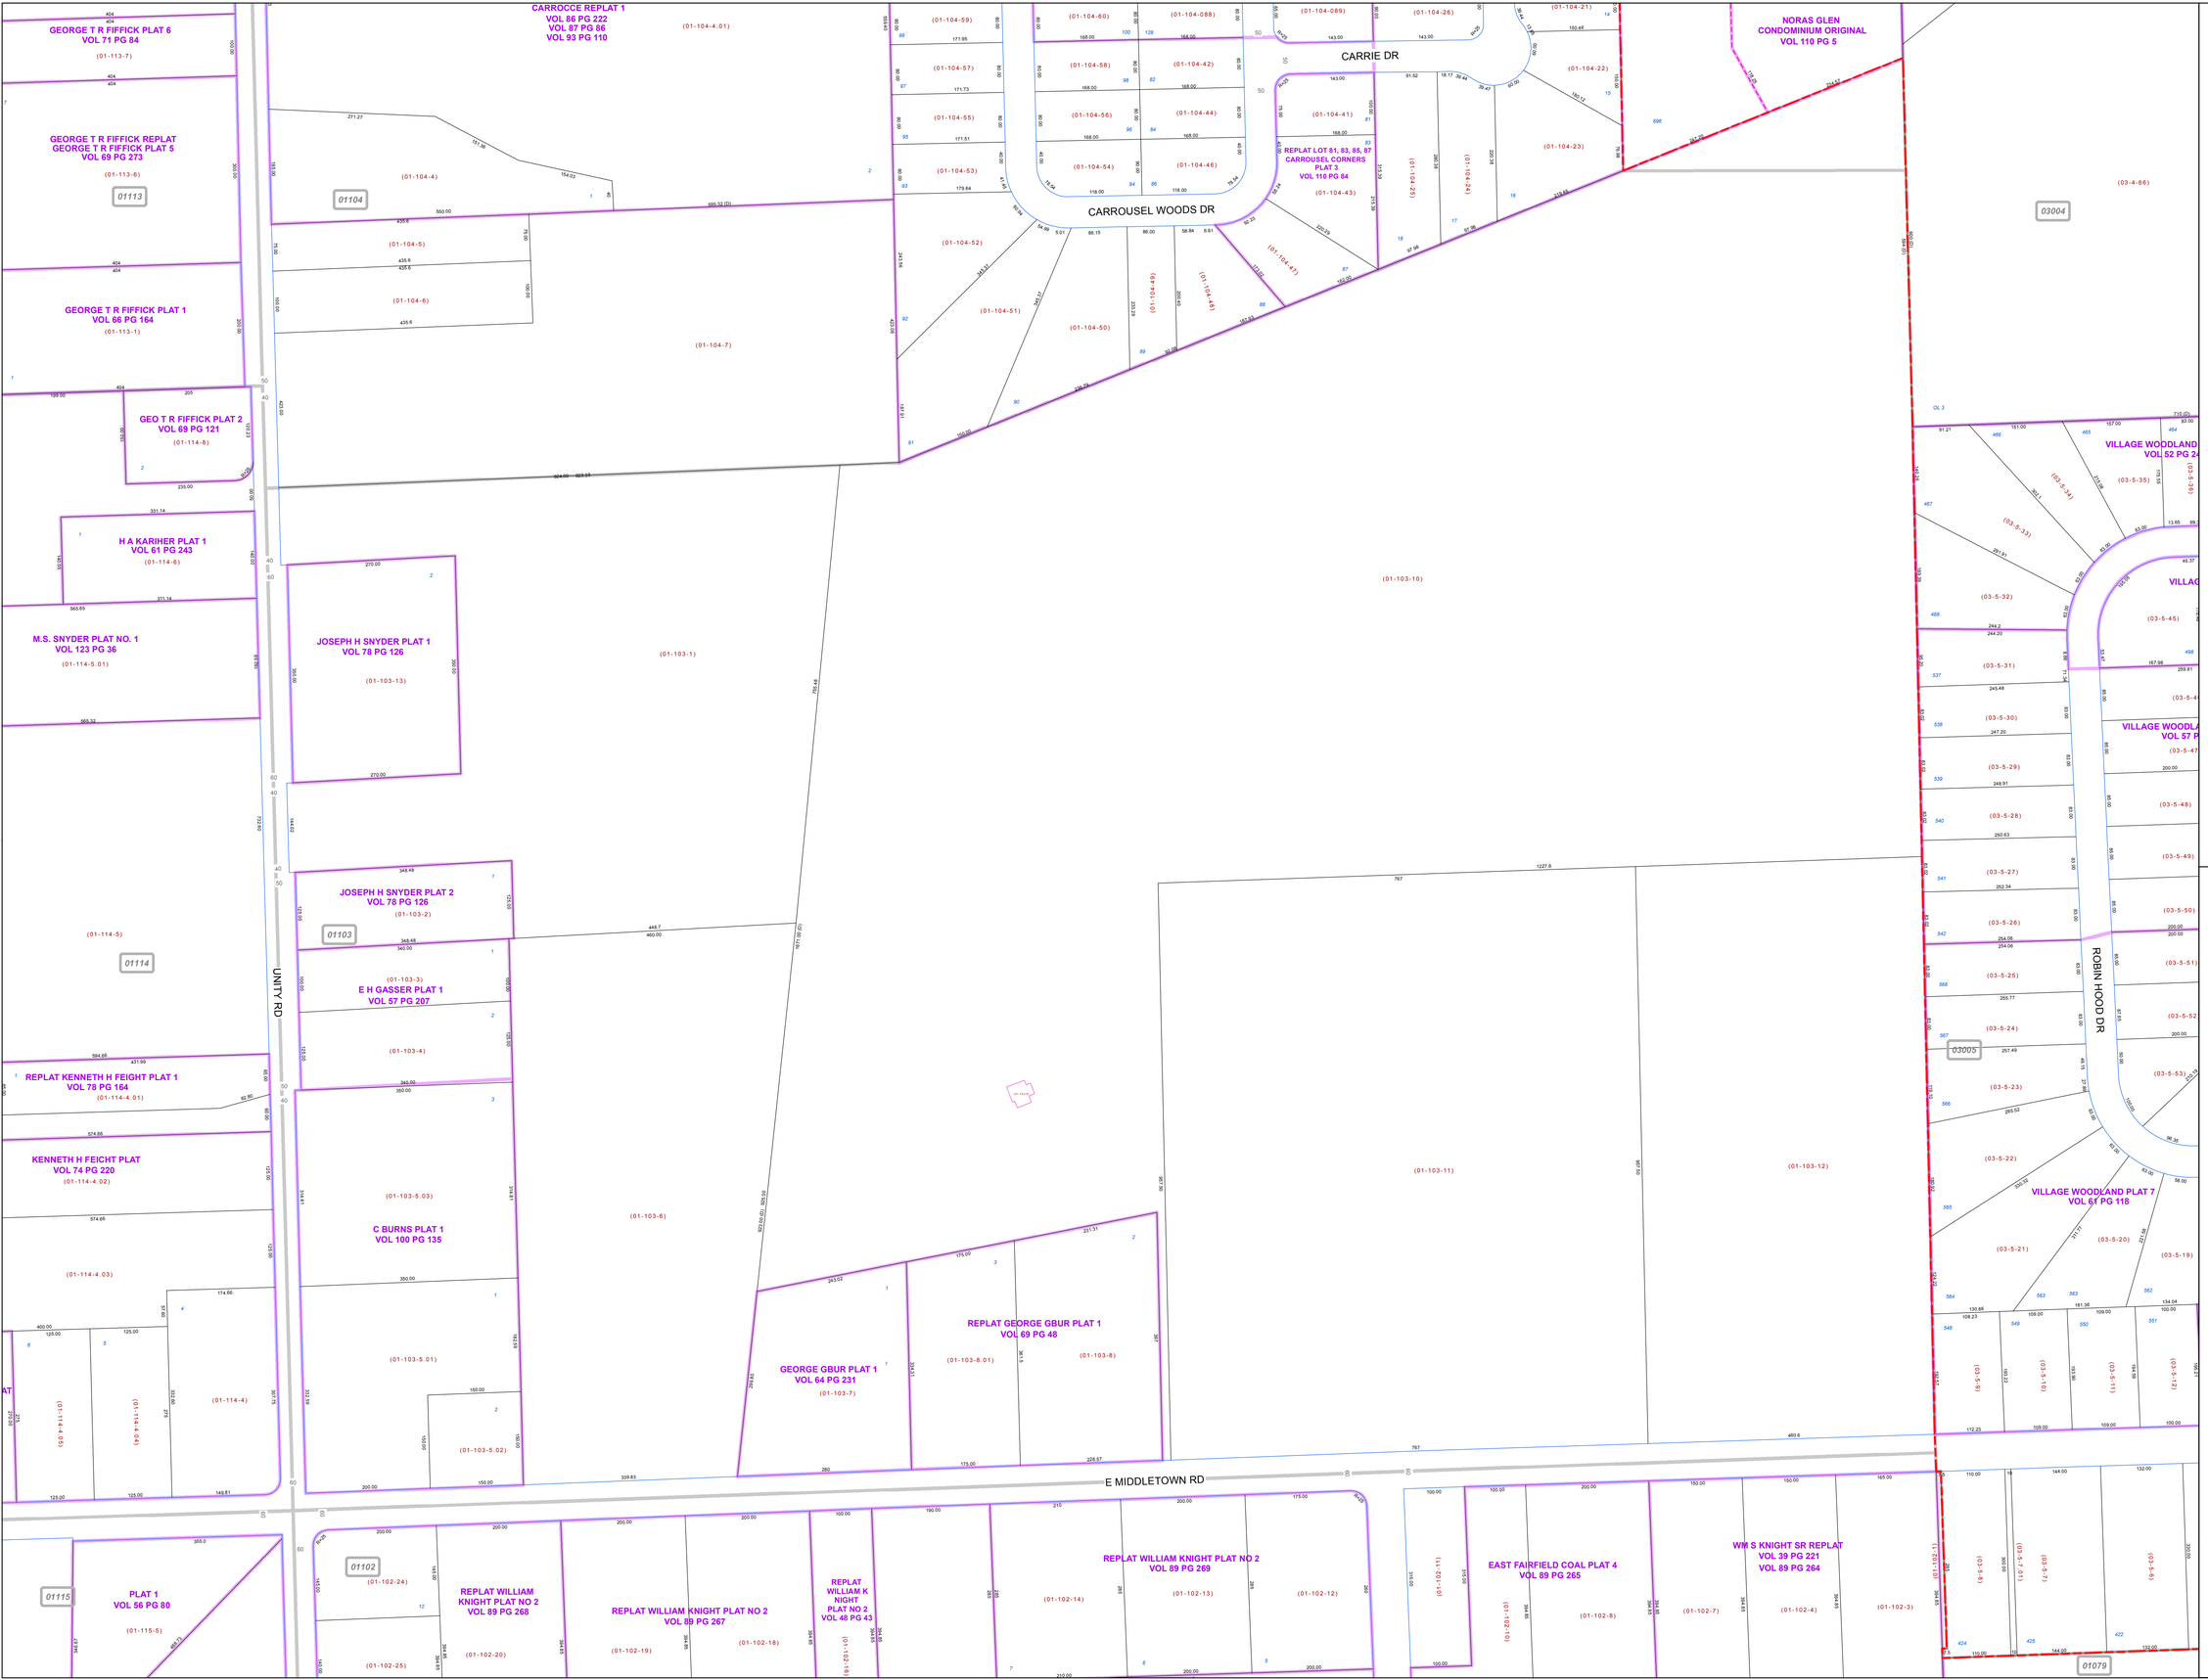

SCALE
0 50 100 200 300
Feet
Approximate

Print Date 12/31/2015

LEGEND
- COUNTY LINE
- TOWNSHIP LINE
- CITY LINE
- VILLAGE LINE
- PLAT OUTLINE
- PARCEL LINE
- OLD PARCEL LINE
- PHASE LINE
- ROAD ROW LINE
- RAILROAD ROW LINE
- (01-20-1.03) PARCEL ID NUMBER
- 345 LOT NUMBER
- BELL PLAT 1 PLAT NAME
- 01004 TAX MAP NUMBER

SPRINGFIELD TOWNSHIP
Index Map

01112	01105	03002
01113	01104	03004
01114	01103	03005
01115	01102	01079
	01101	01080