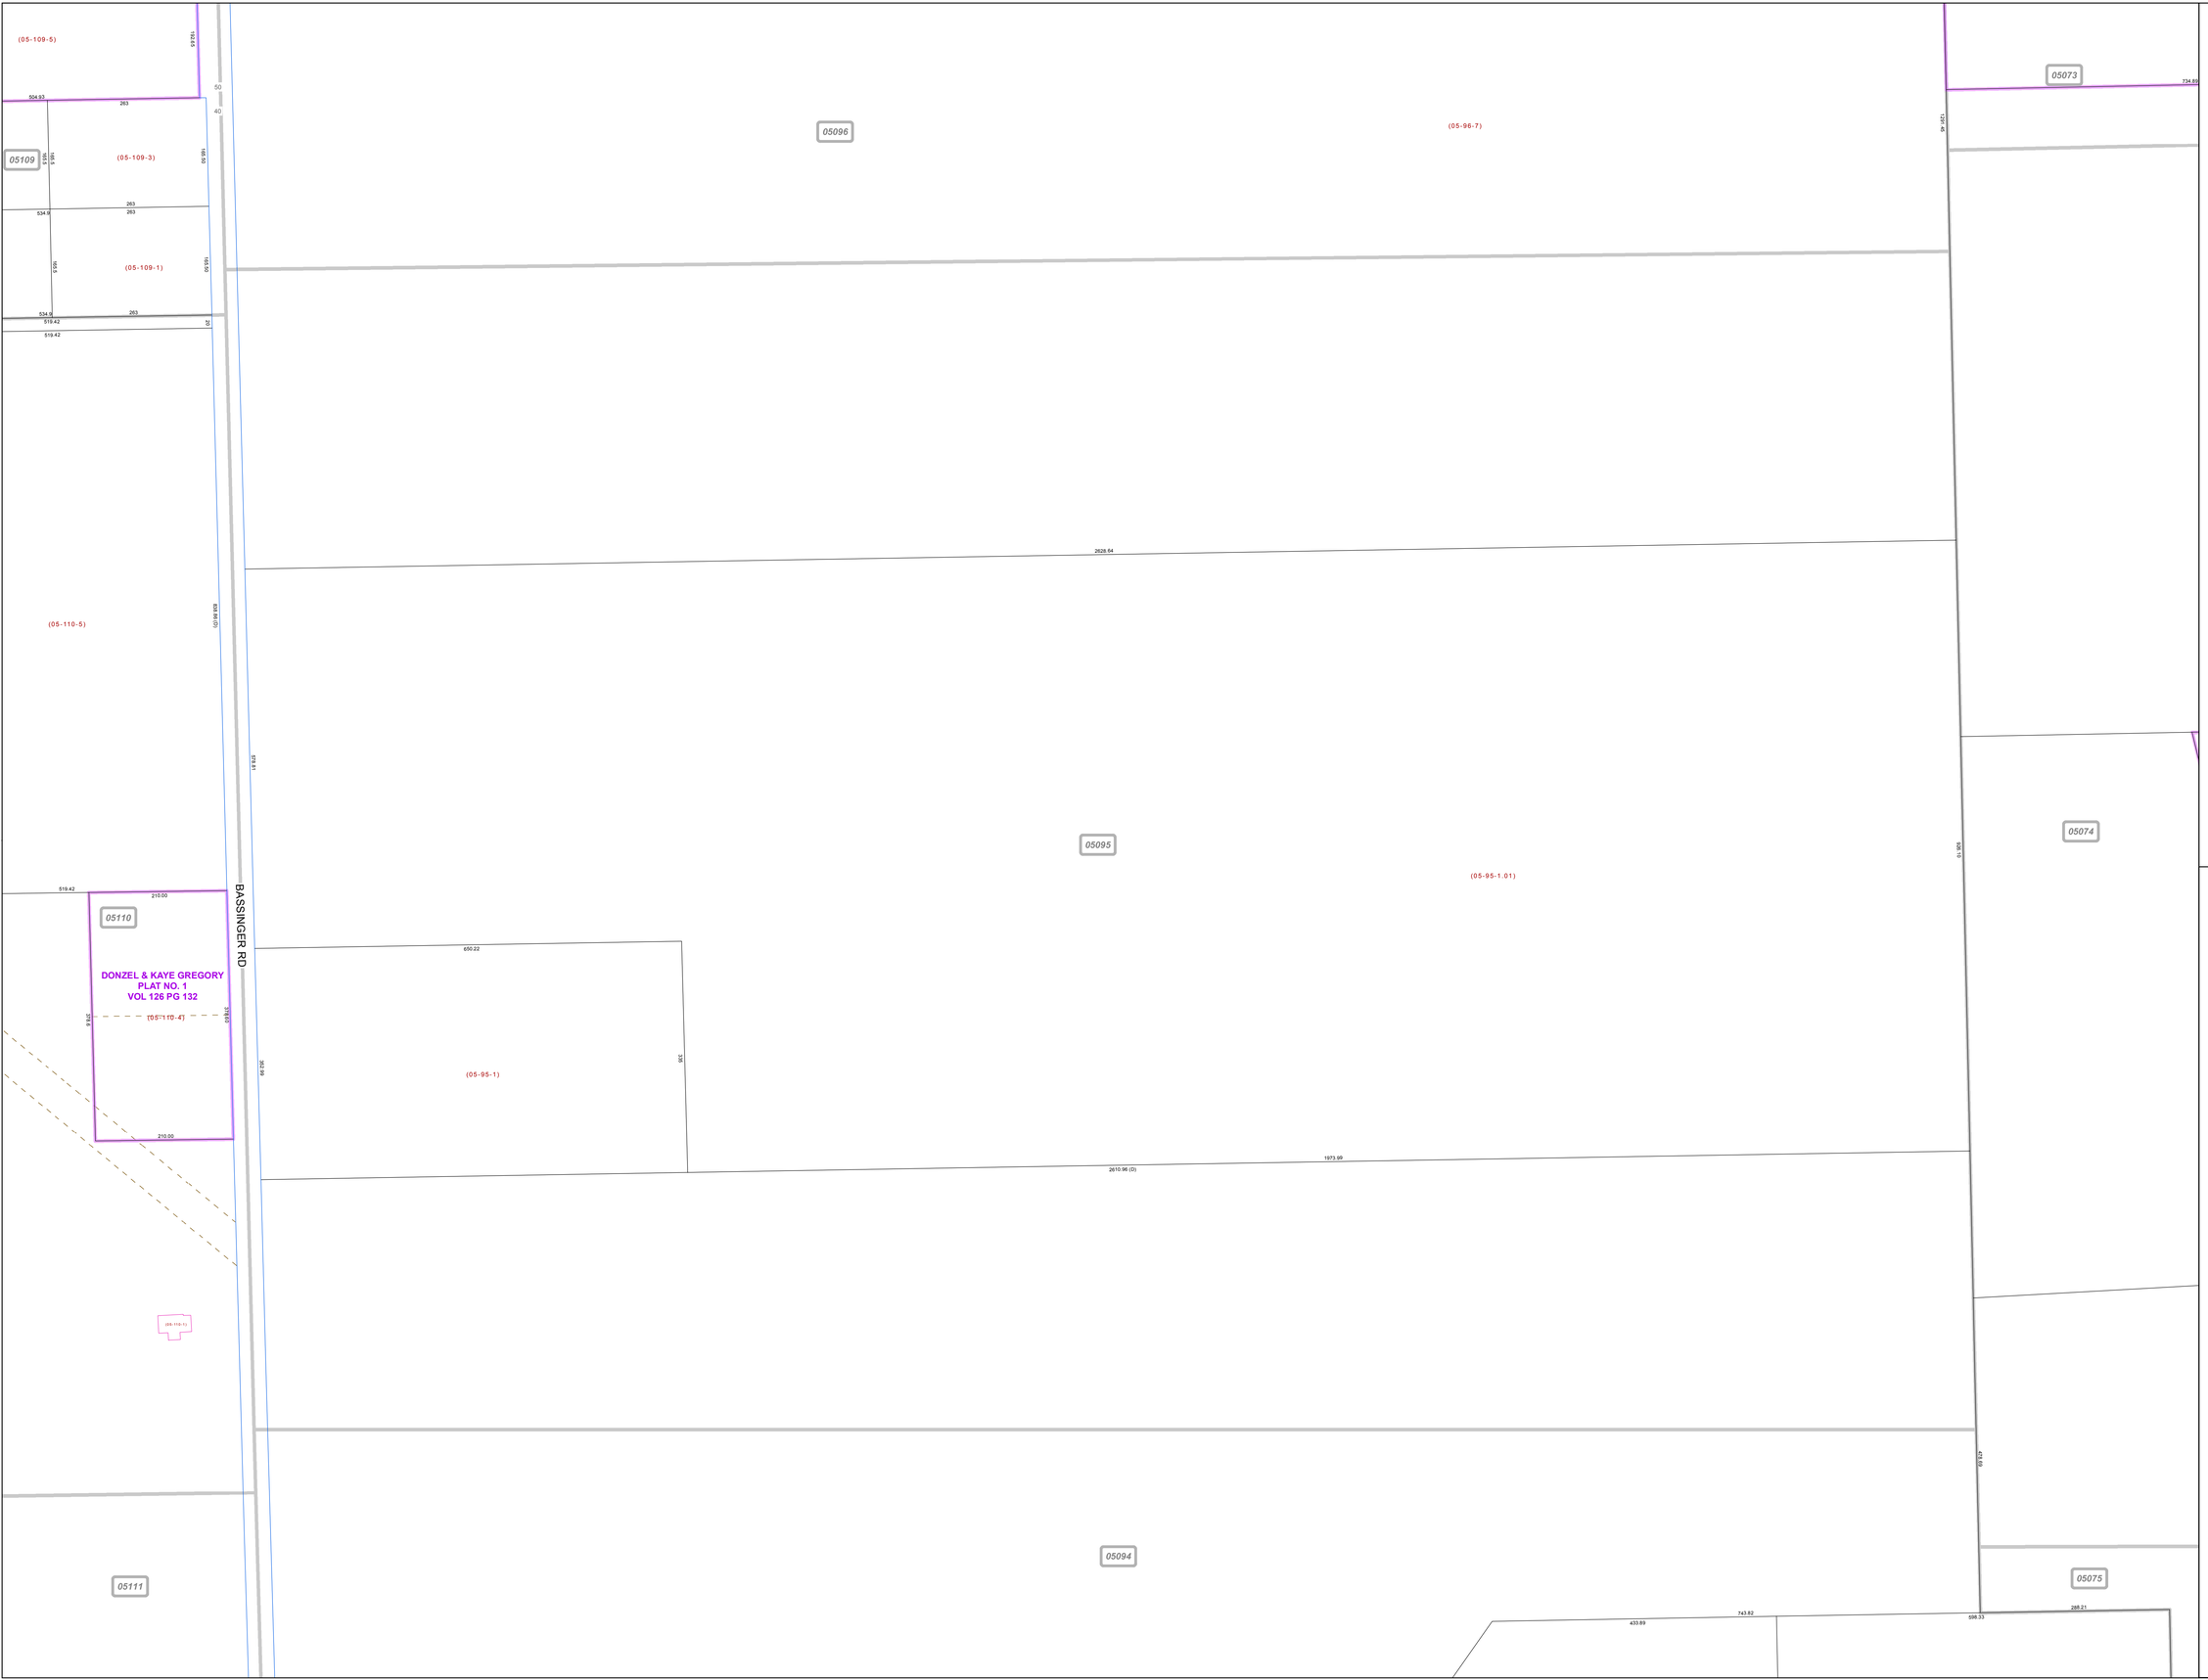


# MAHONING COUNTY
# OHIO

## BEAVER TOWNSHIP

*Section 15*

## TAX MAP
## 05095

N

**SCALE**

0 50 100 200 300

Feet

Approximate

Print Date 12/31/2015

## LEGEND

- COUNTY LINE
- TOWNSHIP LINE
- CITY LINE
- VILLAGE LINE
- PLAT OUTLINE
- PARCEL LINE
- OLD PARCEL LINE
- PHASE LINE
- ROAD ROW LINE
- RAILROAD ROW LINE
- (01-20-1.03) PARCEL ID NUMBER
- 345 LOT NUMBER
- BELL PLAT 1 PLAT NAME
- 01004 TAX MAP NUMBER

## BEAVER TOWNSHIP
### Index Map

| | | |
|---|---|---|
| 05108 | 05097 | |
| 05109 | 05096 | 05073 |
| 05110 | 05095 | 05074 |
| 05111 | 05094 | 05075 |
| | | 05076 |