MAHONING COUNTY
OHIO
BEAVER TOWNSHIP
Section 17

TAX MAP
05166

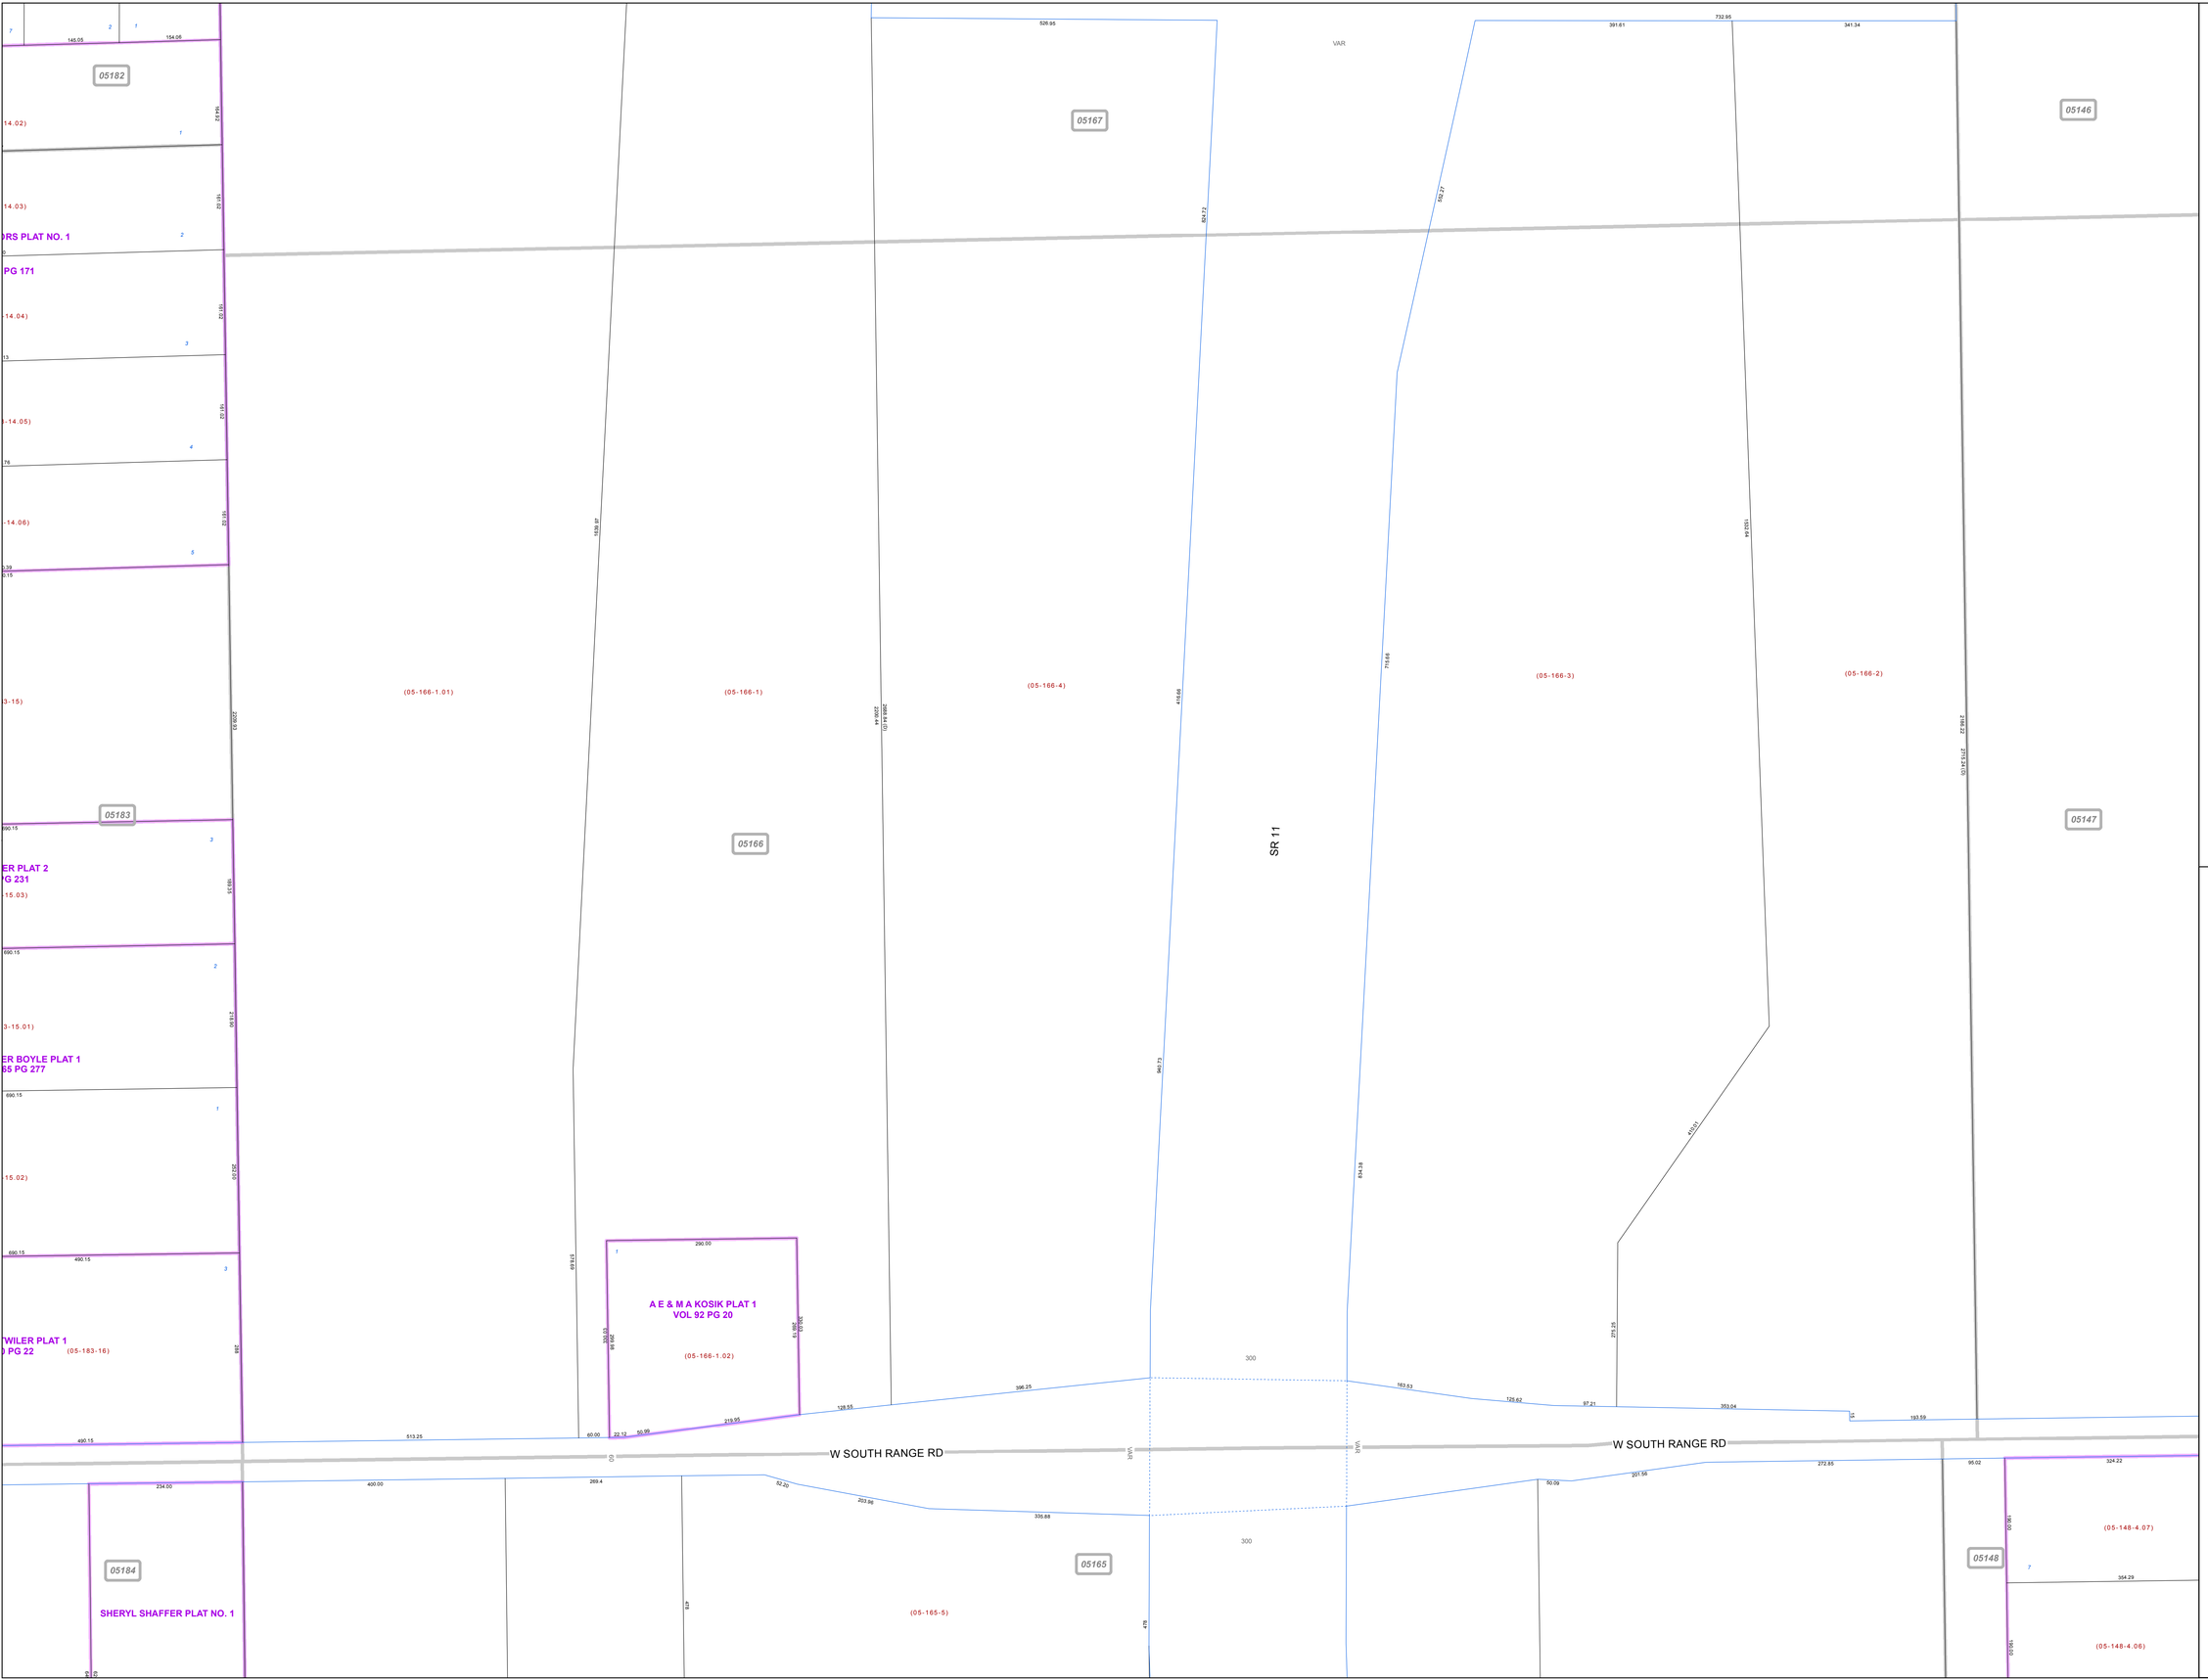

SCALE
0 50 100 200 300
Feet
Approximate

Print Date 12/31/2015

LEGEND
- COUNTY LINE
- TOWNSHIP LINE
- CITY LINE
- VILLAGE LINE
- PLAT OUTLINE
- PARCEL LINE
- OLD PARCEL LINE
- PHASE LINE
- ROAD ROW LINE
- RAILROAD ROW LINE
- (01-20-1.03) PARCEL ID NUMBER
- 345 LOT NUMBER
- BELL PLAT 1 PLAT NAME
- 01004 TAX MAP NUMBER

BEAVER TOWNSHIP
Index Map

05181		05145
05182	05167	05146
05183	05166	05147
05184	05165	05148