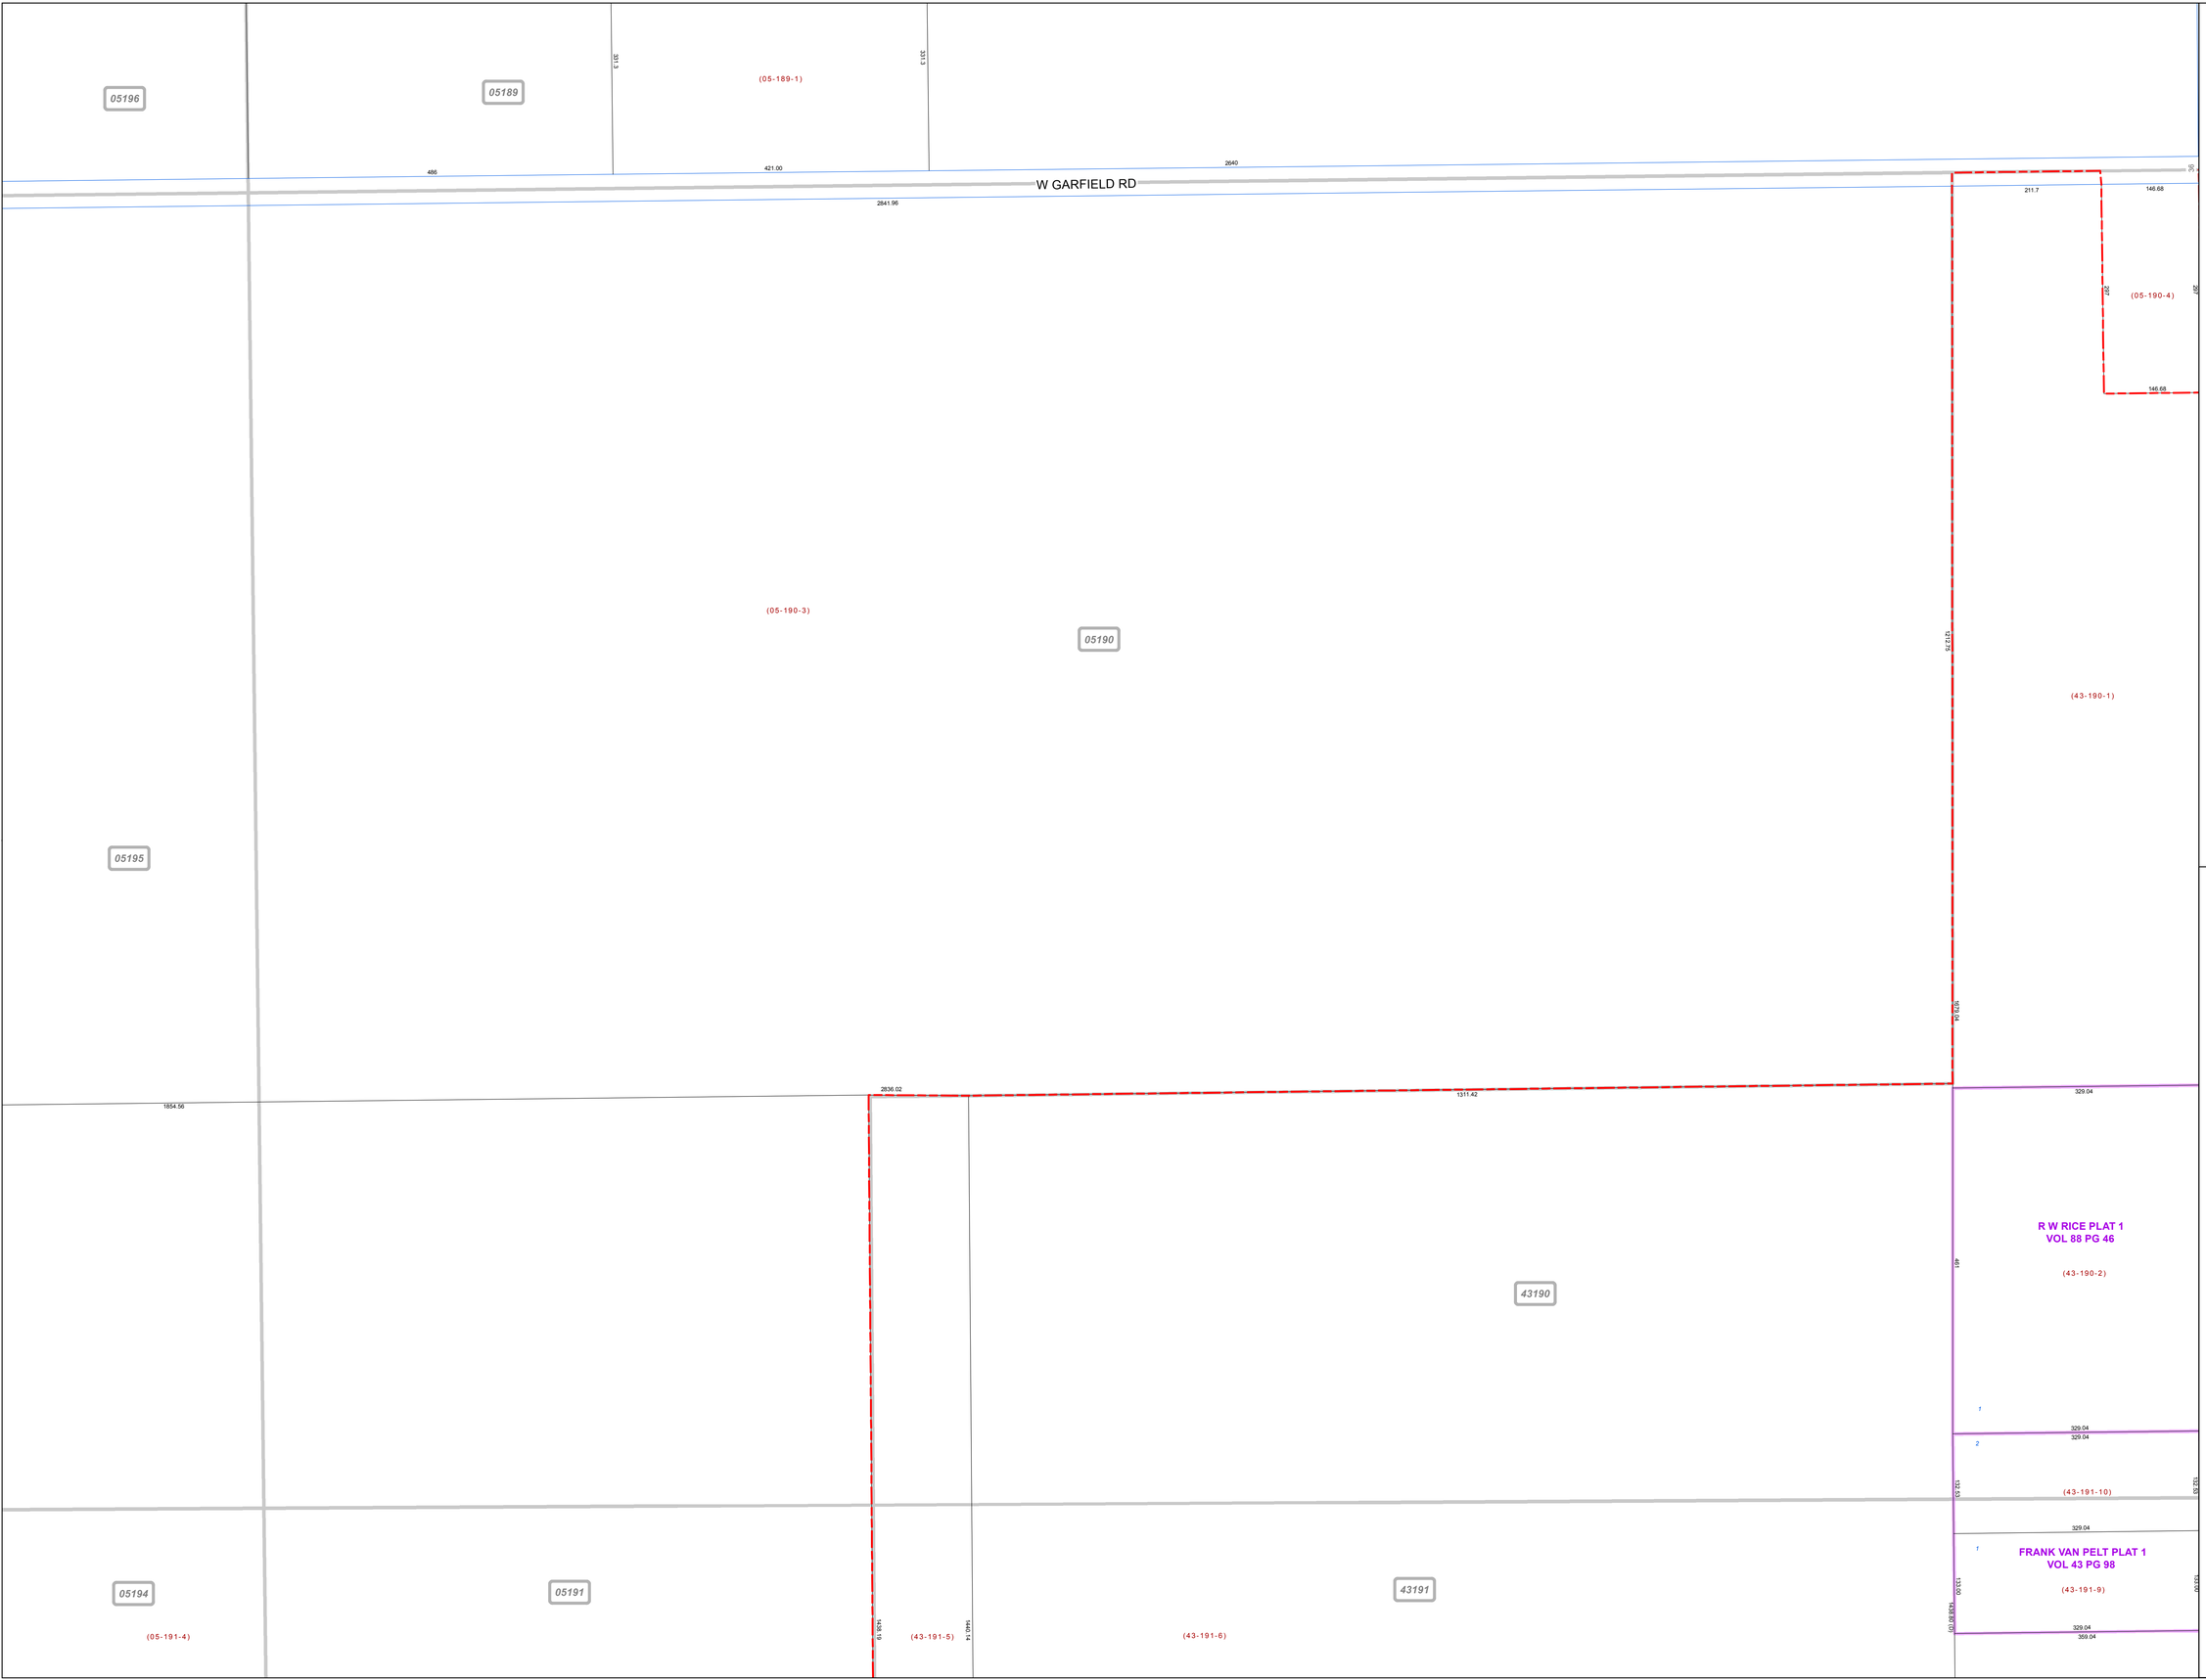

MAHONING COUNTY
OHIO

BEAVER TOWNSHIP

Section 31

TAX MAP
05190

N

SCALE

0 50 100 200 300

Feet

Approximate

Print Date 12/31/2015

LEGEND

- COUNTY LINE
- TOWNSHIP LINE
- CITY LINE
- VILLAGE LINE
- PLAT OUTLINE
- PARCEL LINE
- OLD PARCEL LINE
- PHASE LINE
- ROAD ROW LINE
- RAILROAD ROW LINE
- (01-20-1.03) PARCEL ID NUMBER
- 345 LOT NUMBER
- BELL PLAT 1 PLAT NAME
- 01004 TAX MAP NUMBER

BEAVER TOWNSHIP
Index Map

05197 / 05196	05189	05160
05195	05190 / 43190	43159
05194	05191 / 43191	43158