MAHONING COUNTY
OHIO
GREEN TOWNSHIP
Section 20 North Half

TAX MAP
09015

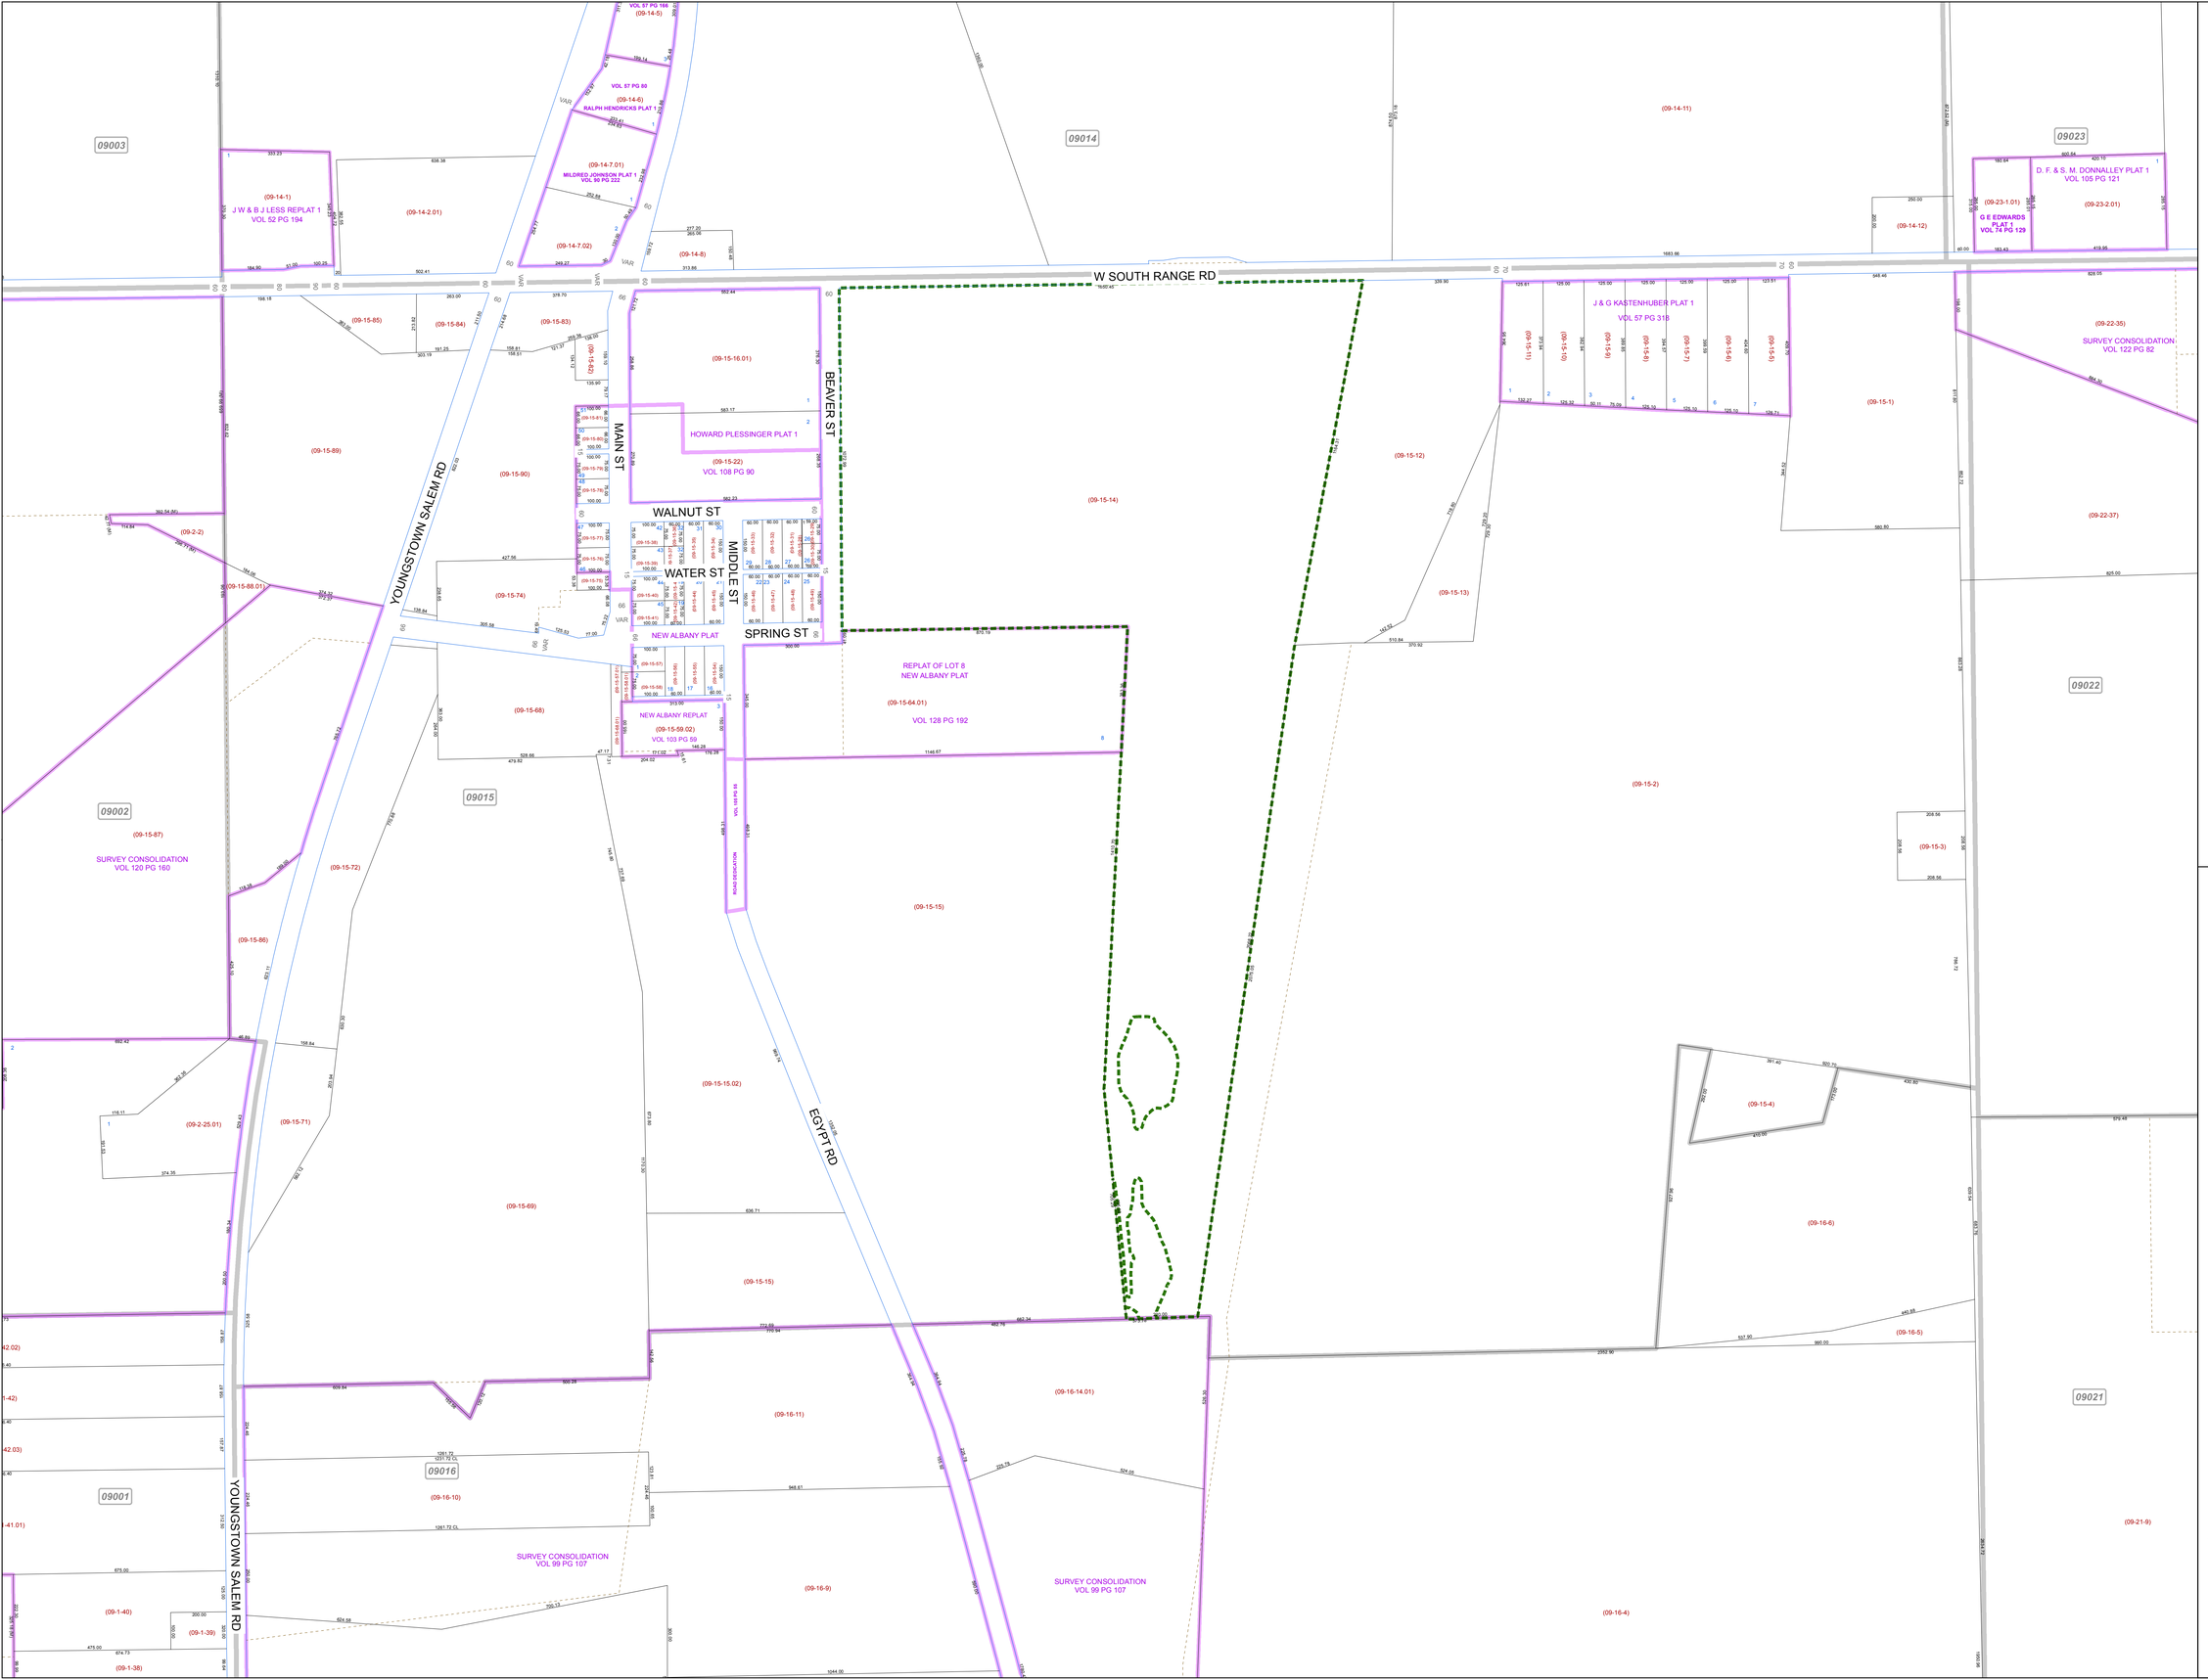

SCALE
0 100 200 400 600
Feet
Approximate

Print Date 12/31/2015

LEGEND
- COUNTY LINE
- TOWNSHIP LINE
- CITY LINE
- VILLAGE LINE
- PLAT OUTLINE
- PARCEL LINE
- OLD PARCEL LINE
- PHASE LINE
- ROAD ROW LINE
- RAILROAD ROW LINE
- (01-20-1.03) PARCEL ID NUMBER
- 345 LOT NUMBER
- BELL PLAT 1 PLAT NAME
- 01004 TAX MAP NUMBER

GREEN TOWNSHIP
Index Map

09004	09013	09024
09003	09014	09023
09002	09015	09022
09001	09016	09021
		09020