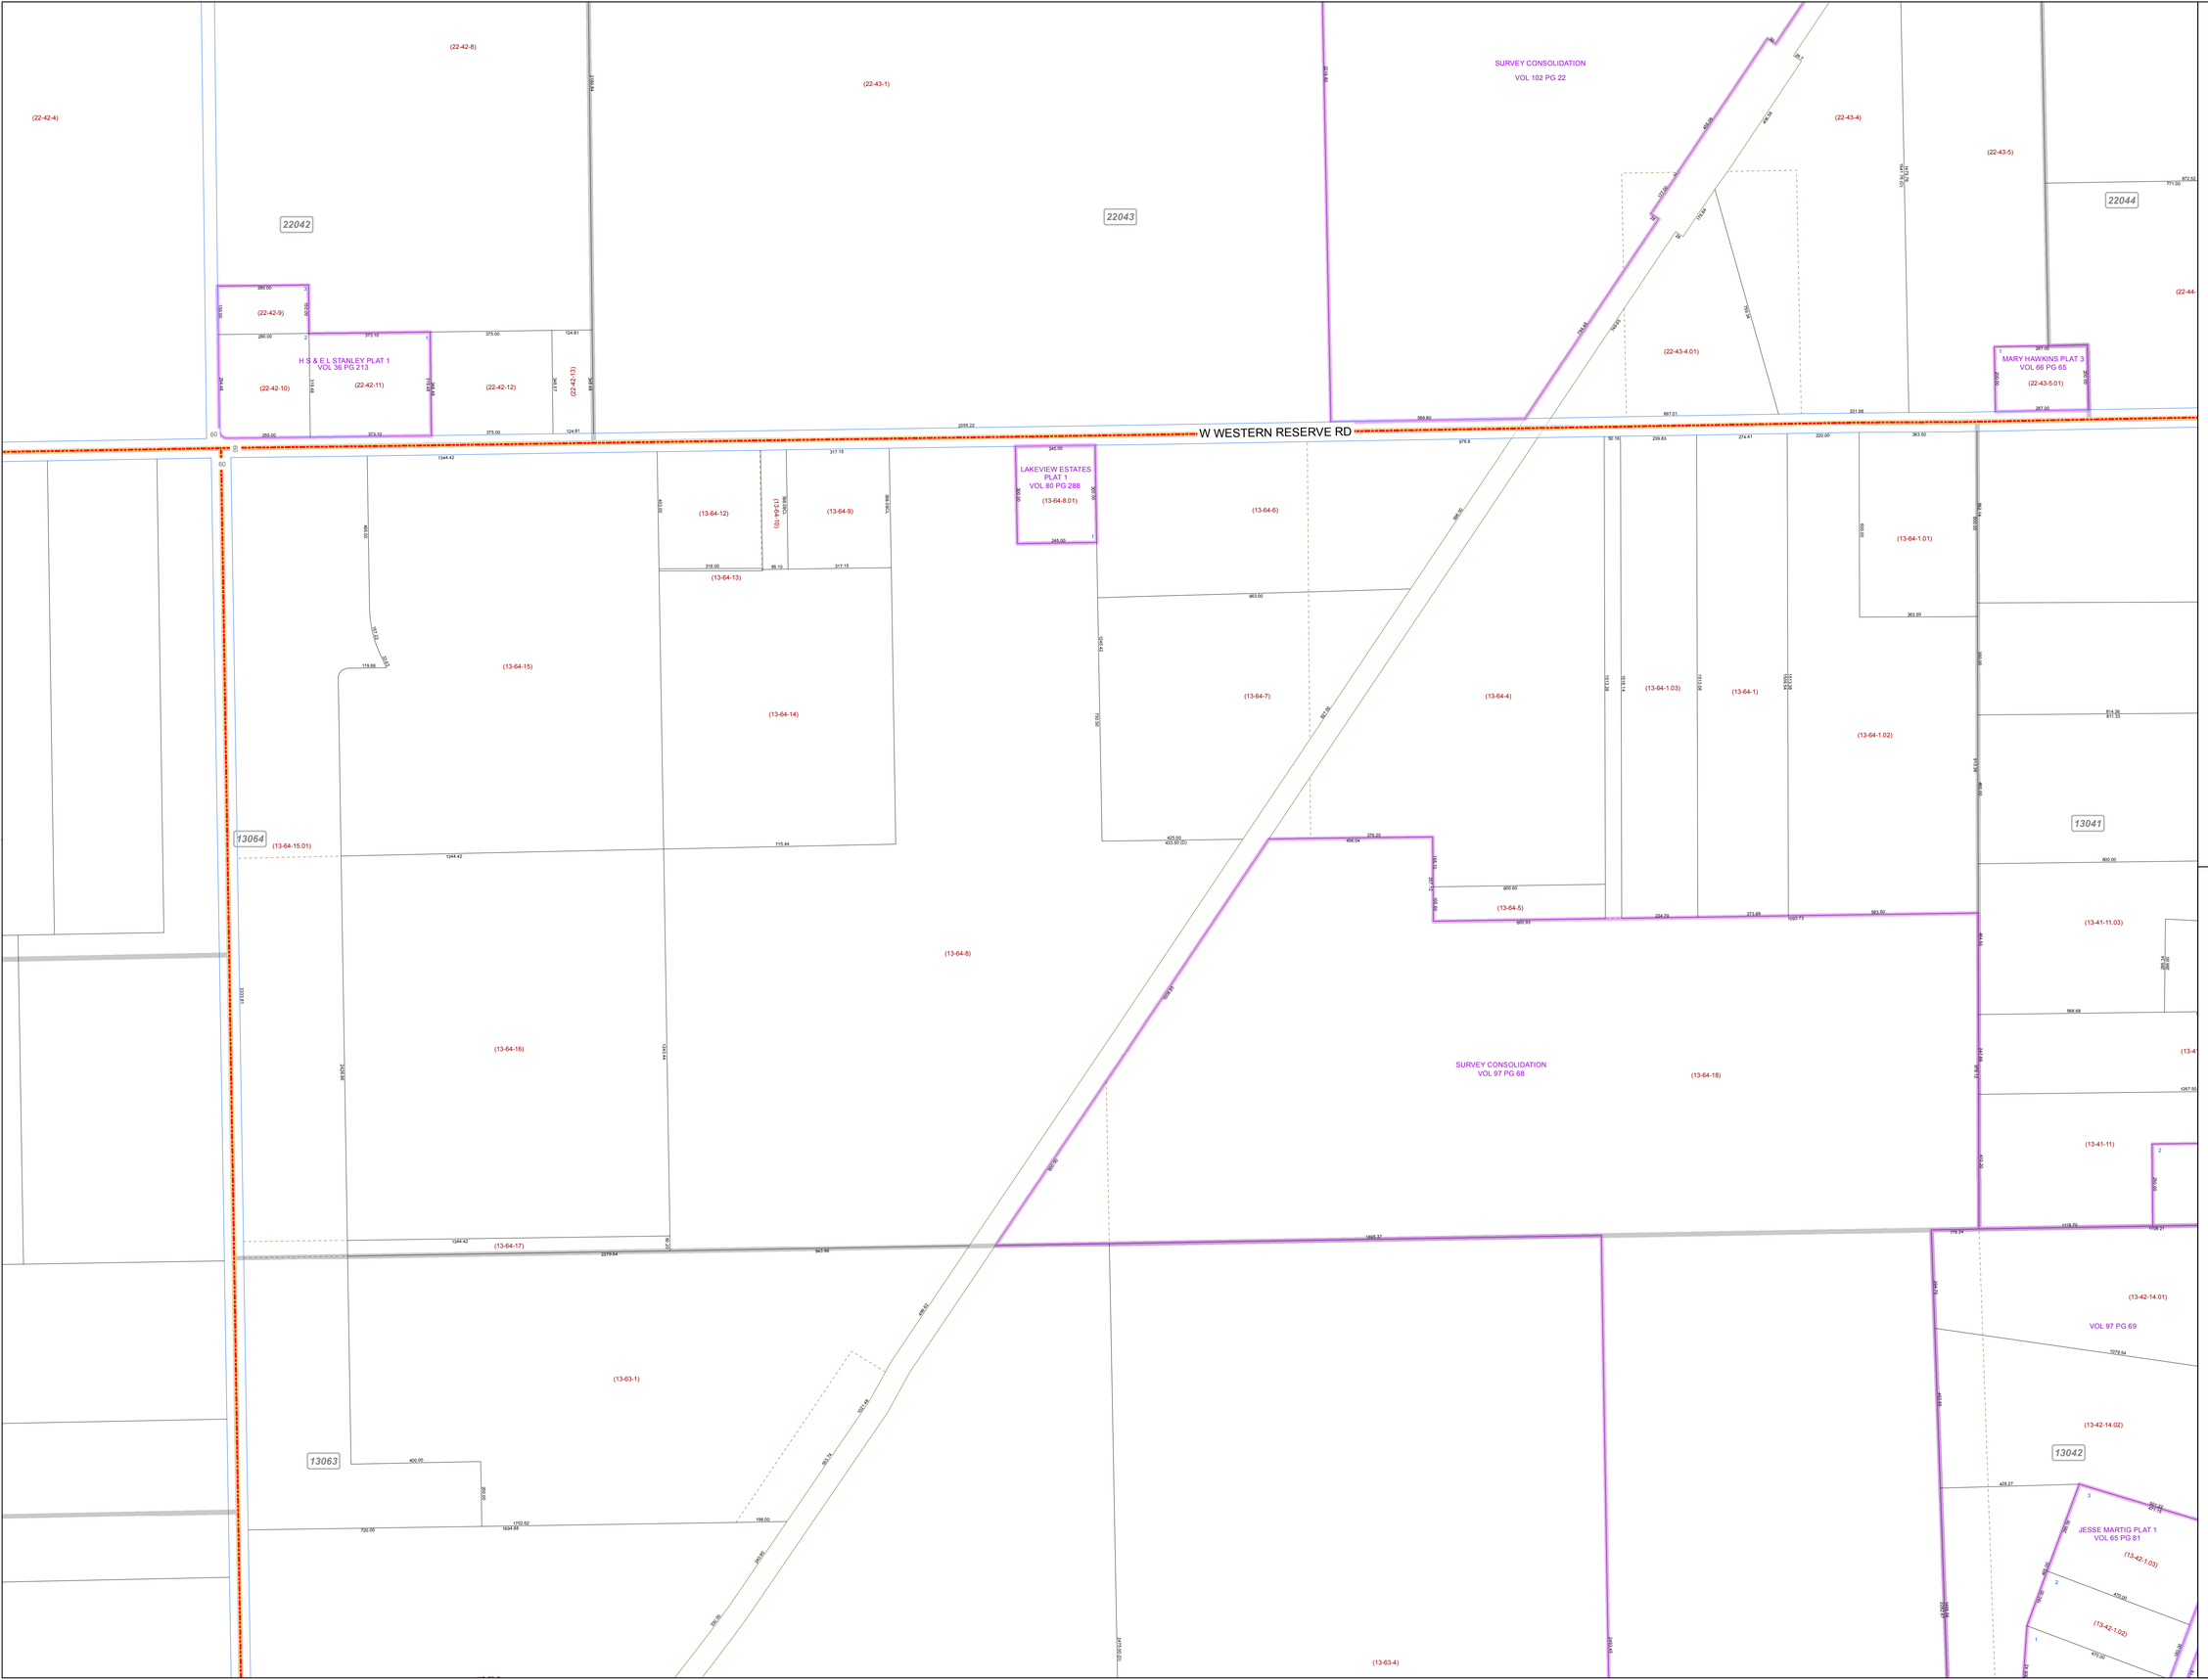


# MAHONING COUNTY
# OHIO

## GOSHEN TOWNSHIP

*Section 6 North Half*

## TAX MAP
## 13064

N

**SCALE**

0 100 200 400 600

Feet

Approximate

Print Date 12/31/2015

## LEGEND

- COUNTY LINE
- TOWNSHIP LINE
- CITY LINE
- VILLAGE LINE
- PLAT OUTLINE
- PARCEL LINE
- OLD PARCEL LINE
- PHASE LINE
- ROAD ROW LINE
- RAILROAD ROW LINE
- (01-20-1.03) PARCEL ID NUMBER
- *345* LOT NUMBER
- *BELL PLAT 1* PLAT NAME
- *01004* TAX MAP NUMBER

## GOSHEN TOWNSHIP
### Index Map

| | | | |
|---|---|---|---|
| | 22036 | 22037 | 22038 |
| | 22042 | 22043 | 22044 |
| | 16208 | 13064 | 13041 |
| | 16209 | | |
| | 16210 | 13063 | 13042 |
| 16142 | 16141 | 13062 | 13043 |