# MAHONING COUNTY
# OHIO
## SMITH TOWNSHIP
*Section 24*

## TAX MAP
## 16070

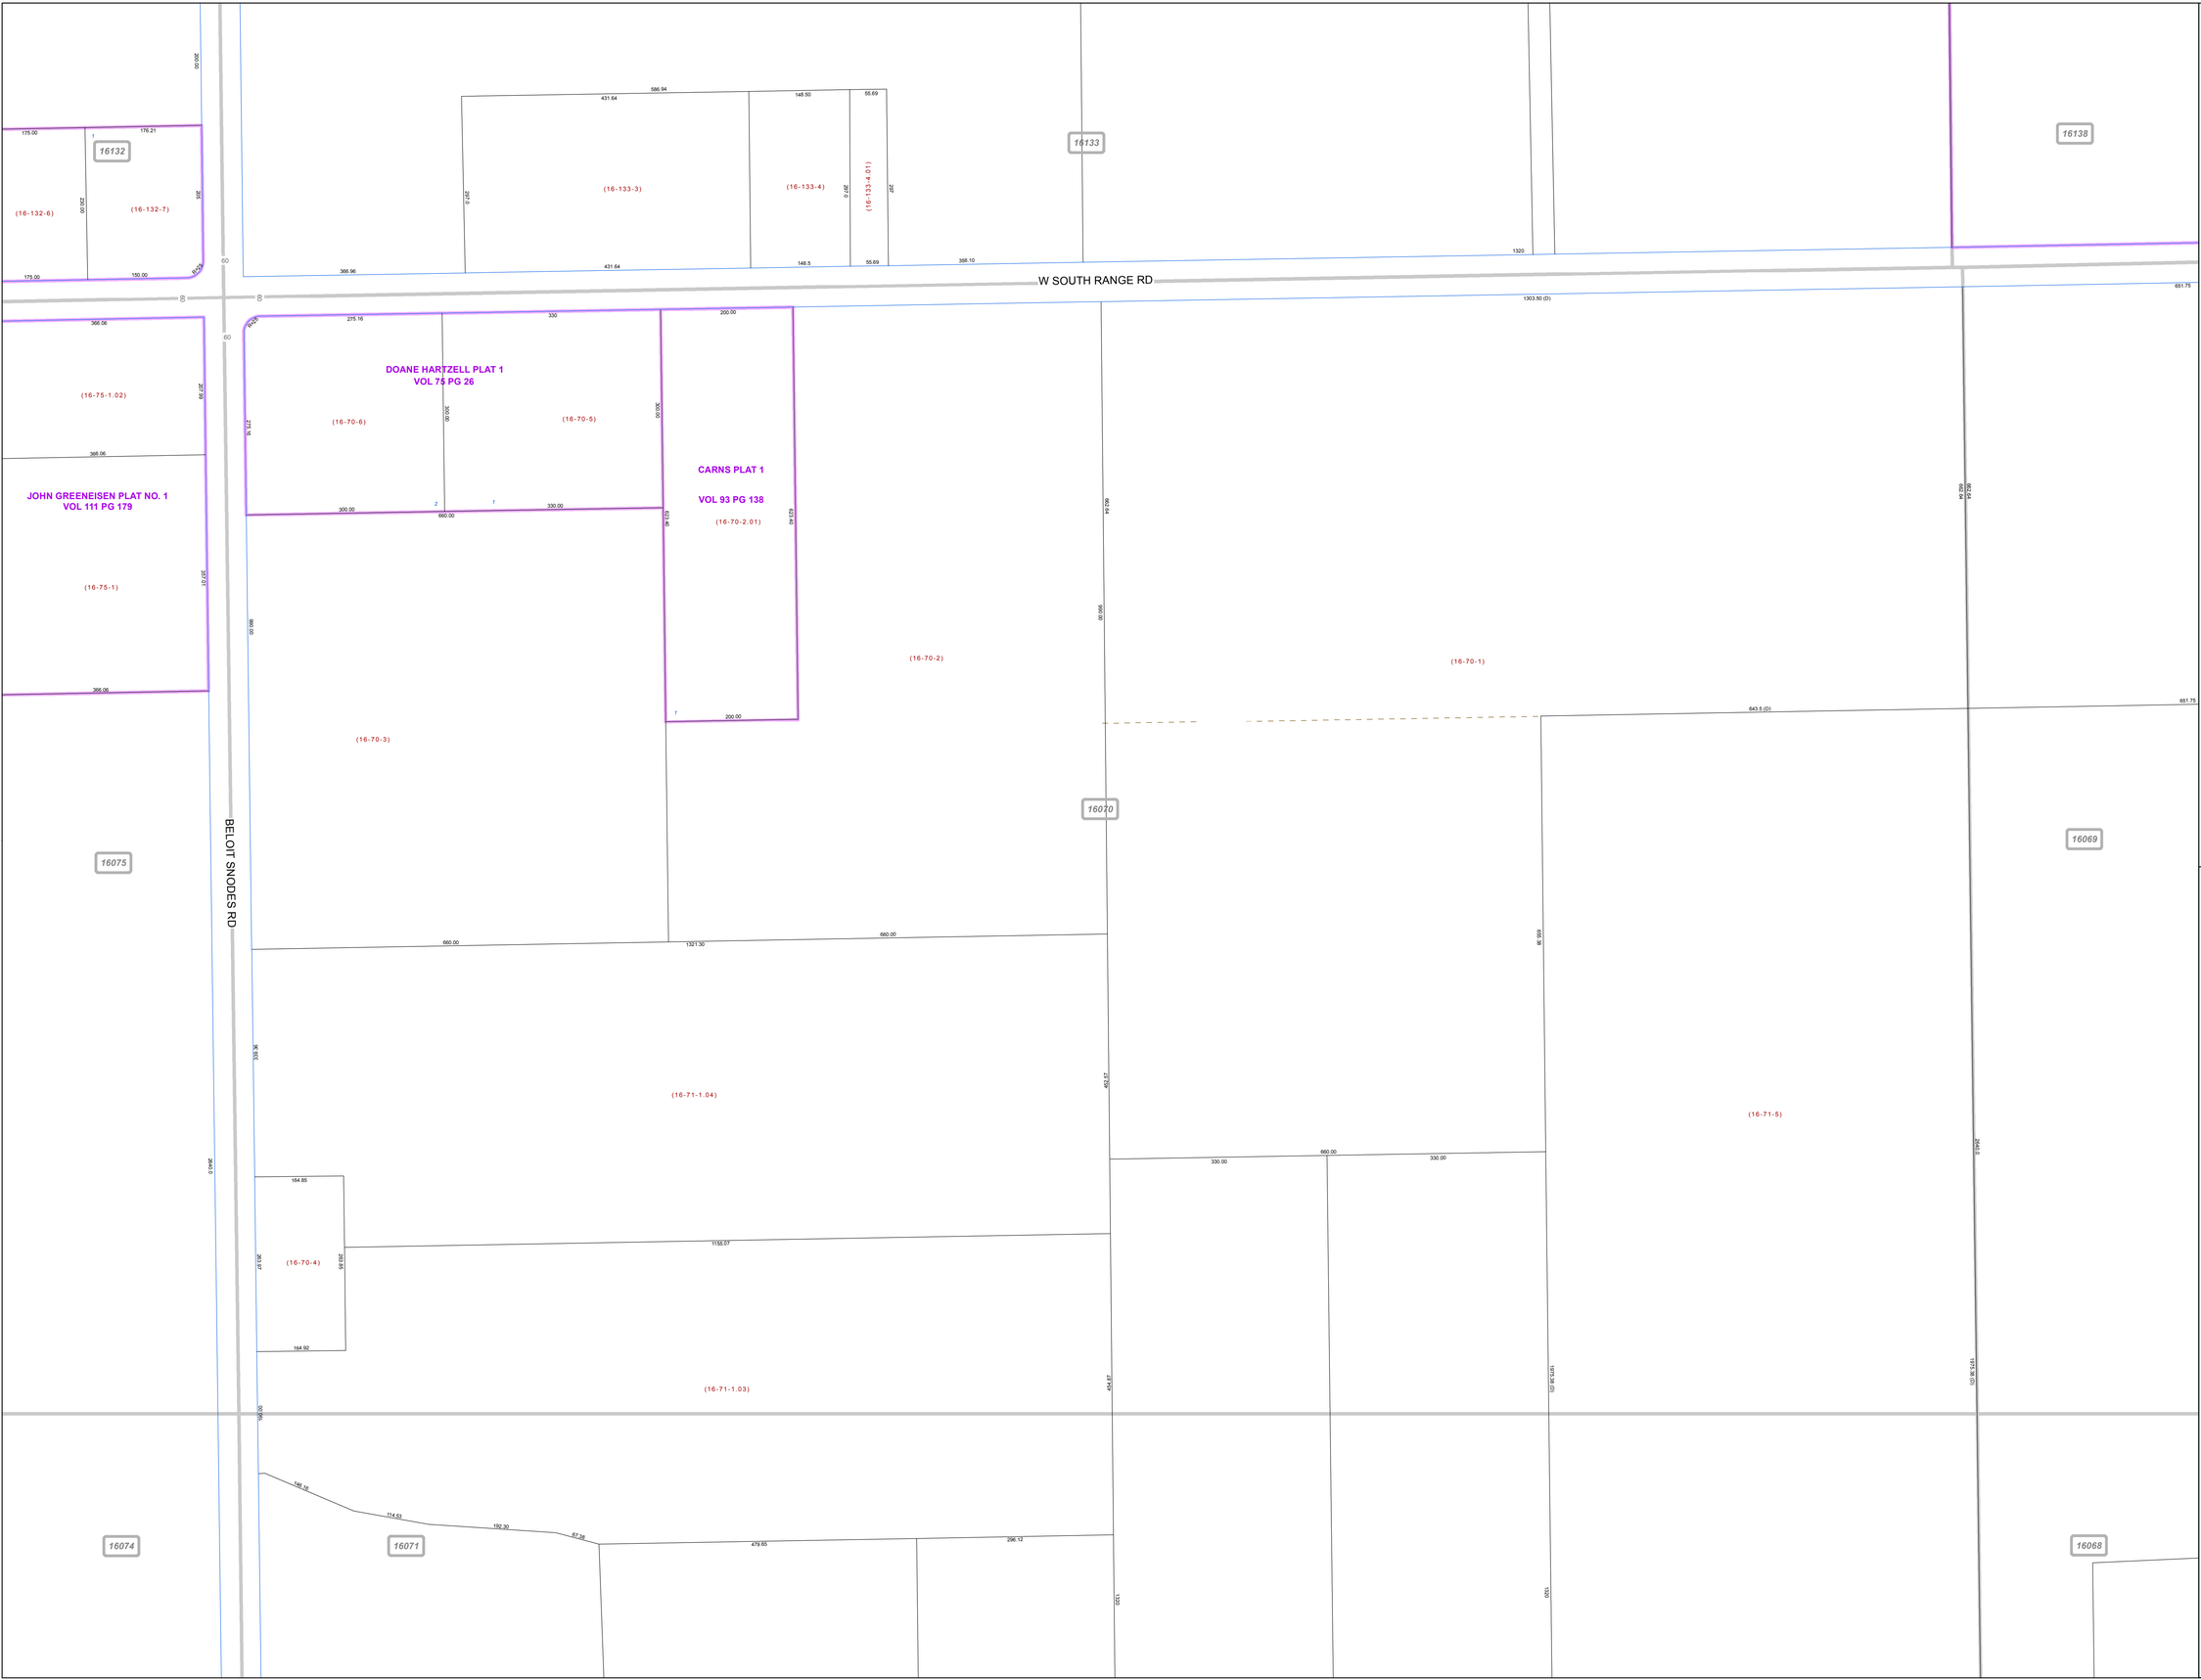


SCALE

0 50 100 200 300

Feet

Approximate

Print Date 12/31/2015

## LEGEND

- COUNTY LINE
- TOWNSHIP LINE
- CITY LINE
- VILLAGE LINE
- PLAT OUTLINE
- PARCEL LINE
- OLD PARCEL LINE
- PHASE LINE
- ROAD ROW LINE
- RAILROAD ROW LINE
- (01-20-1.03) PARCEL ID NUMBER
- 345 LOT NUMBER
- BELL PLAT 1 PLAT NAME
- 01004 TAX MAP NUMBER

## SMITH TOWNSHIP
### Index Map

| | | |
|---|---|---|
| 16131 | 16134 | |
| 16132 | 16133 | 16138 |
| 16075 | 16070 | 16069 |
| 16074 | 16071 | 16068 |