MAHONING COUNTY
OHIO
SMITH TOWNSHIP
Section 23

TAX MAP
16074

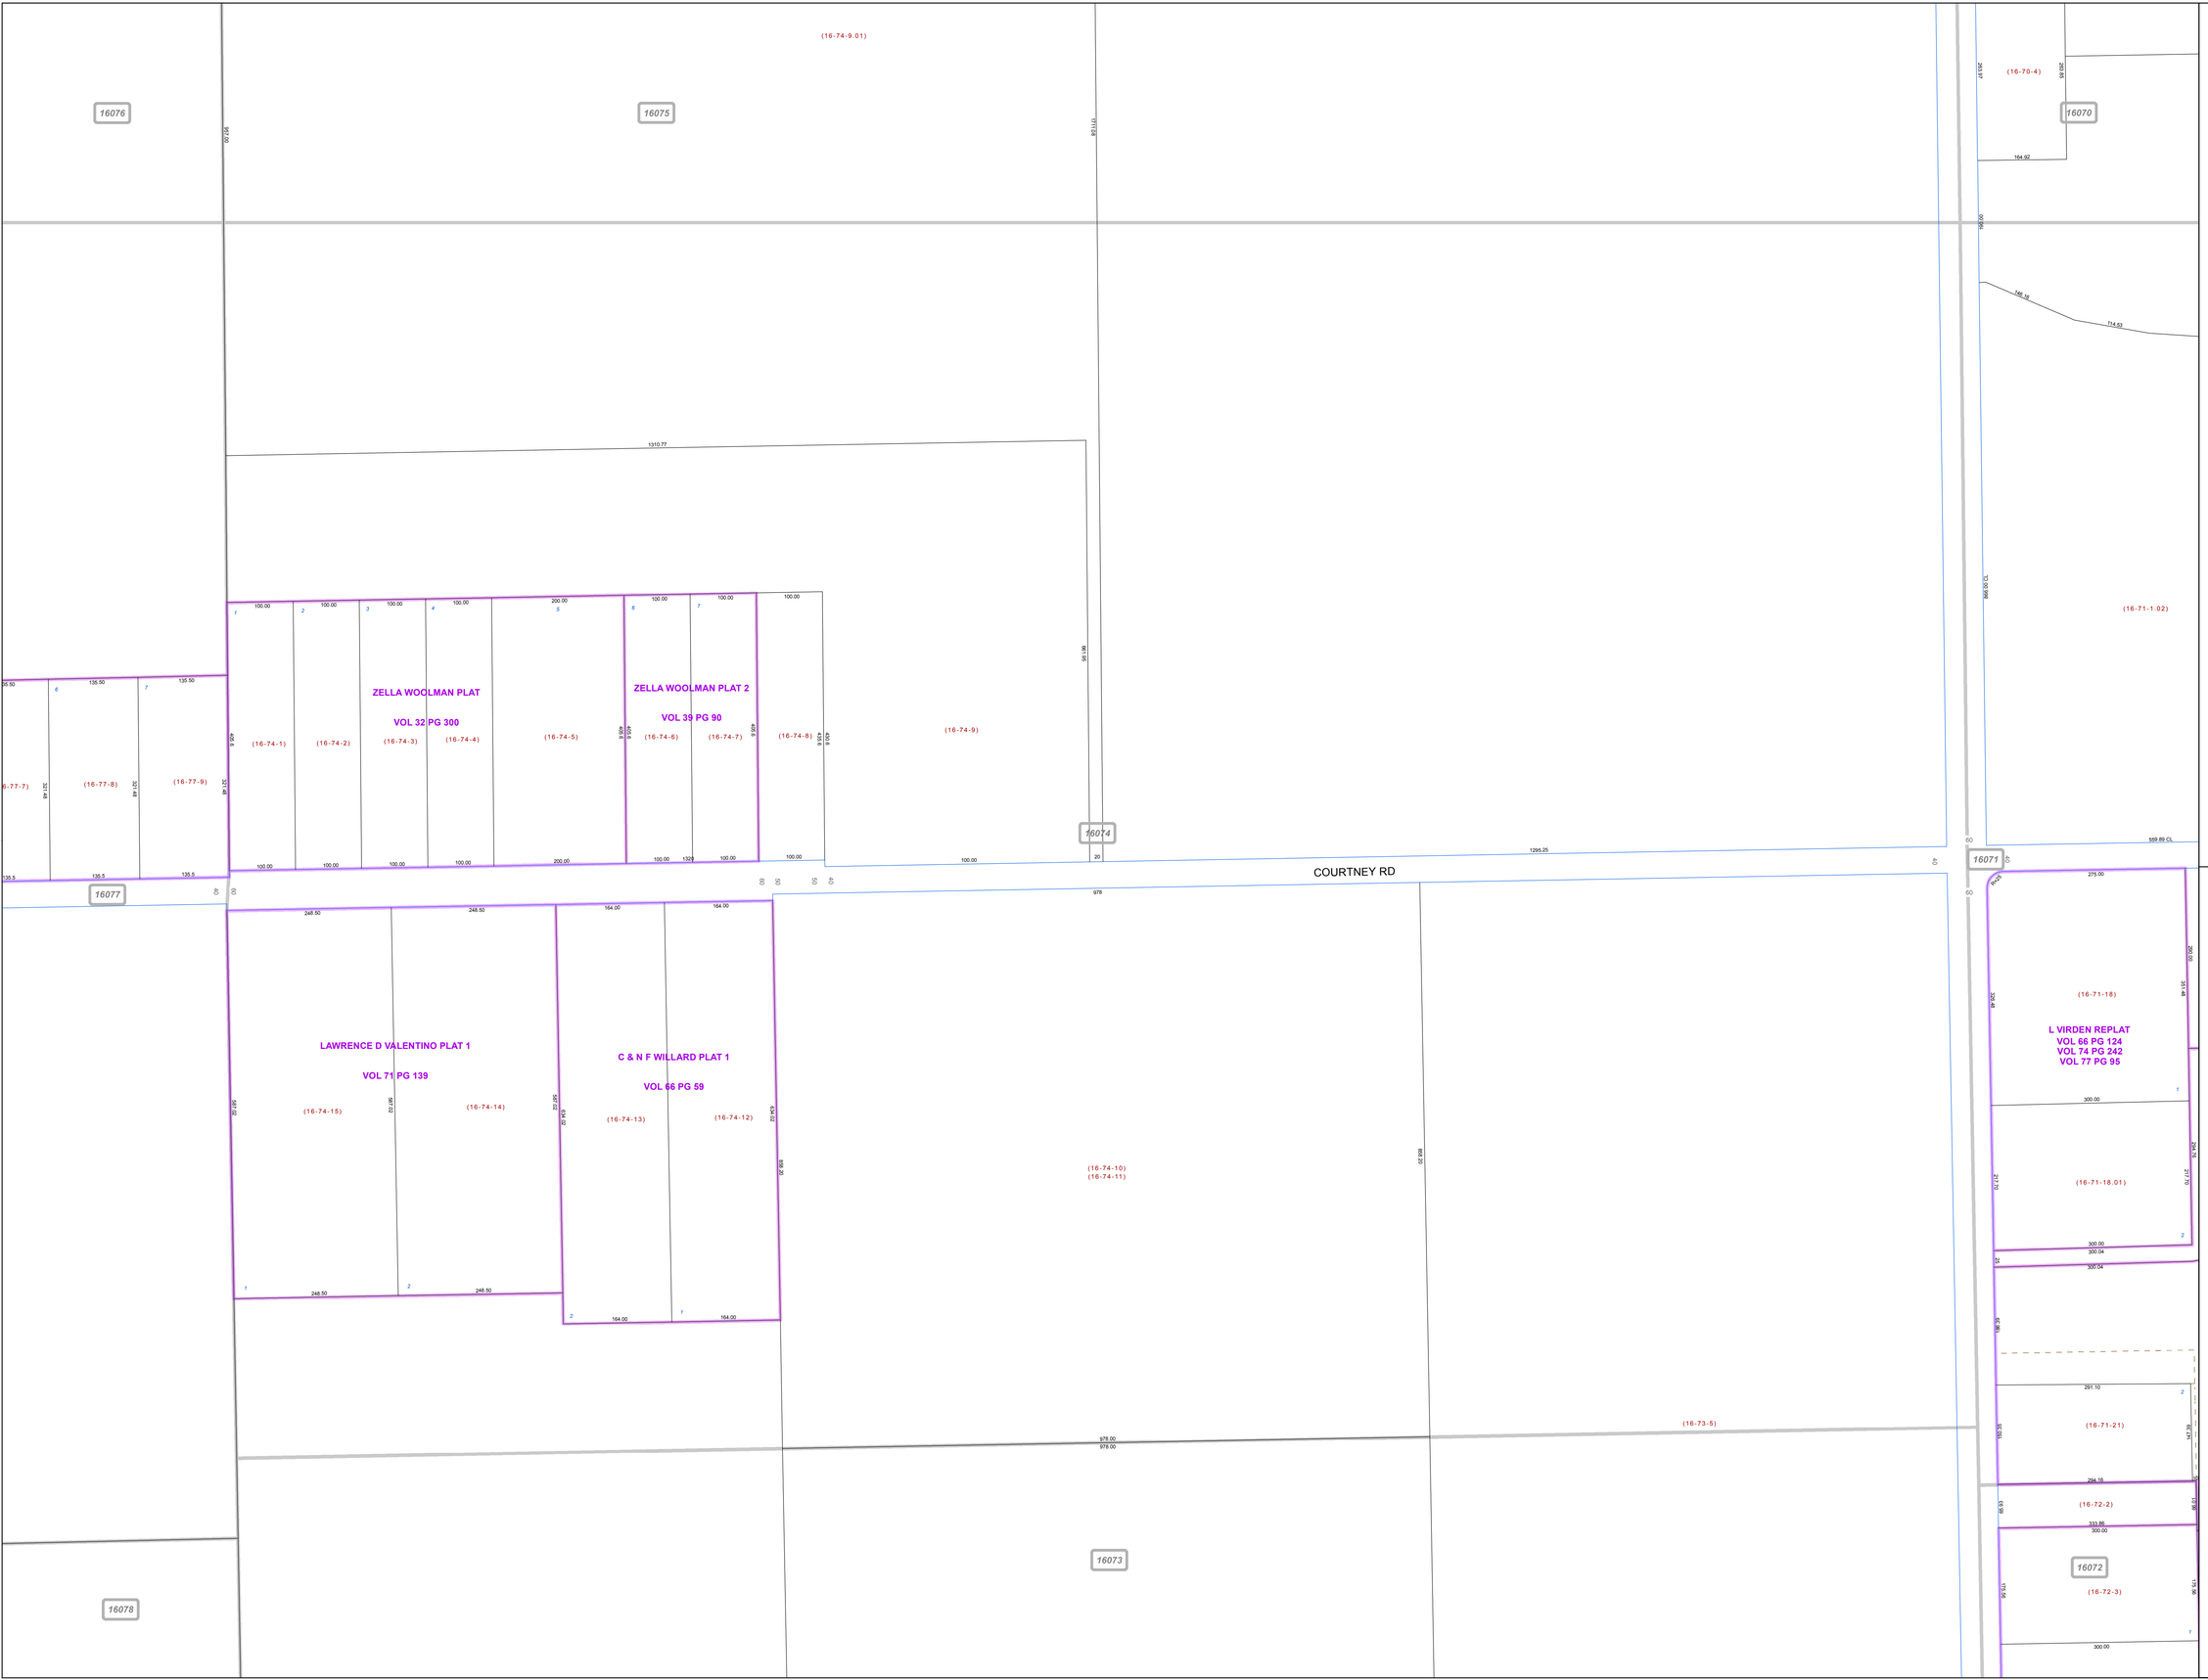

Print Date 12/31/2015

SCALE
0 50 100 200 300
Feet
Approximate

LEGEND

- COUNTY LINE
- TOWNSHIP LINE
- CITY LINE
- VILLAGE LINE
- PLAT OUTLINE
- PARCEL LINE
- OLD PARCEL LINE
- PHASE LINE
- ROAD ROW LINE
- RAILROAD ROW LINE
- (01-20-1.03) PARCEL ID NUMBER
- 345 LOT NUMBER
- BELL PLAT 1 PLAT NAME
- 01004 TAX MAP NUMBER

SMITH TOWNSHIP
Index Map

16127	16132	16133
16076	16075	16070
16077	16074	16071
16078	16073	16072