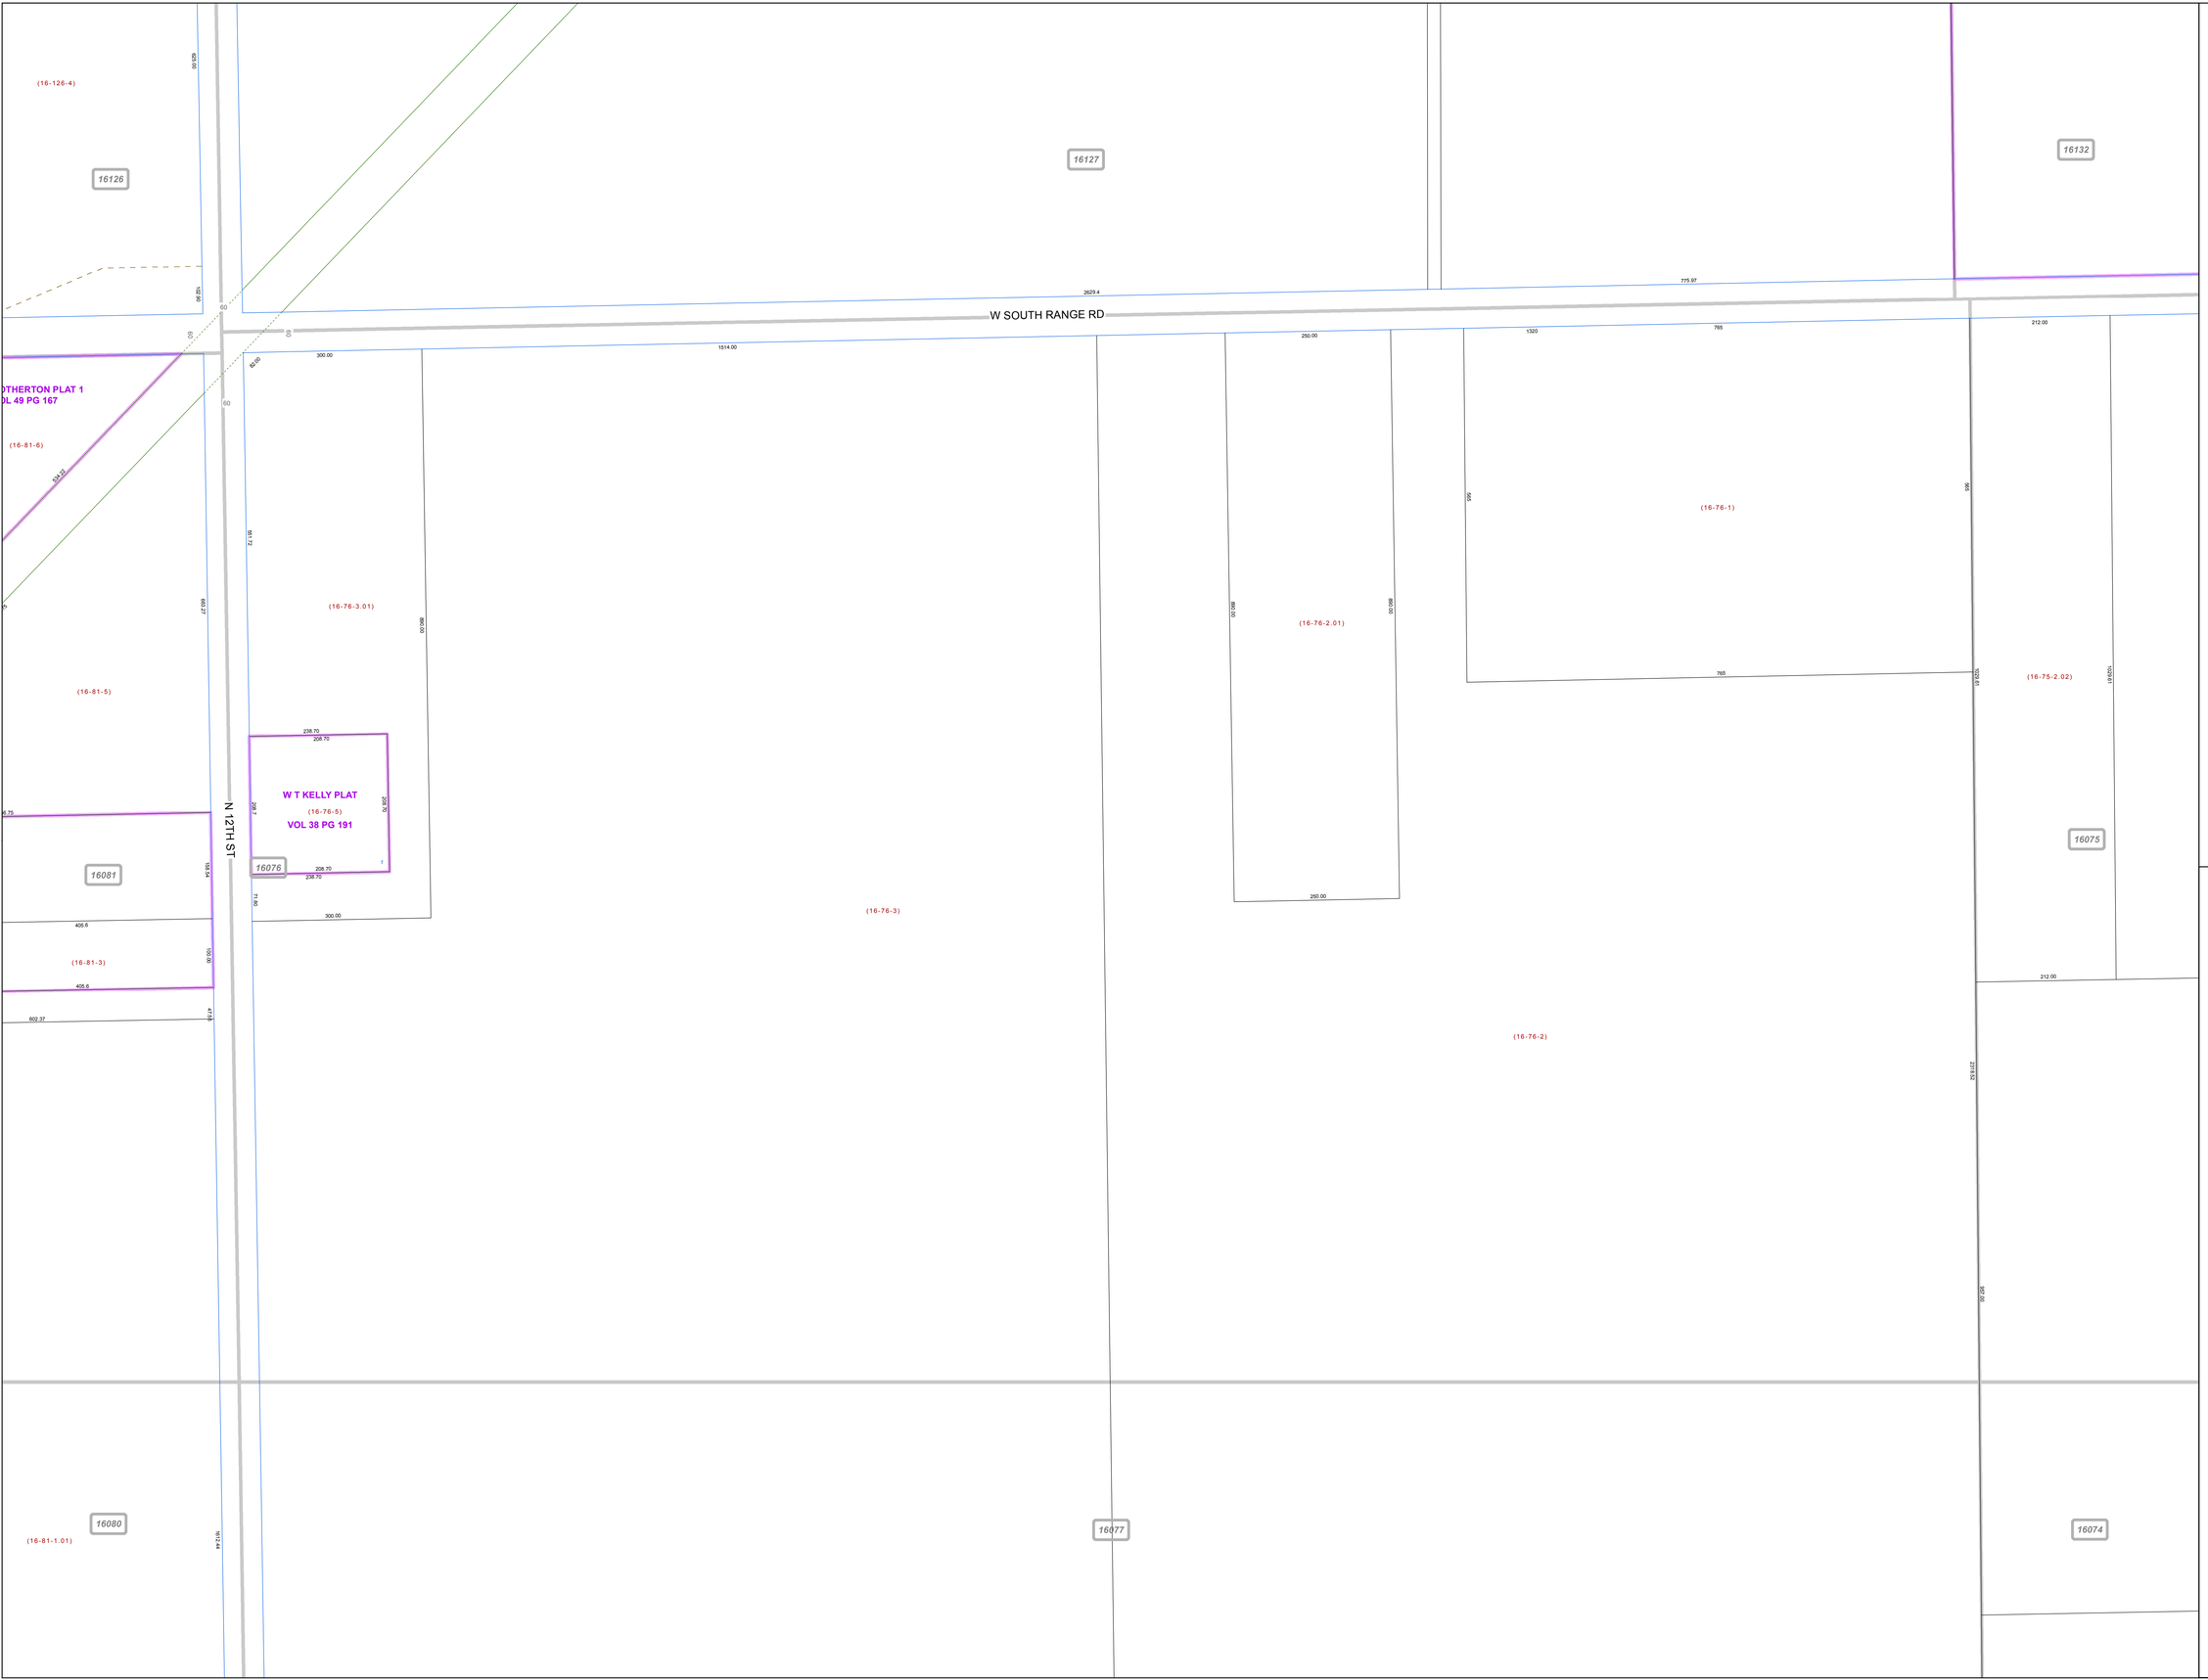


# MAHONING COUNTY
# OHIO

## SMITH TOWNSHIP

*Section 23*

## TAX MAP
## 16076

N

**SCALE**

0 50 100 200 300

Feet

Approximate

Print Date 12/31/2015

## LEGEND

- COUNTY LINE
- TOWNSHIP LINE
- CITY LINE
- VILLAGE LINE
- PLAT OUTLINE
- PARCEL LINE
- OLD PARCEL LINE
- PHASE LINE
- ROAD ROW LINE
- RAILROAD ROW LINE
- (01-20-1.03) PARCEL ID NUMBER
- 345 LOT NUMBER
- BELL PLAT 1 PLAT NAME
- 01004 TAX MAP NUMBER

## SMITH TOWNSHIP
### Index Map

| | | |
|---|---|---|
| 16125 | 16128 | 16131 |
| 16126 | 16127 | 16132 |
| 16081 | 16076 | 16075 |
| 16080 | 16077 | 16074 |