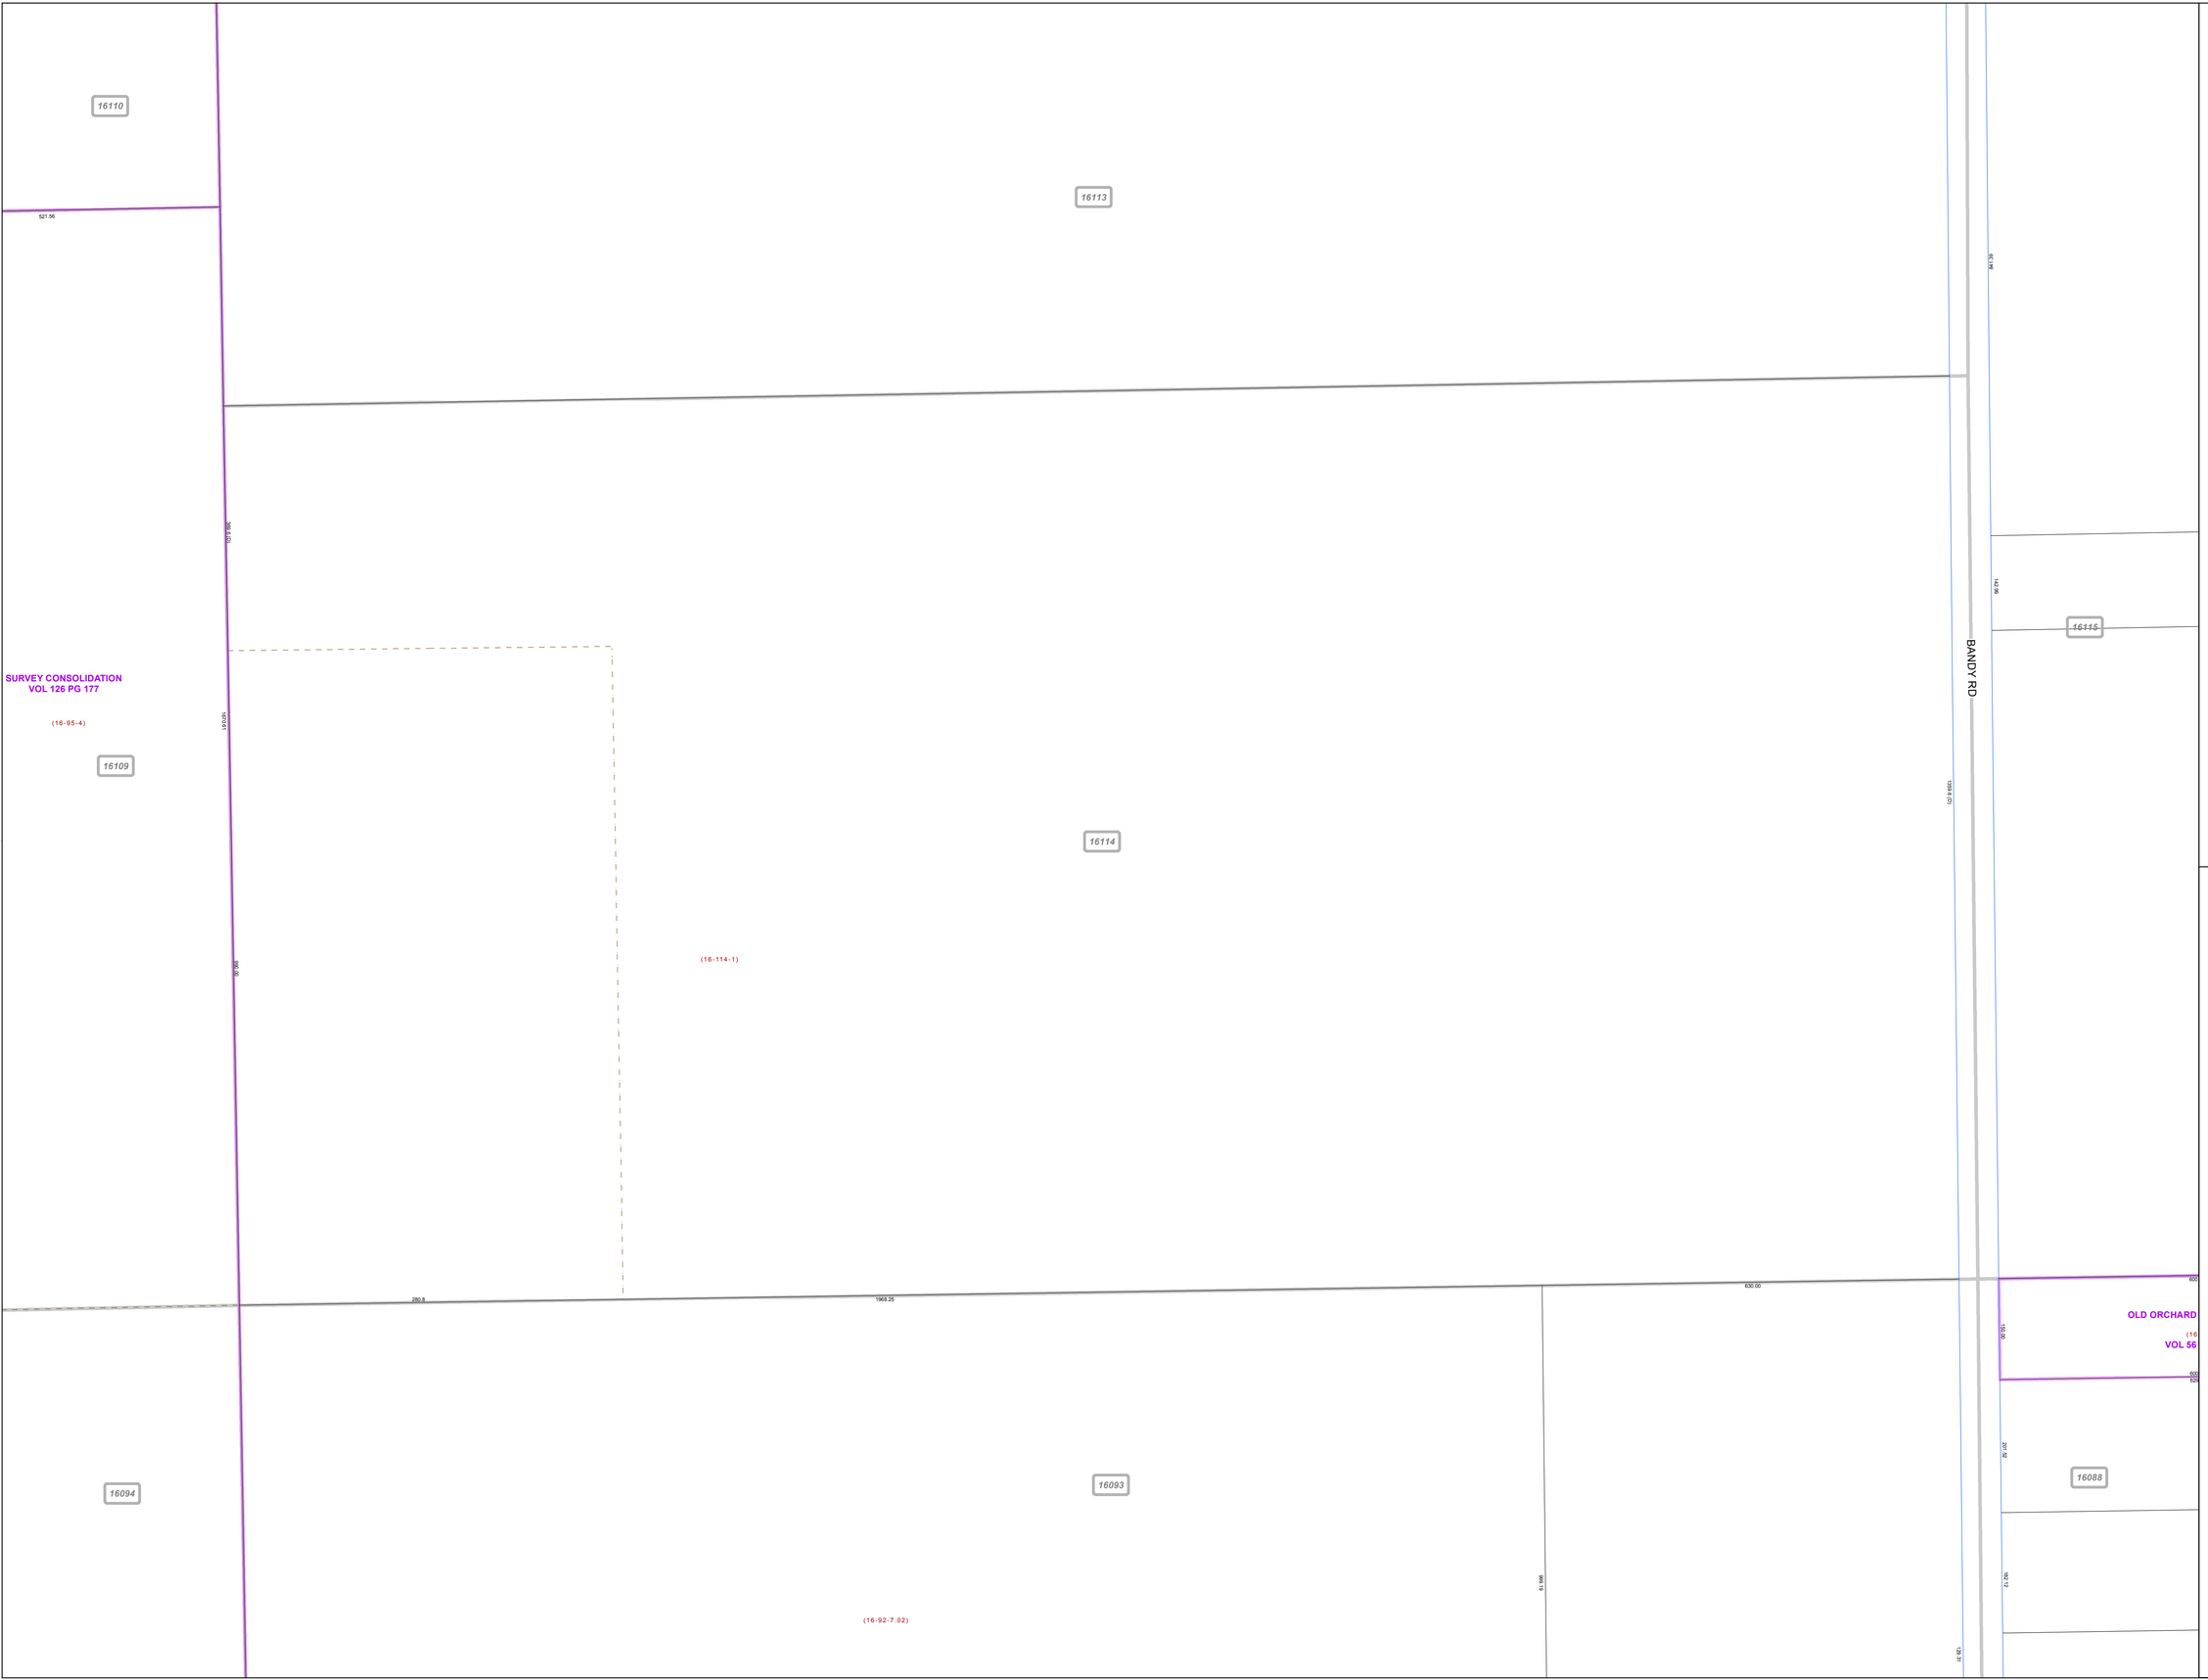


# MAHONING COUNTY
# OHIO

## SMITH TOWNSHIP

*Section 17*

## TAX MAP
## 16114

**SCALE**

0 50 100 200 300

Feet

Approximate

Print Date 12/31/2015

## LEGEND

- COUNTY LINE
- TOWNSHIP LINE
- CITY LINE
- VILLAGE LINE
- PLAT OUTLINE
- PARCEL LINE
- OLD PARCEL LINE
- PHASE LINE
- ROAD ROW LINE
- RAILROAD ROW LINE
- (01-20-1.03) PARCEL ID NUMBER
- 345 LOT NUMBER
- BELL PLAT 1 PLAT NAME
- 01004 TAX MAP NUMBER

## SMITH TOWNSHIP
### Index Map

| | | |
|---|---|---|
| 16111 | | |
| 16110 | 16113 | 16116 |
| 16109 | 16114 | 16115 |
| 16094 | 16093 | 16088 |
| 16095 | 16092 | 16089 |