MAHONING COUNTY
OHIO
SMITH TOWNSHIP
Section 5

TAX MAP
16185

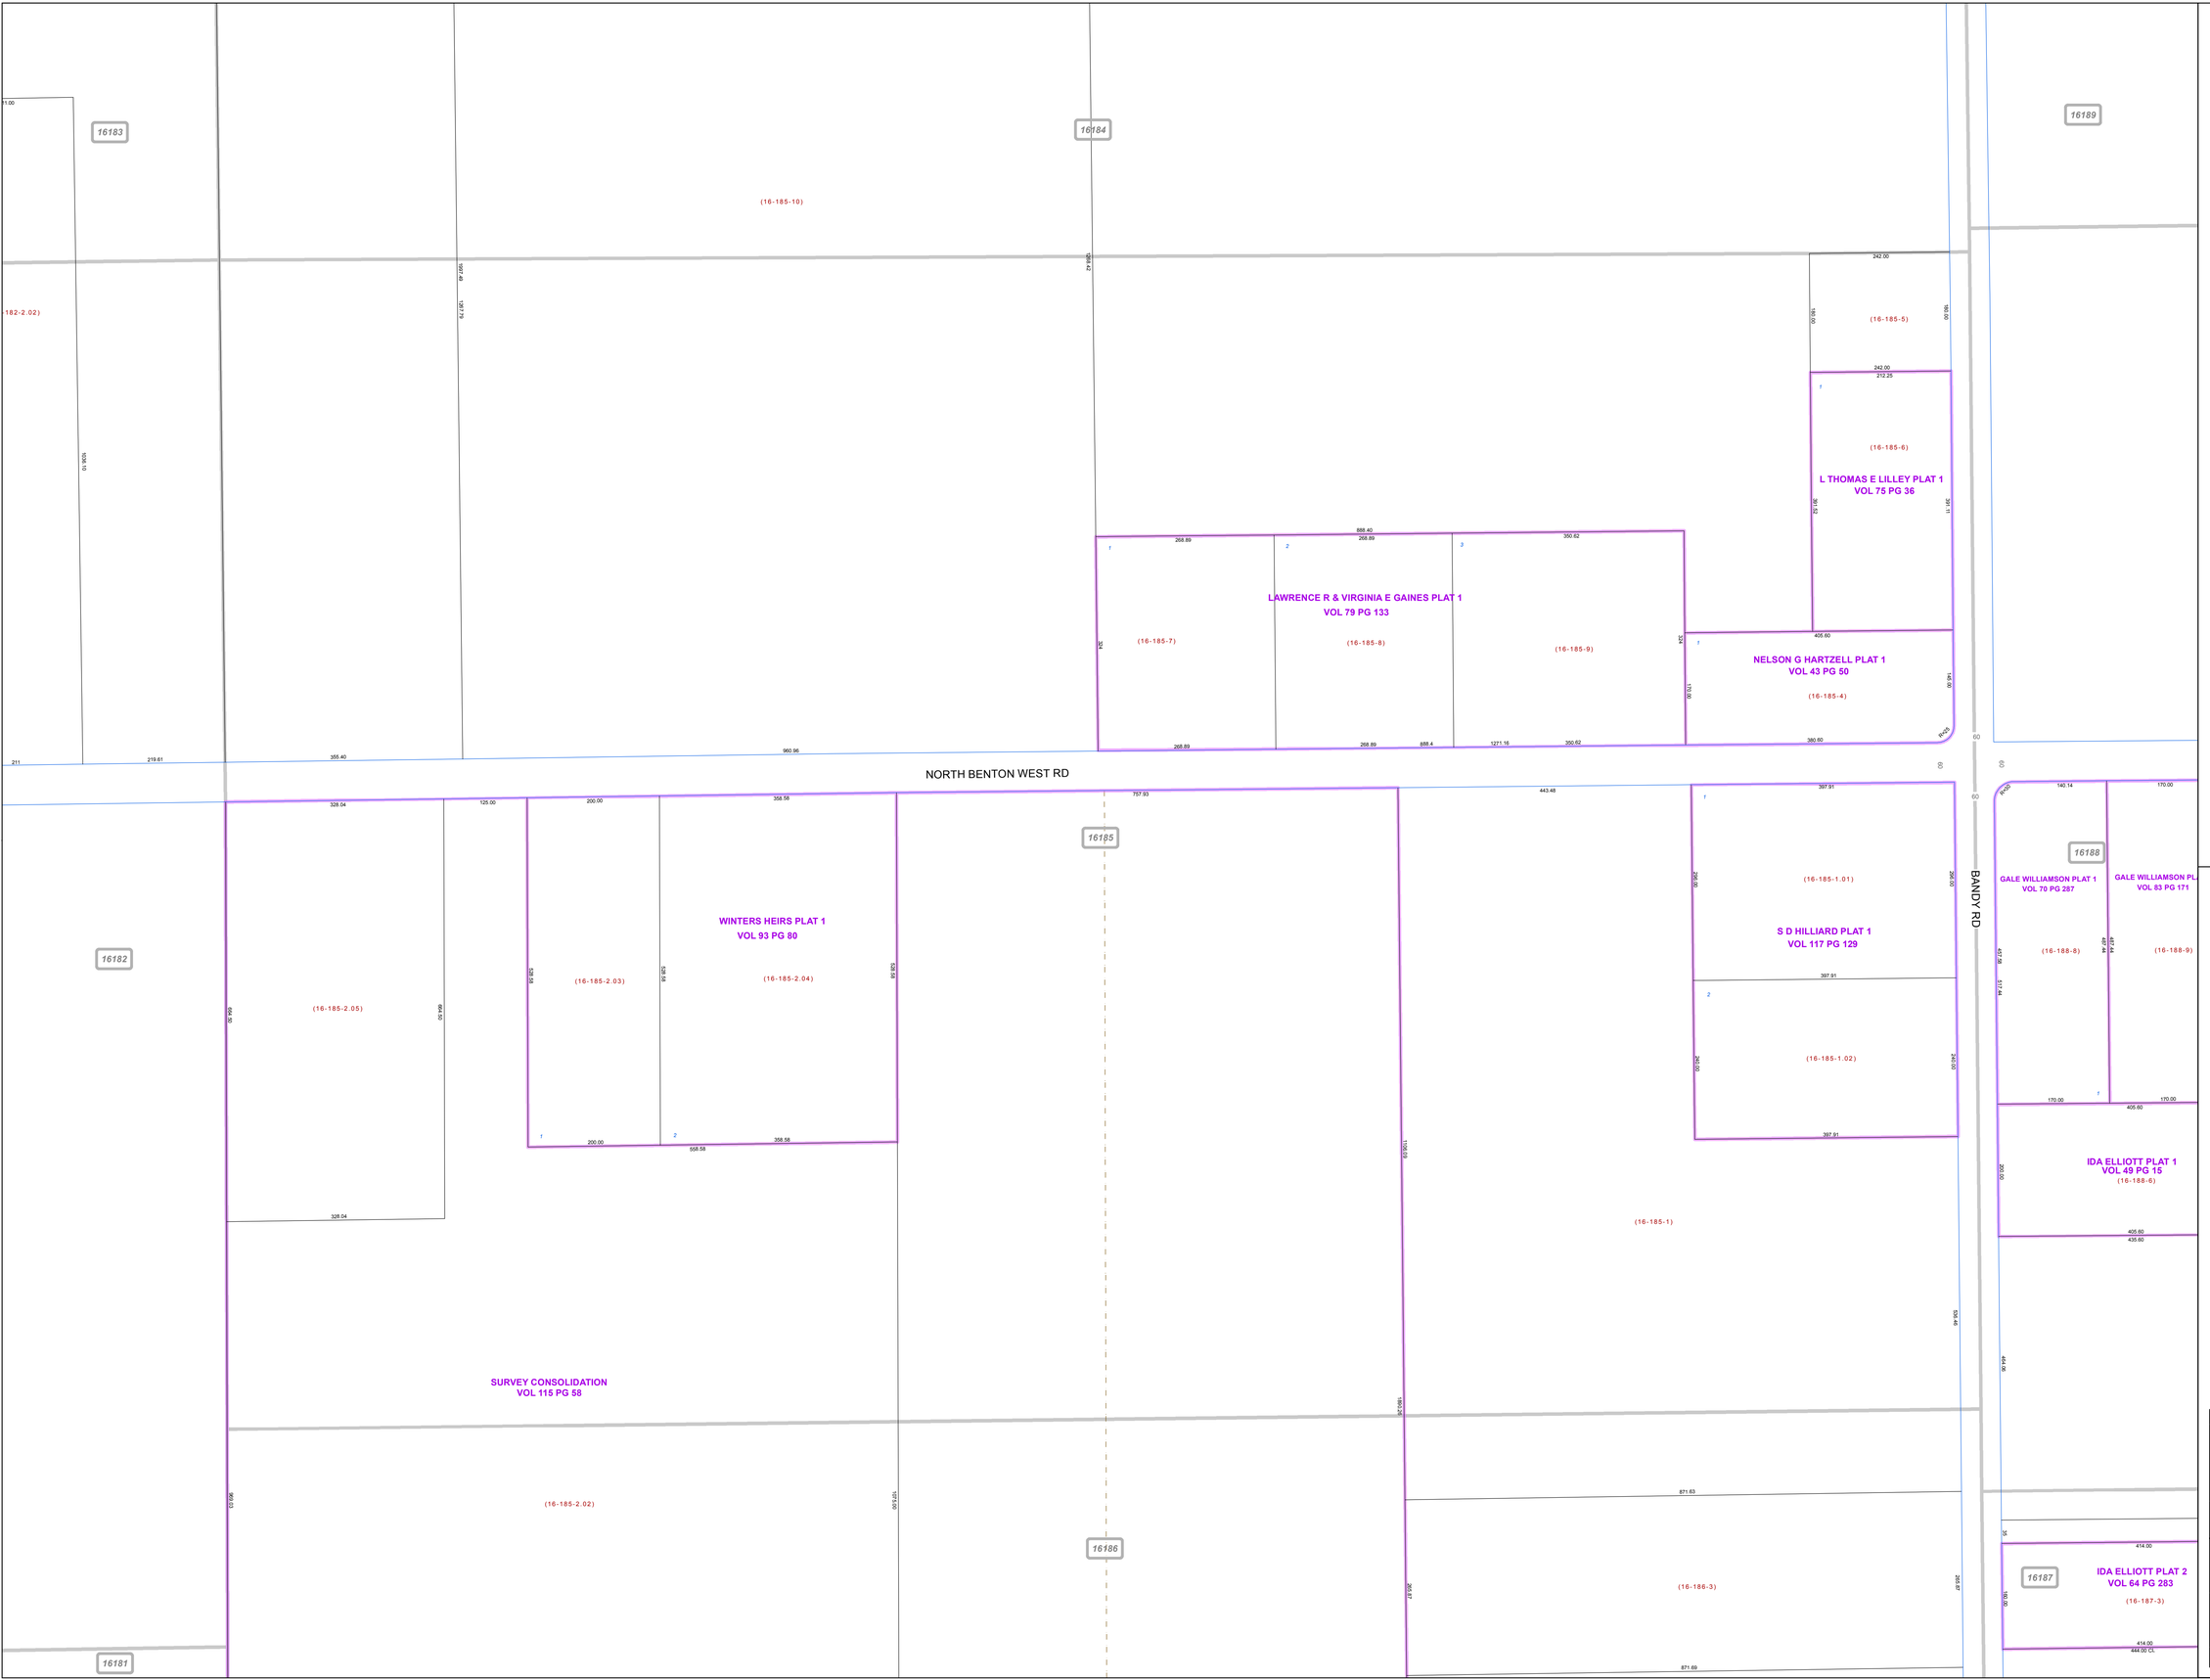

SCALE

0 50 100 200 300

Feet
Approximate

Print Date 12/31/2015

LEGEND

- COUNTY LINE
- TOWNSHIP LINE
- CITY LINE
- VILLAGE LINE
- PLAT OUTLINE
- PARCEL LINE
- OLD PARCEL LINE
- PHASE LINE
- ROAD ROW LINE
- RAILROAD ROW LINE
- (01-20-1.03) PARCEL ID NUMBER
- *345* LOT NUMBER
- *BELL PLAT 1* PLAT NAME
- *01004* TAX MAP NUMBER

SMITH TOWNSHIP
Index Map

16183	16184	16189
16182	16185	16188
16181	16186	16187
16166	16165	16160