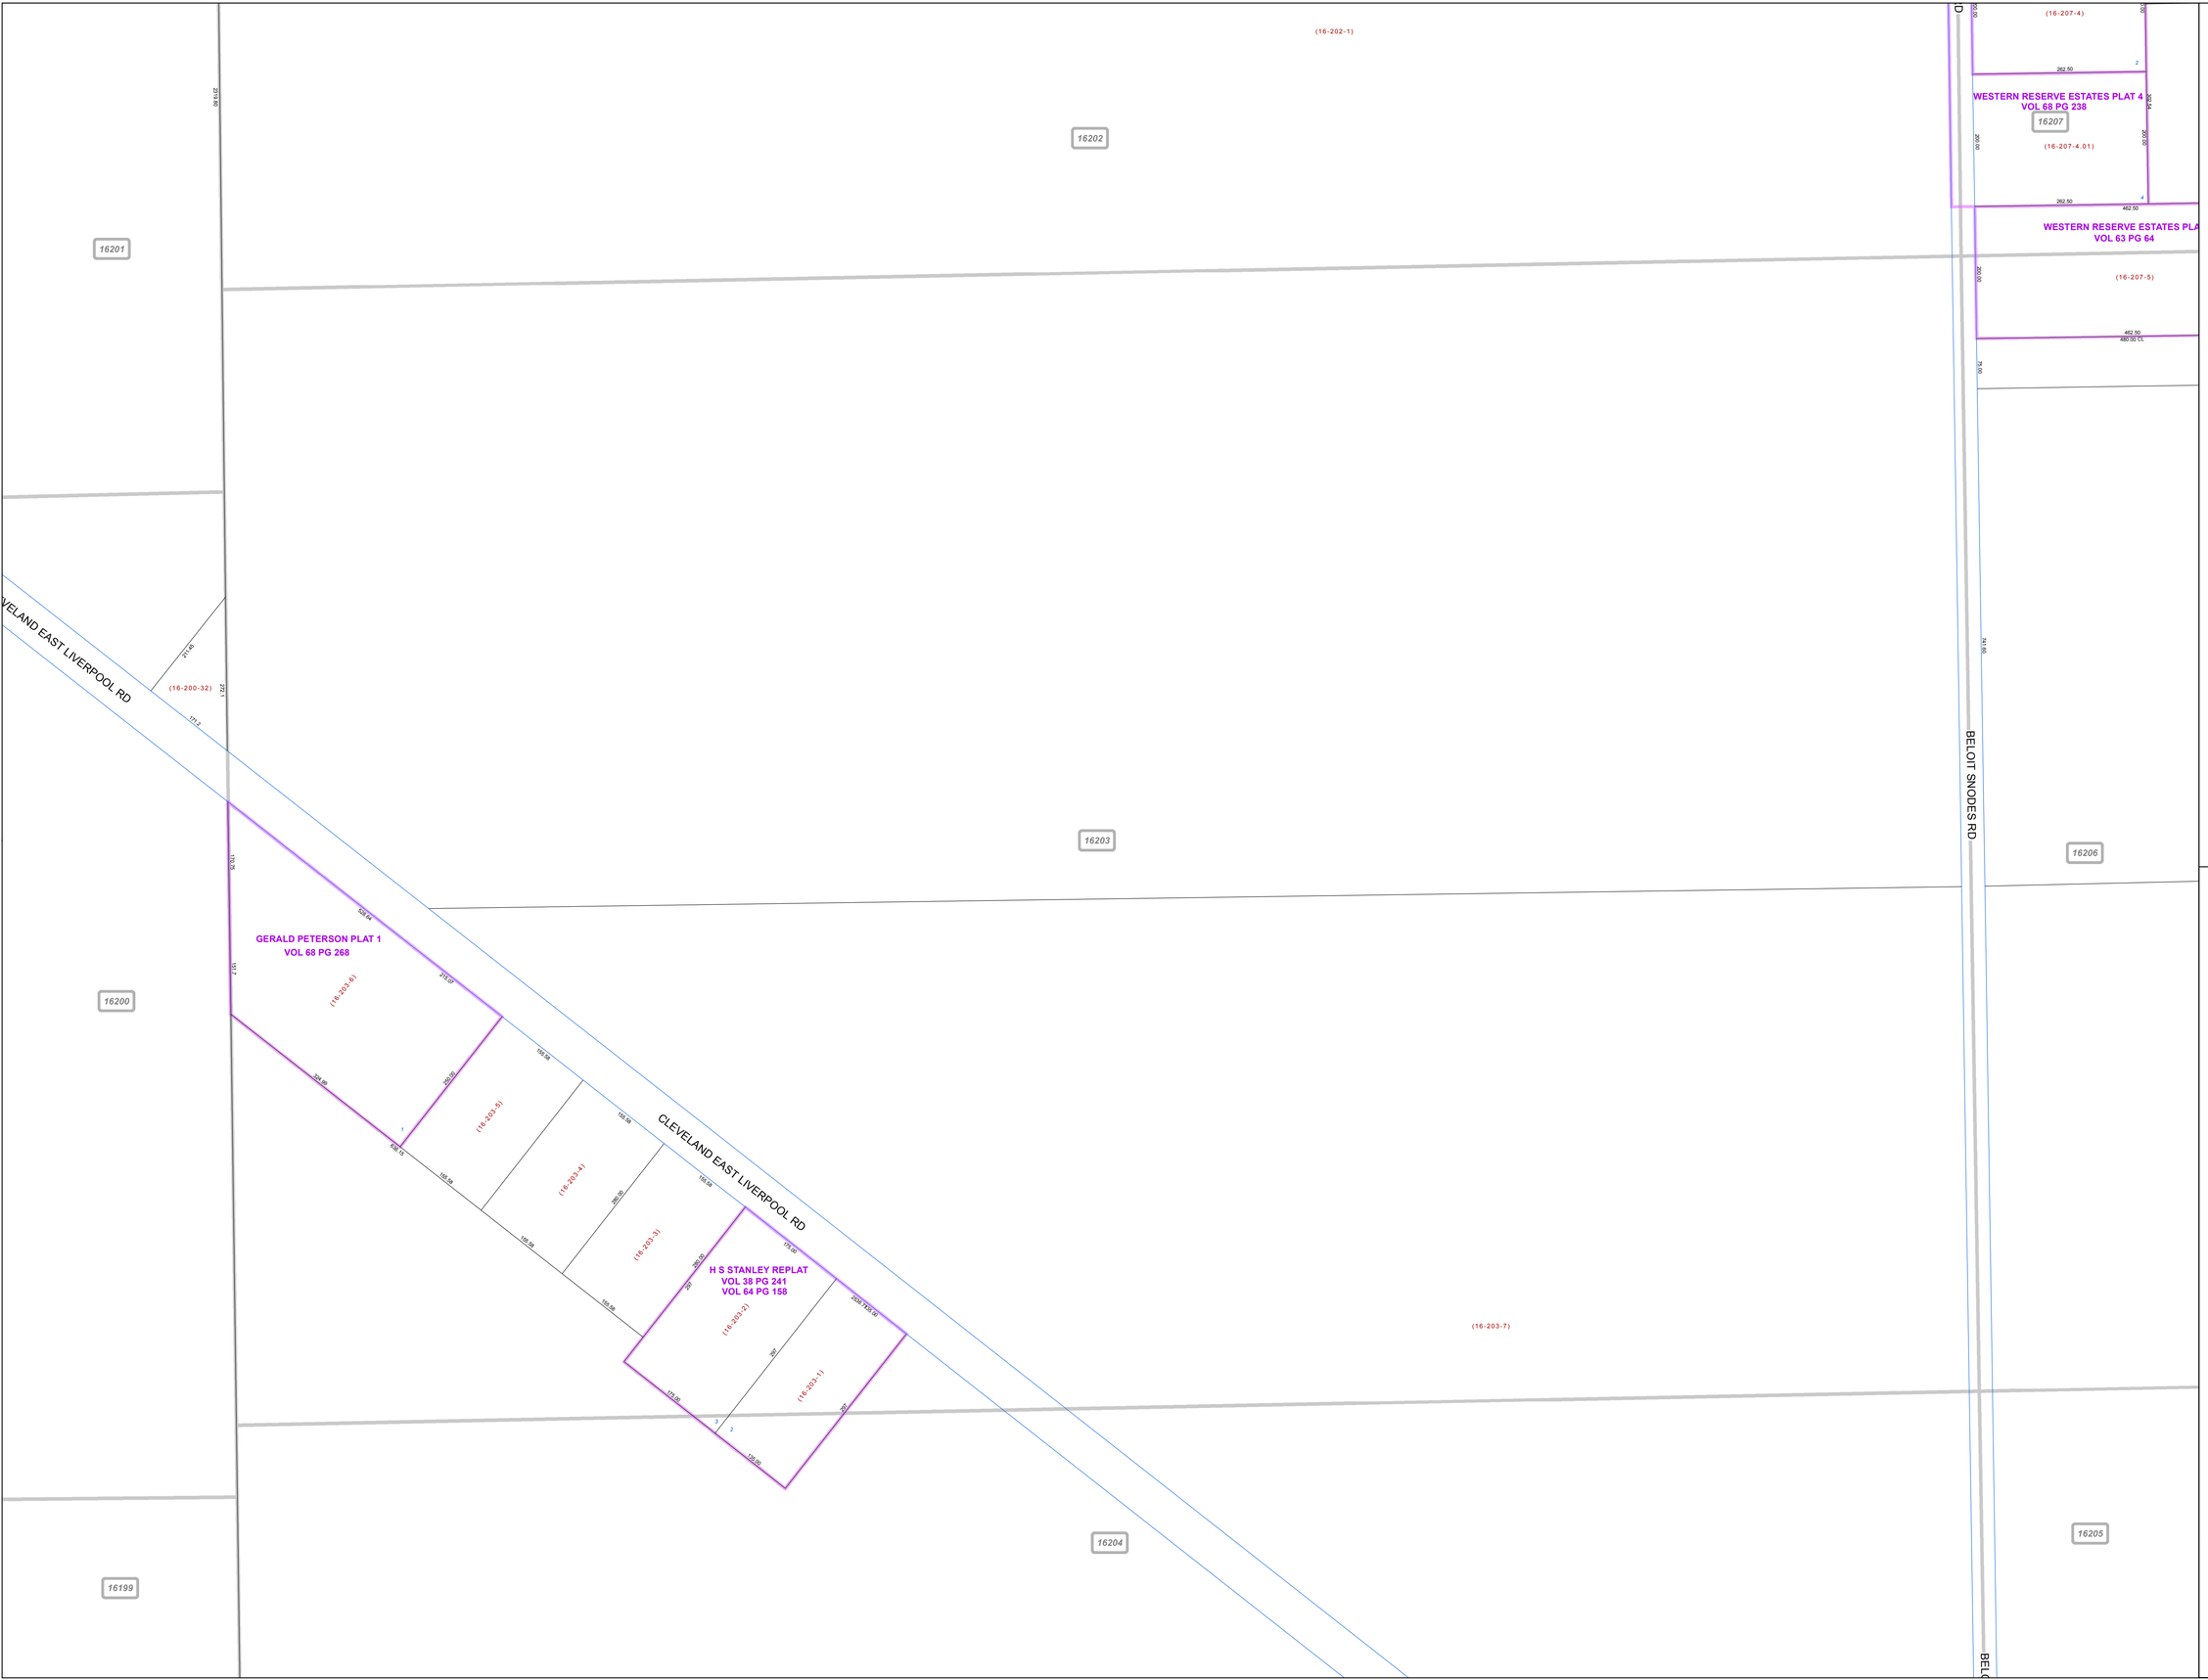

MAHONING COUNTY
OHIO

SMITH TOWNSHIP

Section 2

TAX MAP
16203

N

SCALE

0 50 100 200 300

Feet

Approximate

Print Date 12/31/2015

LEGEND

- COUNTY LINE
- TOWNSHIP LINE
- CITY LINE
- VILLAGE LINE
- PLAT OUTLINE
- PARCEL LINE
- OLD PARCEL LINE
- PHASE LINE
- ROAD ROW LINE
- RAILROAD ROW LINE
- (01-20-1.03) PARCEL ID NUMBER
- 345 LOT NUMBER
- BELL PLAT 1 PLAT NAME
- 01004 TAX MAP NUMBER

SMITH TOWNSHIP
Index Map

	22041	
16201	16202	16207
16200	16203	16206
16199	16204	16205
	16147	16142