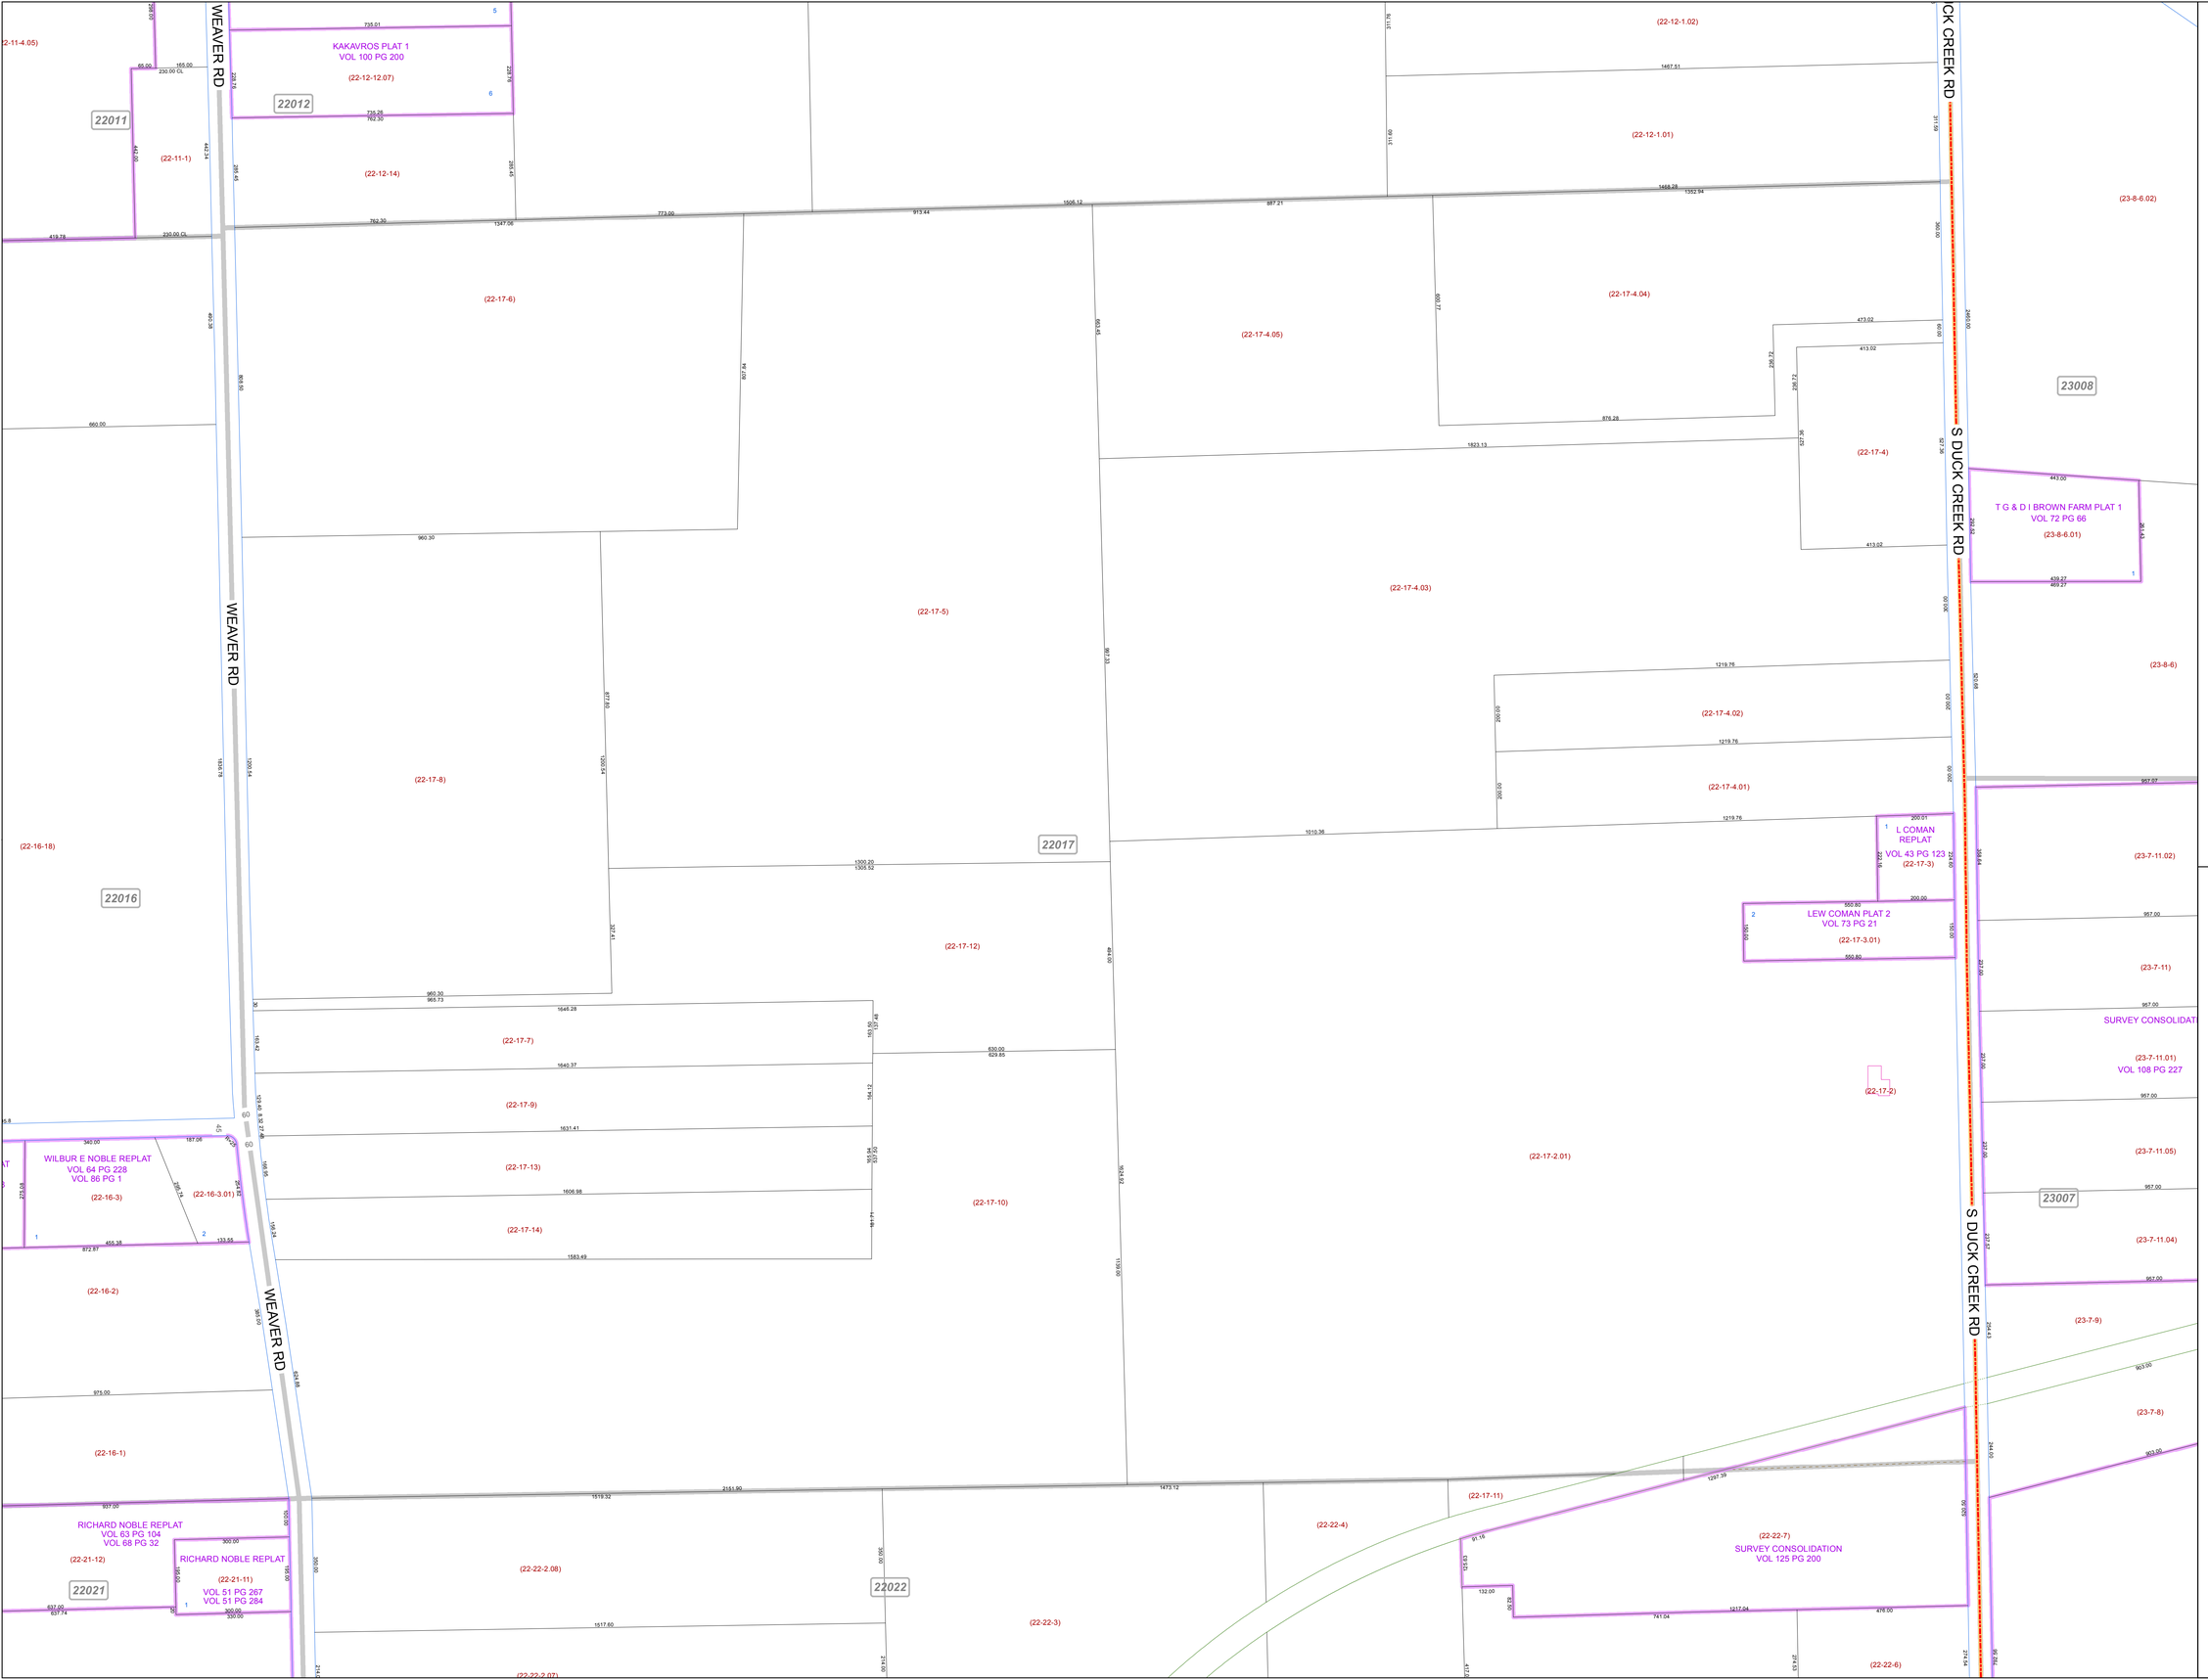


# MAHONING COUNTY
# OHIO

## BERLIN TOWNSHIP

*Great Lot 14 & 15 Tract 3*

## TAX MAP
## 22017

N

**SCALE**

0 100 200 400 600

Feet

Approximate

Print Date 12/31/2015

## LEGEND

- COUNTY LINE
- TOWNSHIP LINE
- CITY LINE
- VILLAGE LINE
- PLAT OUTLINE
- PARCEL LINE
- OLD PARCEL LINE
- PHASE LINE
- ROAD ROW LINE
- RAILROAD ROW LINE
- (01-20-1.03) PARCEL ID NUMBER
- 345 LOT NUMBER
- BELL PLAT 1 PLAT NAME
- 01004 TAX MAP NUMBER

## BERLIN TOWNSHIP
### Index Map

| | | |
|---|---|---|
| 22011 | 22012 | 23009 |
| 22016 | 22017 | 23008 |
| | | 23007 |
| 22021 | 22022 | 23006 |