MAHONING COUNTY
OHIO
BERLIN TOWNSHIP
Great Lot 32, 33, 36 & 37 Tract 1

TAX MAP
22037

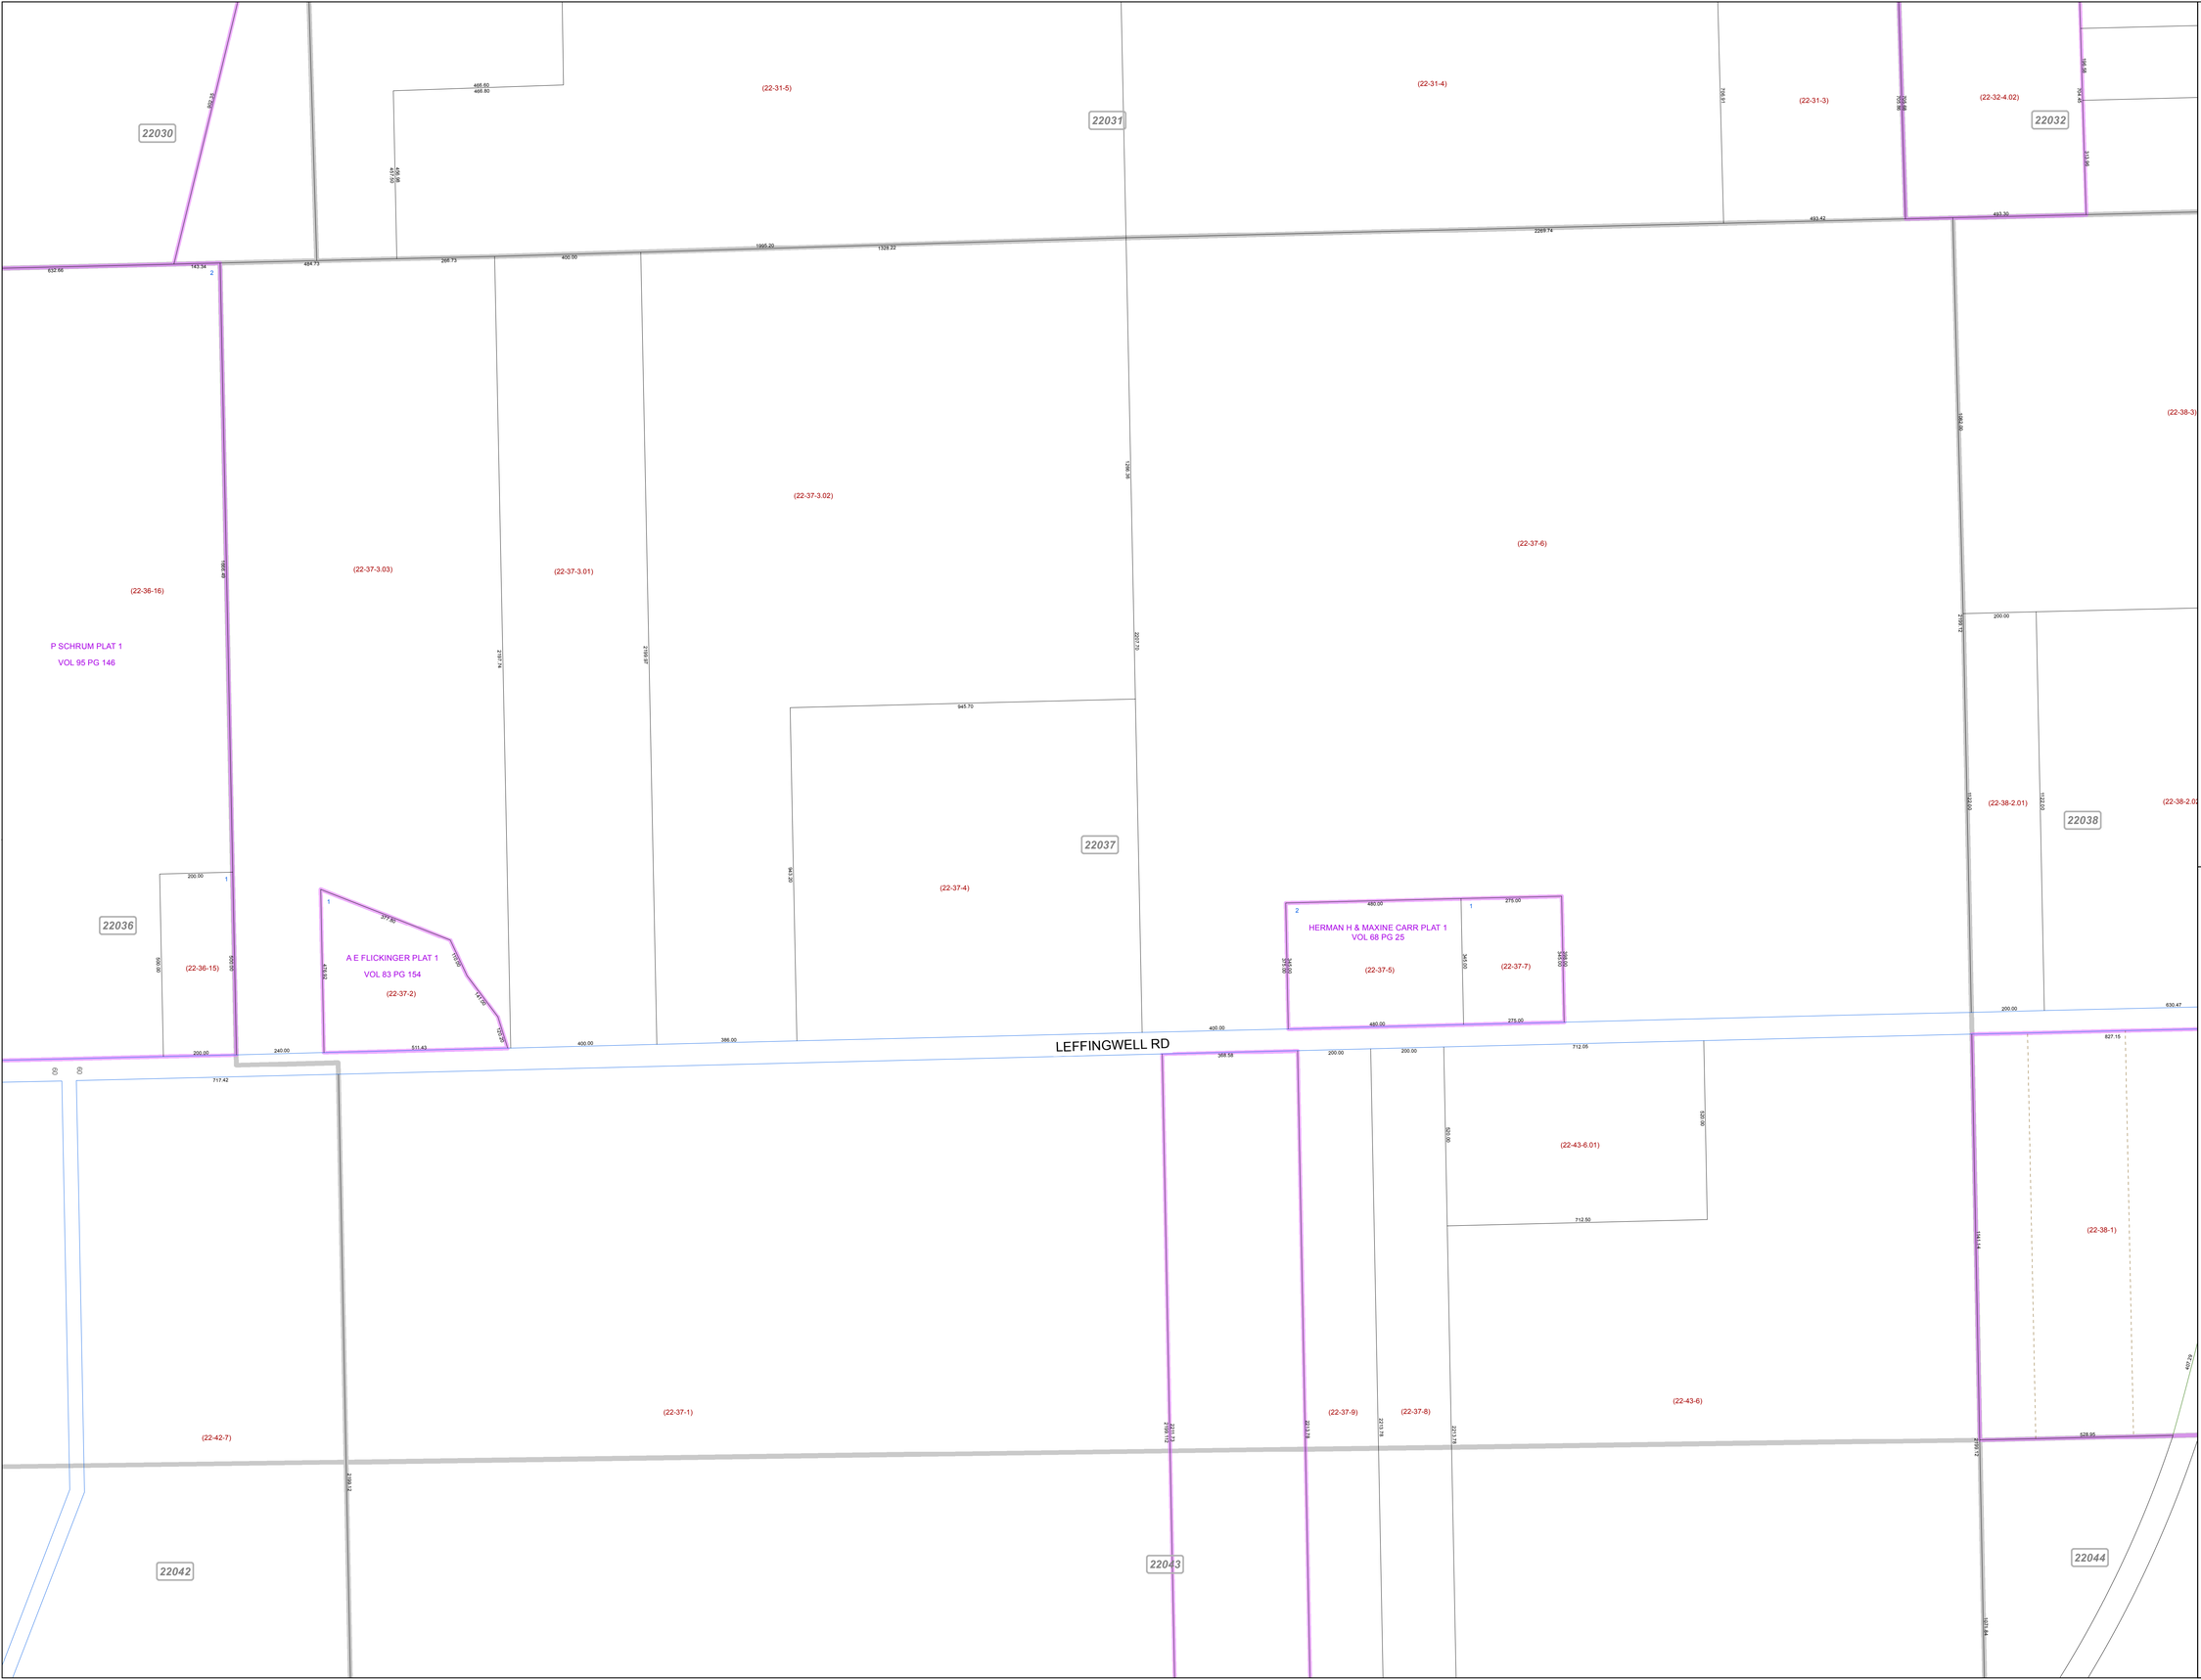

SCALE

0 100 200 400 600

Feet

Approximate

Print Date 12/31/2015

LEGEND

- COUNTY LINE
- TOWNSHIP LINE
- CITY LINE
- VILLAGE LINE
- PLAT OUTLINE
- PARCEL LINE
- OLD PARCEL LINE
- PHASE LINE
- ROAD ROW LINE
- RAILROAD ROW LINE
- (01-20-1.03) PARCEL ID NUMBER
- 345 LOT NUMBER
- BELL PLAT 1 PLAT NAME
- 01004 TAX MAP NUMBER

BERLIN TOWNSHIP
Index Map

22030	22031	22032
22036	22037	22038
22042	22043	22044