MAHONING COUNTY
OHIO
ELLSWORTH TOWNSHIP
Section 13

TAX MAP
23050N

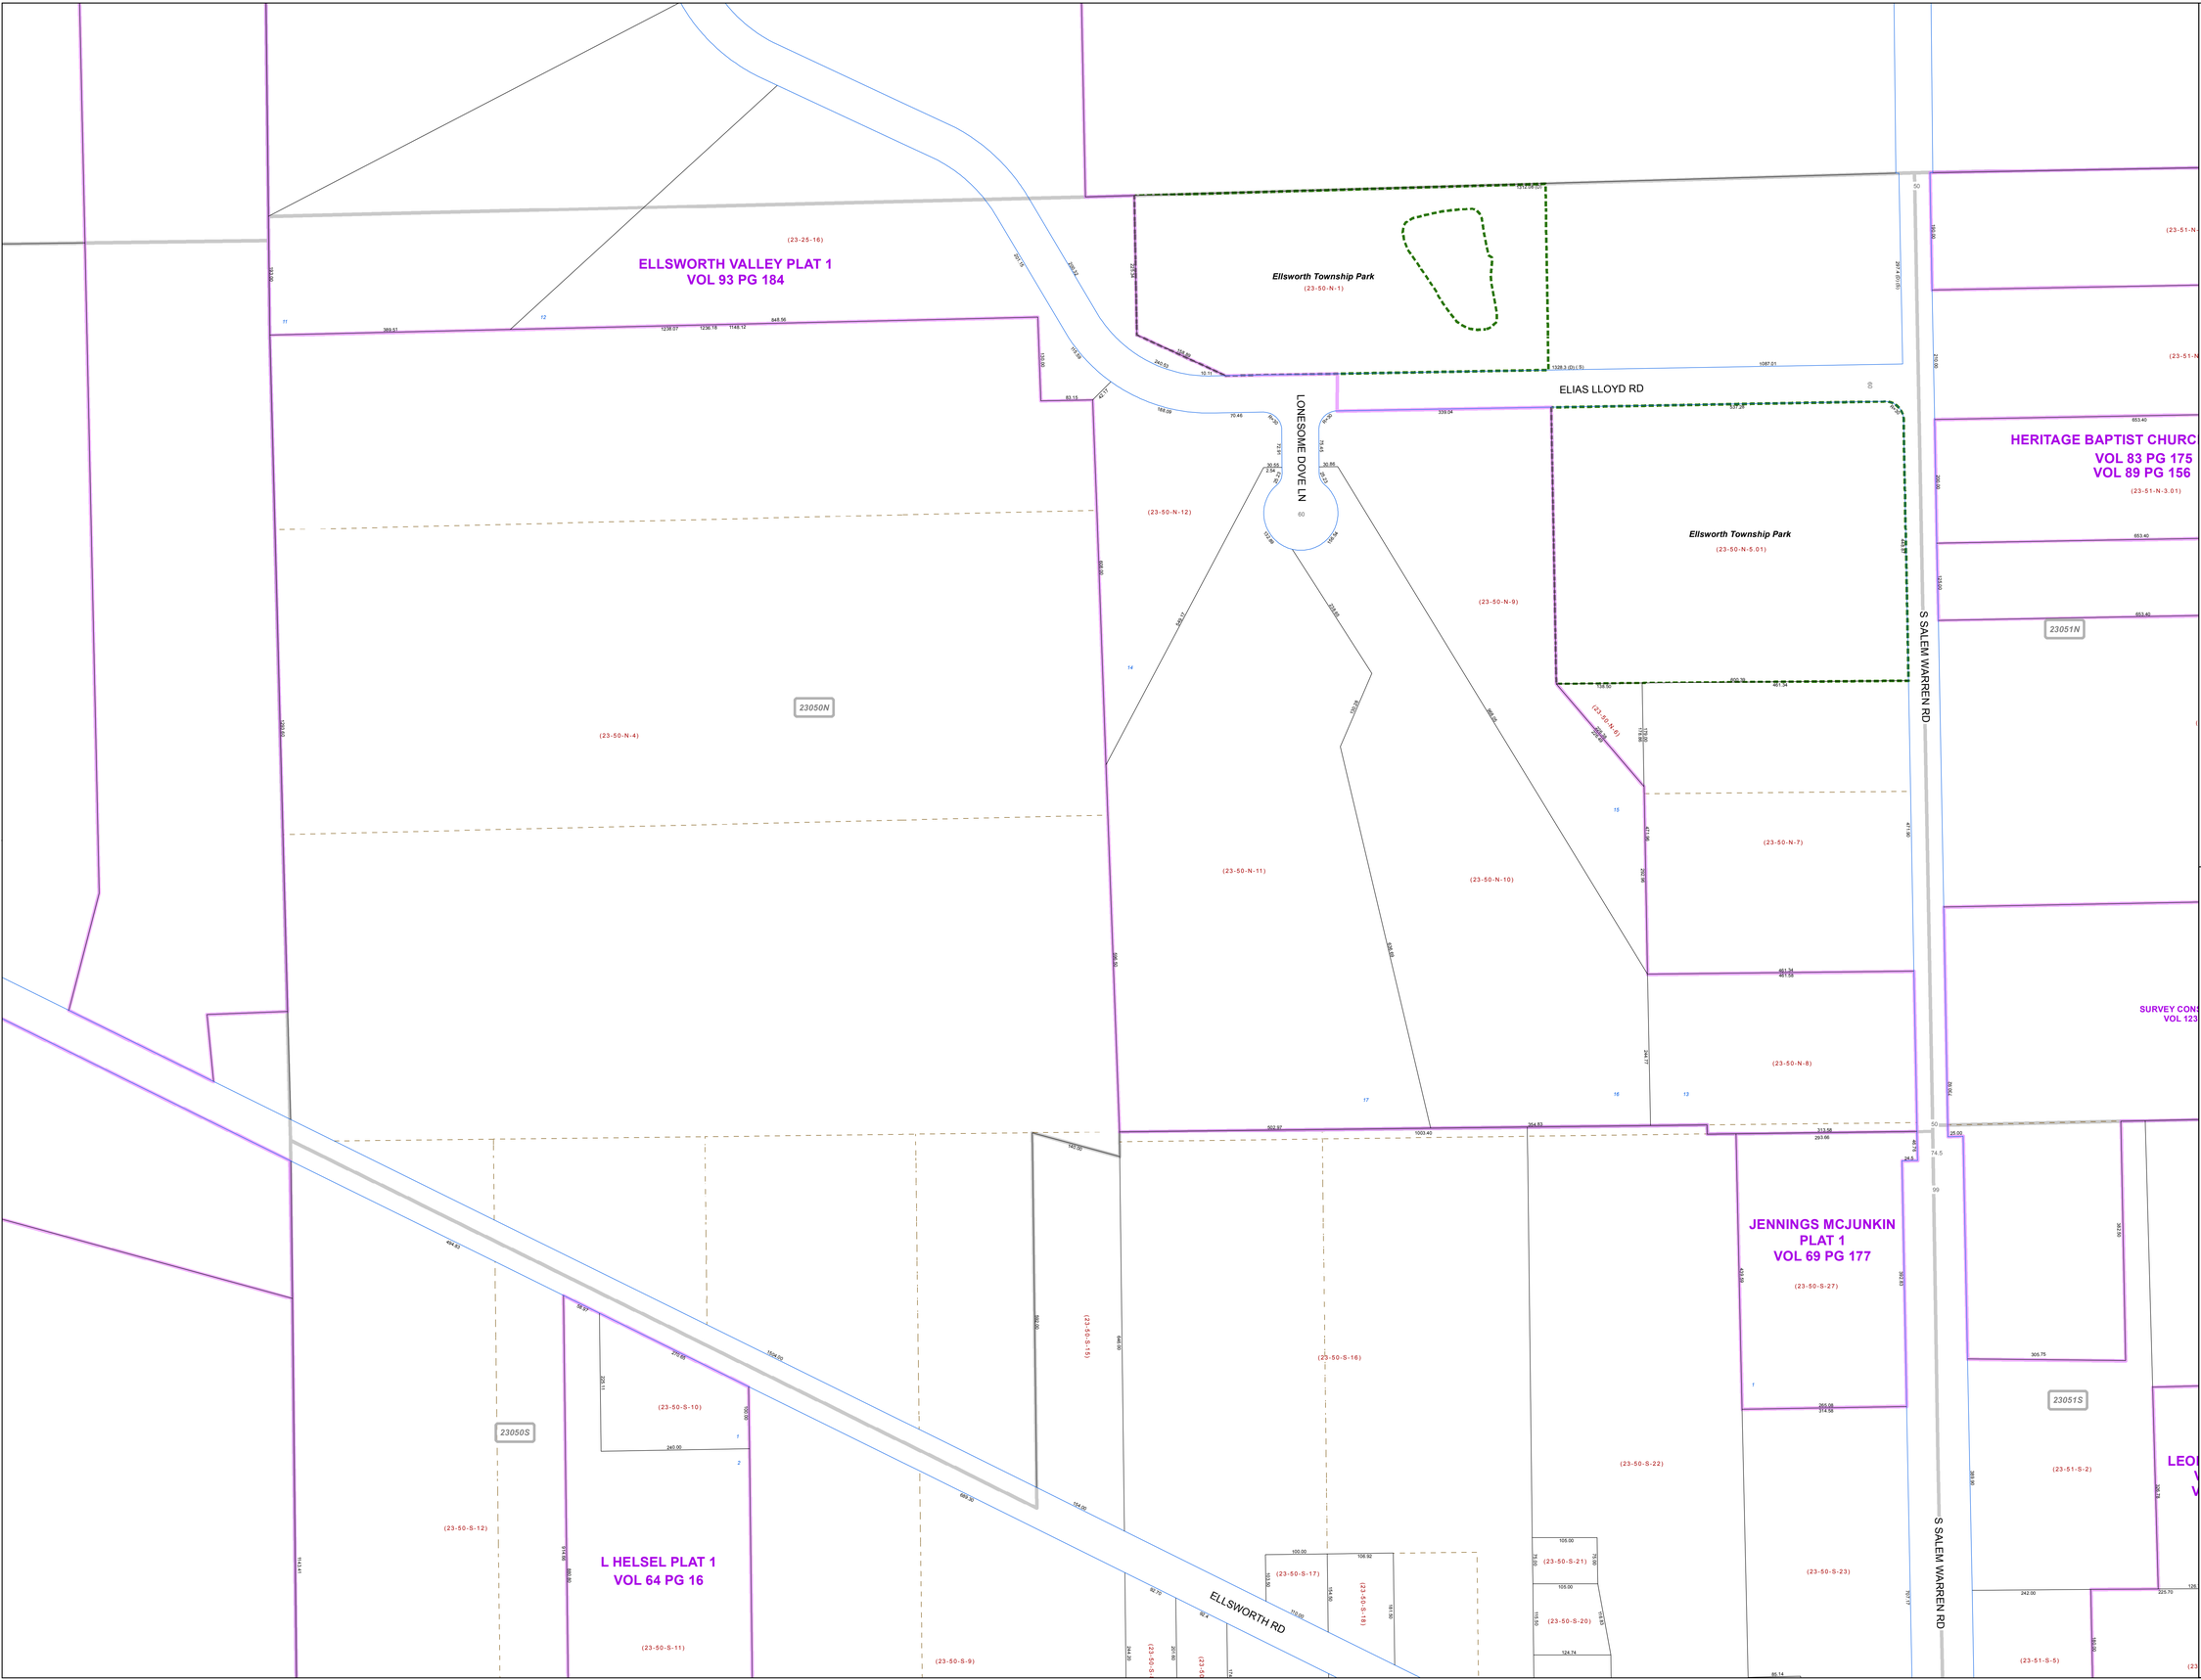

SCALE

0 50 100 200 300

Feet

Approximate

Print Date 12/31/2015

LEGEND

- COUNTY LINE
- TOWNSHIP LINE
- CITY LINE
- VILLAGE LINE
- PLAT OUTLINE
- PARCEL LINE
- OLD PARCEL LINE
- PHASE LINE
- ROAD ROW LINE
- RAILROAD ROW LINE
- (01-20-1.03) PARCEL ID NUMBER
- 345 LOT NUMBER
- BELL PLAT 1 PLAT NAME
- 01004 TAX MAP NUMBER

ELLSWORTH TOWNSHIP
Index Map

23014	23026	
	23025	
23015	23050N	23051N
	23050S	23051S
23016	23049N	23052N
	23049S	23052S