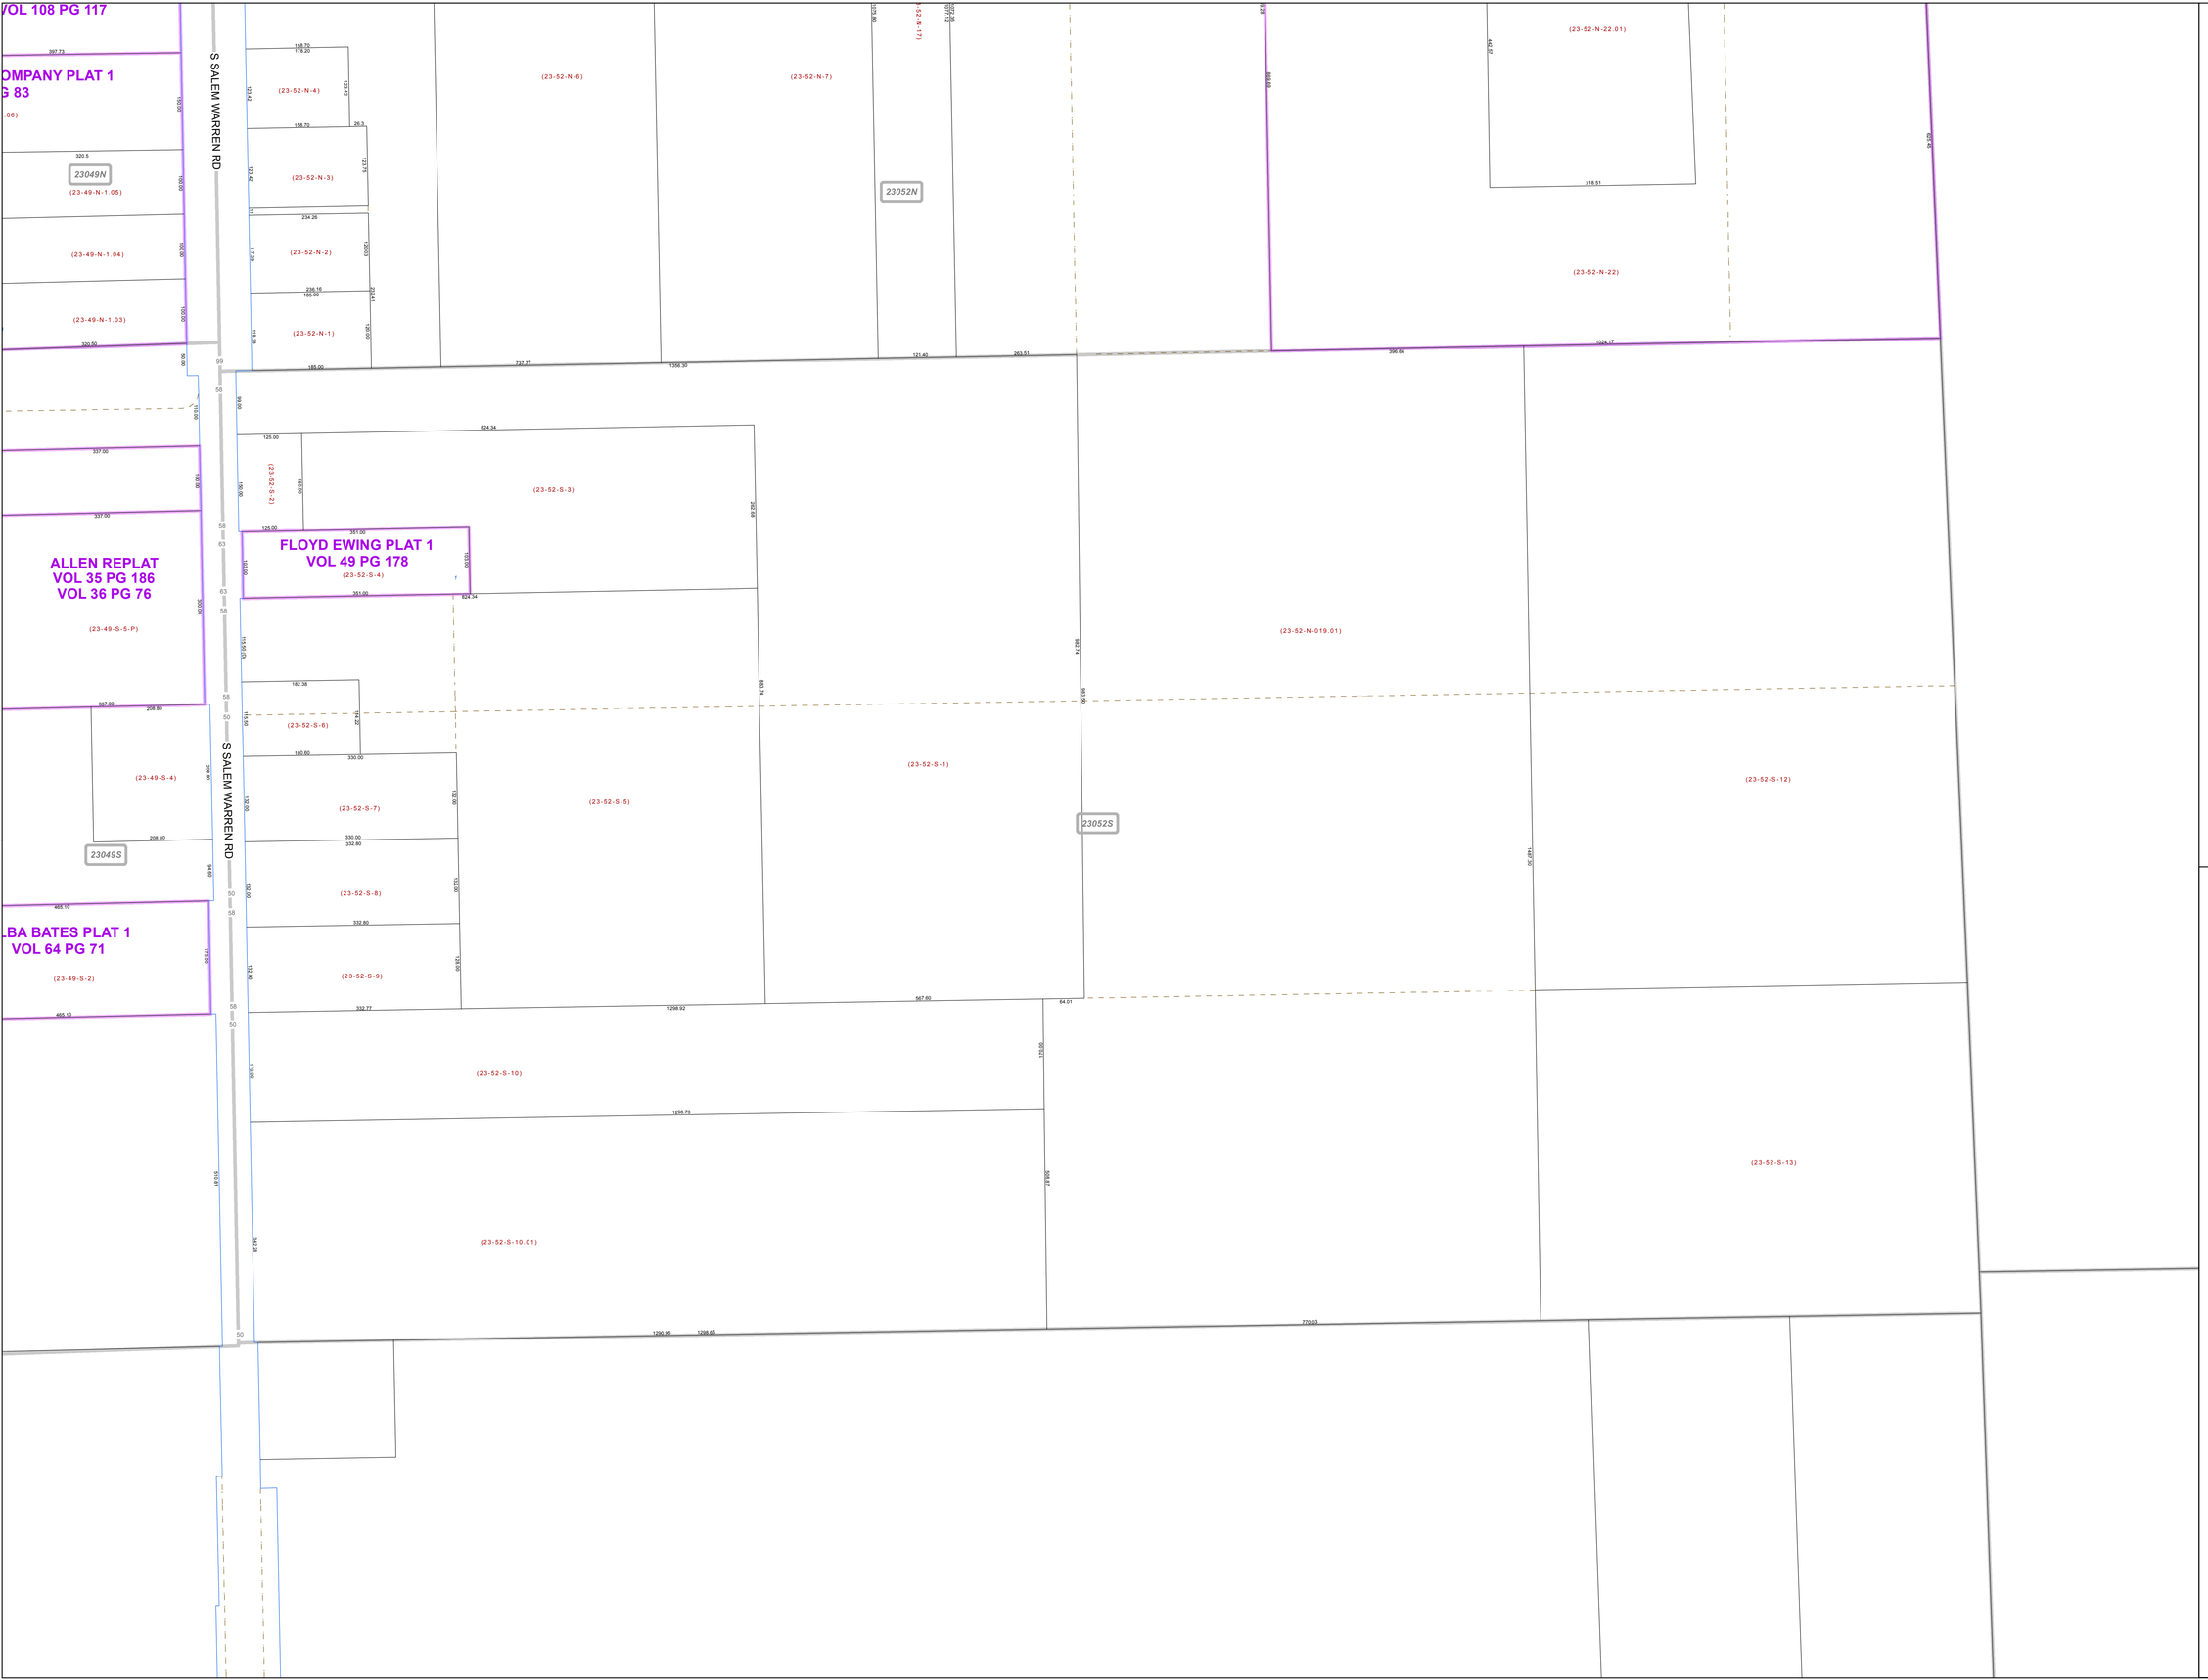

MAHONING COUNTY
OHIO

ELLSWORTH TOWNSHIP

Section 13

TAX MAP
23052S

N

SCALE

0 50 100 200 300

Feet

Approximate

Print Date 12/31/2015

LEGEND

- COUNTY LINE
- TOWNSHIP LINE
- CITY LINE
- VILLAGE LINE
- PLAT OUTLINE
- PARCEL LINE
- OLD PARCEL LINE
- PHASE LINE
- ROAD ROW LINE
- RAILROAD ROW LINE
- (01-20-1.03) PARCEL ID NUMBER
- 345 LOT NUMBER
- BELL PLAT 1 PLAT NAME
- 01004 TAX MAP NUMBER

ELLSWORTH TOWNSHIP
Index Map

23050S	23051S	23033
23049N	23052N	23034
23049S	23052S	
23024		23035
		23036