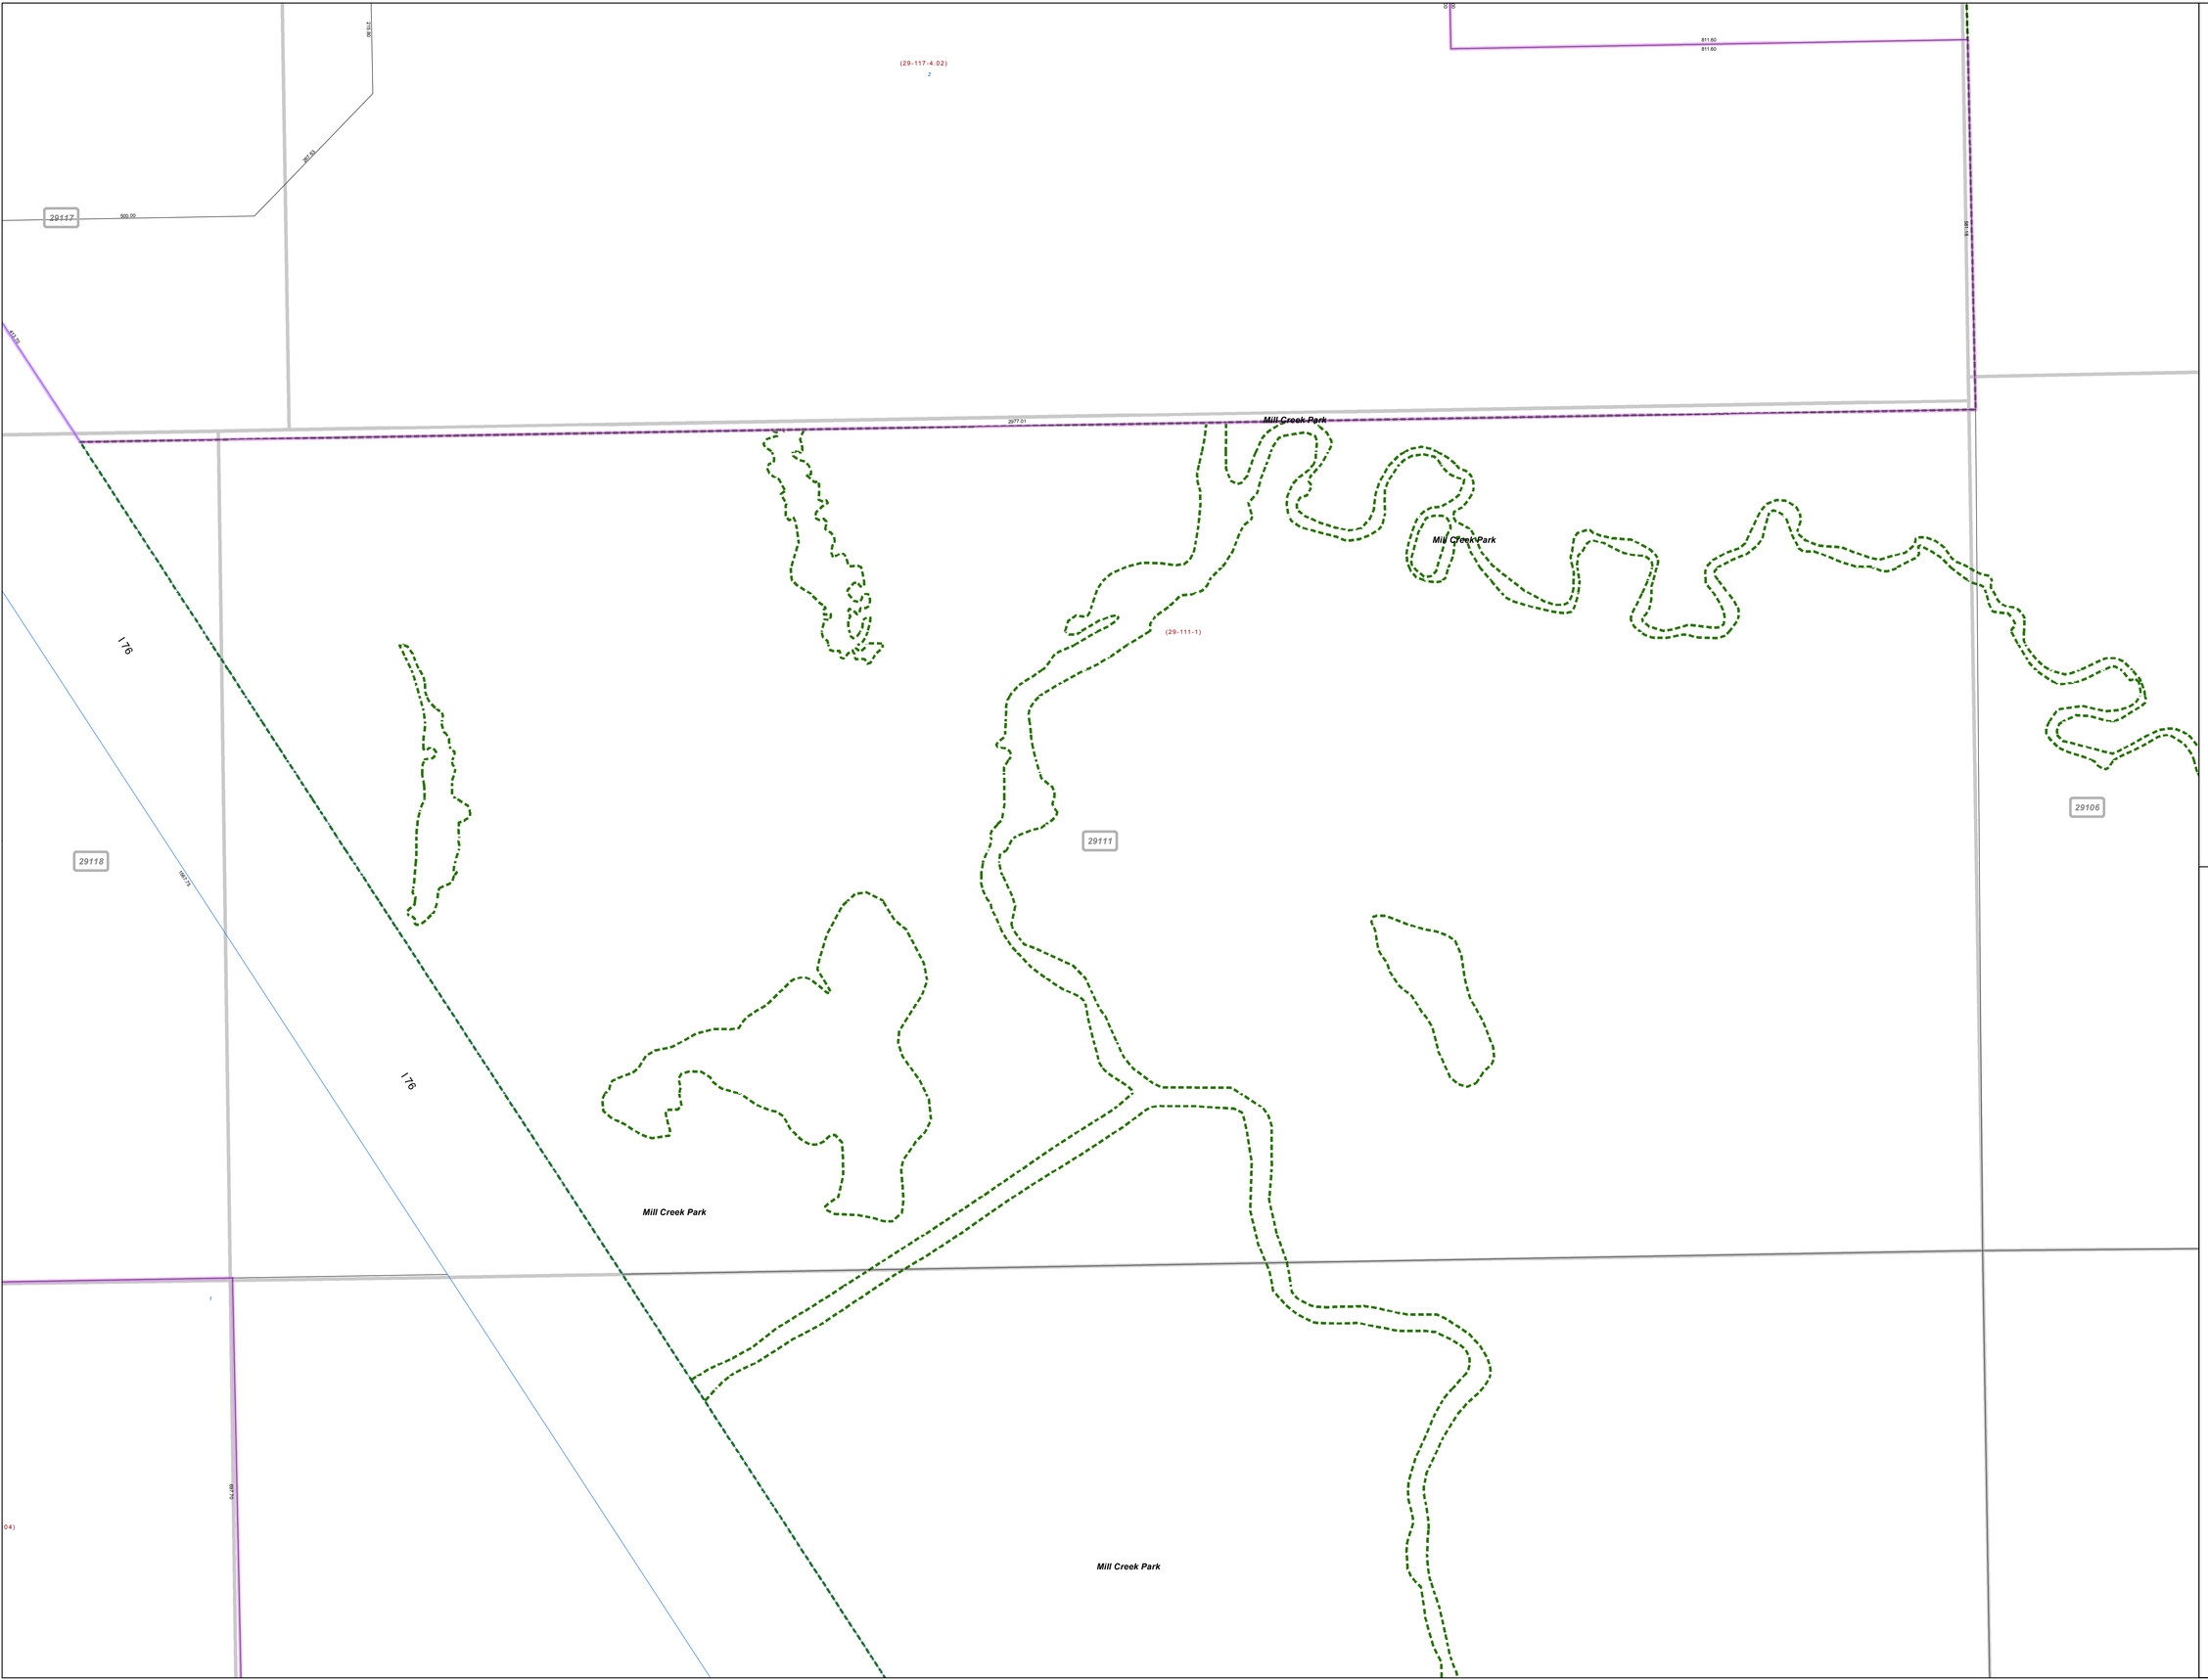


# MAHONING COUNTY
# OHIO

## BOARDMAN TOWNSHIP

*Great Lot 11, 13 Division 4*

## TAX MAP
## 29111

N

**SCALE**

0 50 100 200 300

Feet

Approximate

Print Date 12/31/2015

## LEGEND

- COUNTY LINE
- TOWNSHIP LINE
- CITY LINE
- VILLAGE LINE
- PLAT OUTLINE
- PARCEL LINE
- OLD PARCEL LINE
- PHASE LINE
- ROAD ROW LINE
- RAILROAD ROW LINE
- (01-20-1.03) PARCEL ID NUMBER
- 345 LOT NUMBER
- BELL PLAT 1 PLAT NAME
- 01004 TAX MAP NUMBER

## BOARDMAN TOWNSHIP
### Index Map

| | | |
|---|---|---|
| 29117 | 29112 | 29105 |
| 29118 | 29111 | 29106 |
| 29119 | 29110 | 29107 |