# MAHONING COUNTY
# OHIO
## JACKSON TOWNSHIP
*Lots 1, 2, 3, 4 Tract 12*

## TAX MAP
## 50027

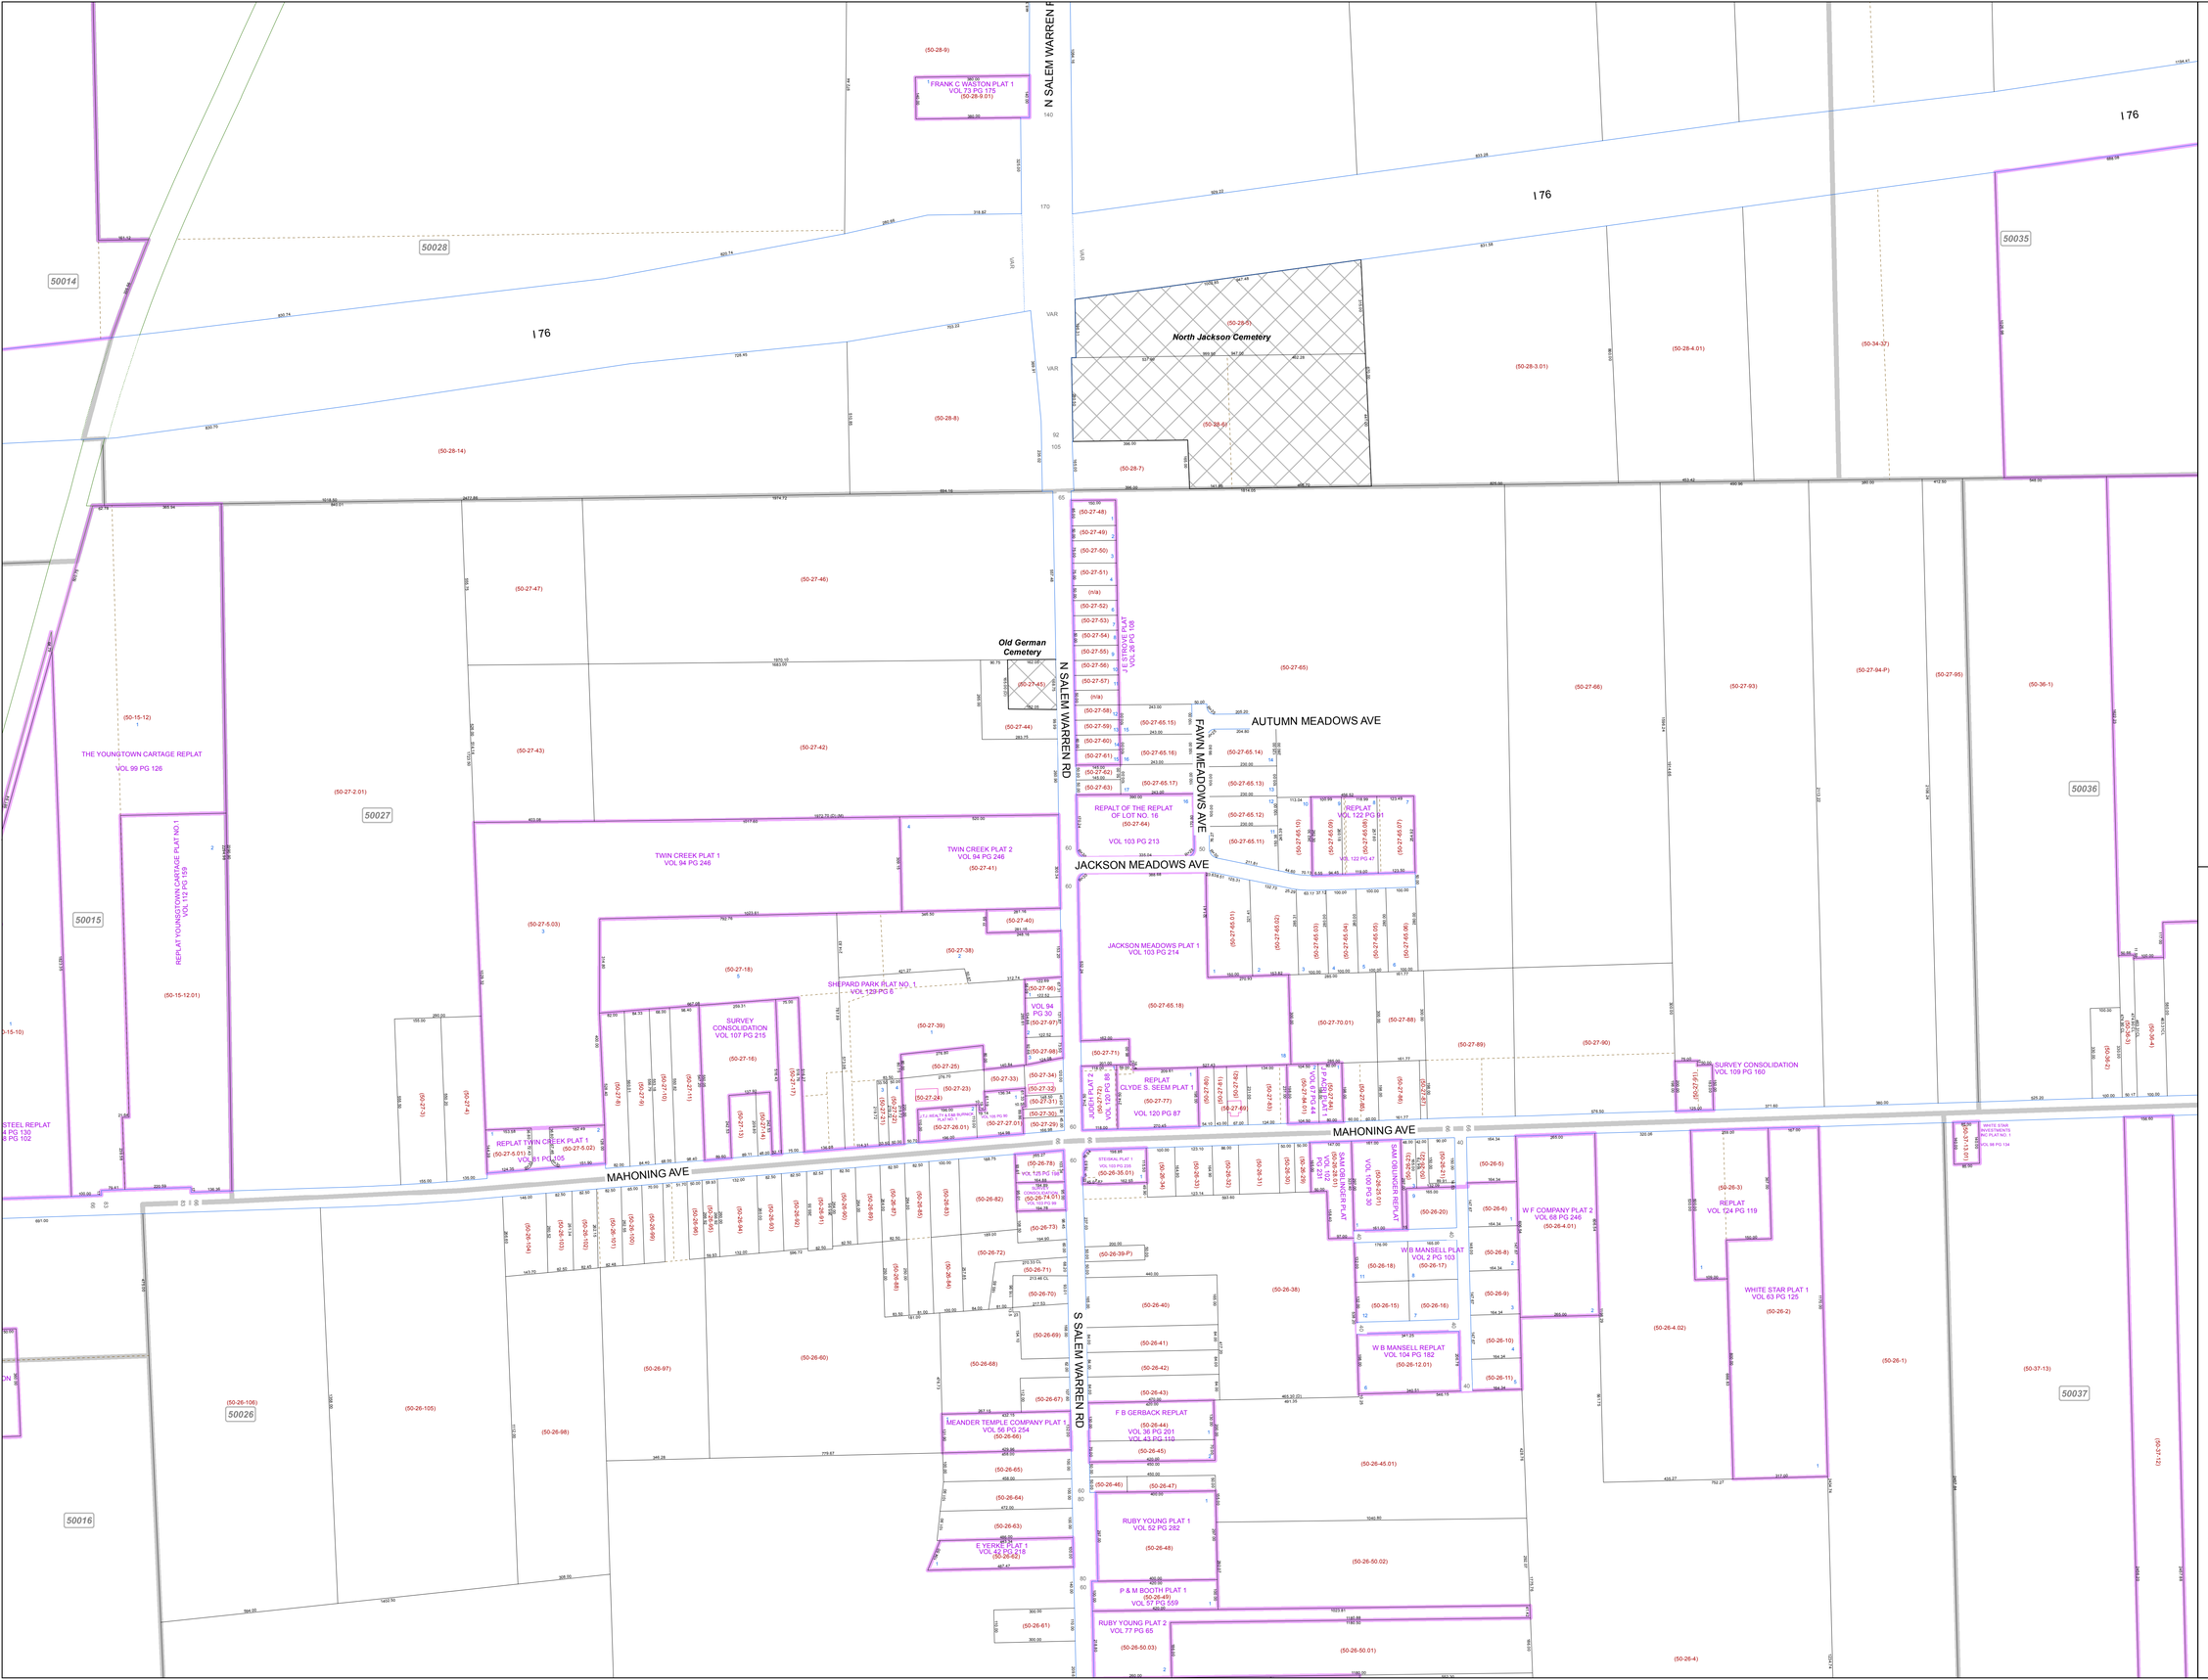


Print Date 12/31/2015

## SCALE
0 100 200 400 600
Feet
Approximate

## LEGEND
- COUNTY LINE
- TOWNSHIP LINE
- CITY LINE
- VILLAGE LINE
- PLAT OUTLINE
- PARCEL LINE
- OLD PARCEL LINE
- PHASE LINE
- ROAD ROW LINE
- RAILROAD ROW LINE
- (01-20-1.03) PARCEL ID NUMBER
- 345 LOT NUMBER
- BELL PLAT 1 PLAT NAME
- 01004 TAX MAP NUMBER

## JACKSON TOWNSHIP
### Index Map

| | | |
|---|---|---|
| 50013 | 50029 | 50034 |
| 50014 | 50028 | 50035 |
| 50015 | 50027 | 50036 |
| 50016 | 50026 | 50037 |
| 50017 | 50025 | 50038 |
| | 50024 | 50039 |