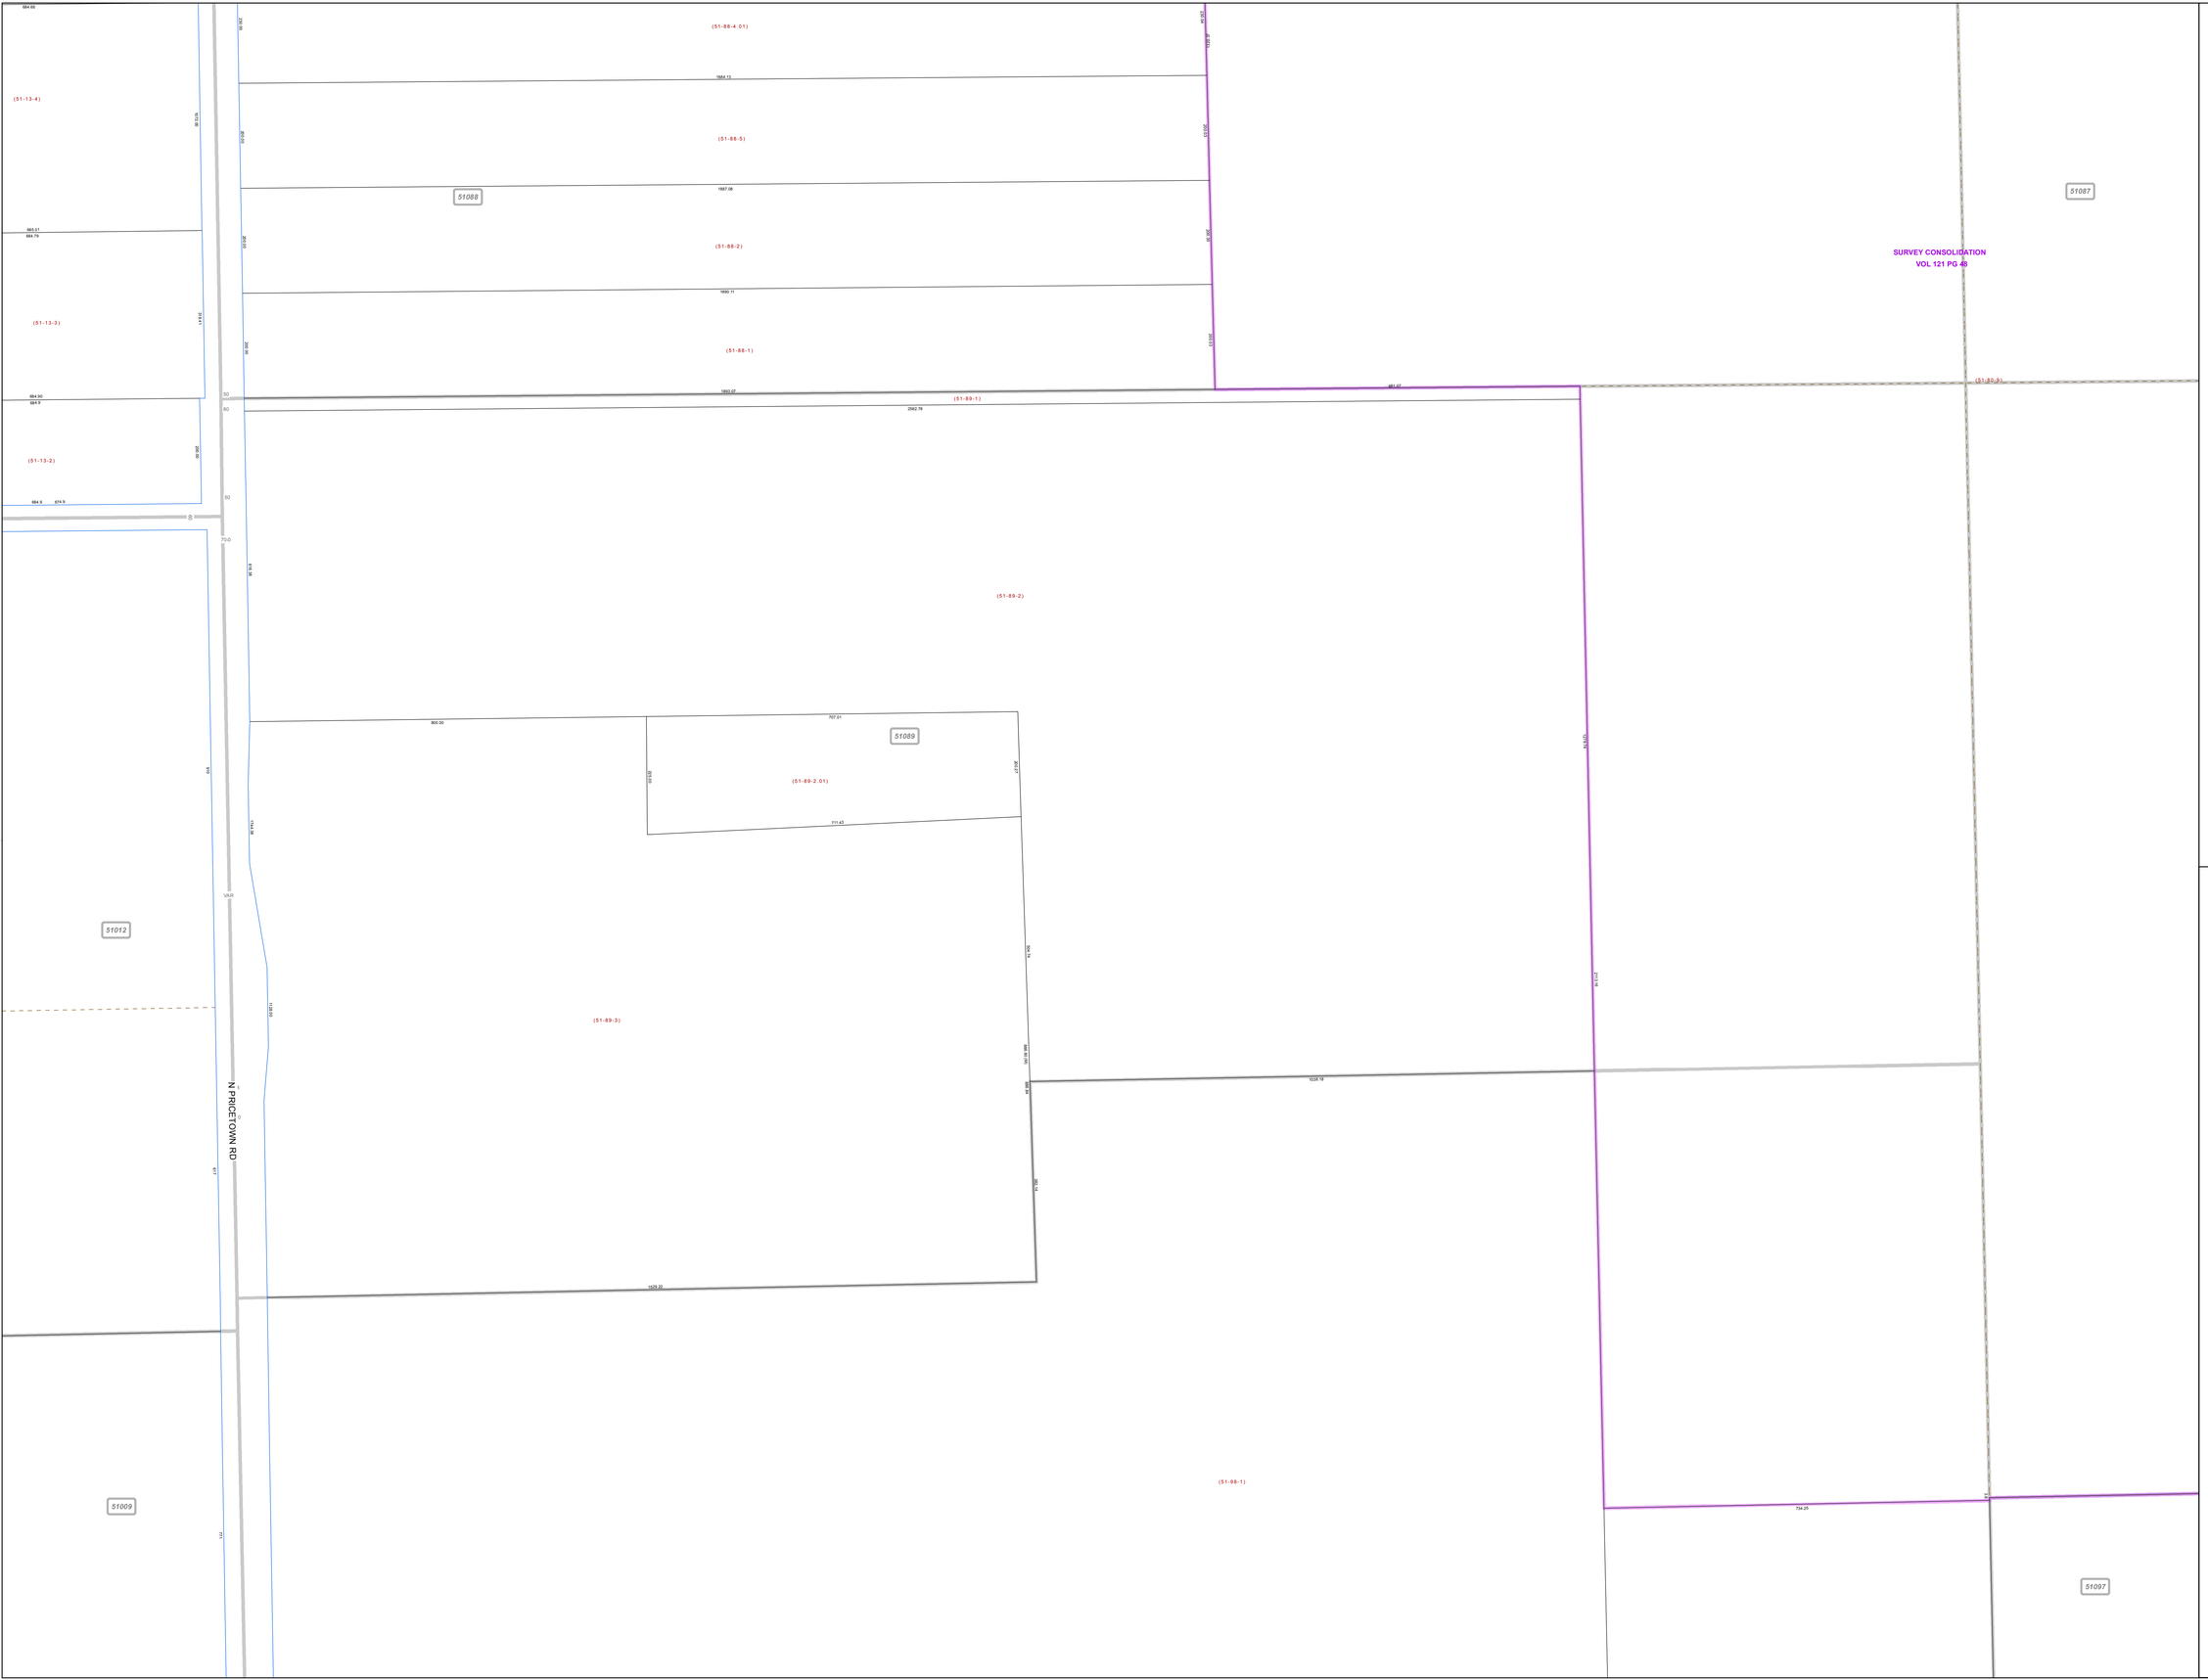


# MAHONING COUNTY
# OHIO
## MILTON TOWNSHIP

## TAX MAP
## 51089

N

**SCALE**

0 50 100 200 300

Feet

Approximate

Print Date 12/31/2015

## LEGEND

- COUNTY LINE
- TOWNSHIP LINE
- CITY LINE
- VILLAGE LINE
- PLAT OUTLINE
- PARCEL LINE
- OLD PARCEL LINE
- PHASE LINE
- ROAD ROW LINE
- RAILROAD ROW LINE
- (01-20-1.03) PARCEL ID NUMBER
- 345 LOT NUMBER
- BELL PLAT 1 PLAT NAME
- 01004 TAX MAP NUMBER

## MILTON TOWNSHIP
### Index Map

| | | |
|---|---|---|
| 51014 | 51079 | 51080 |
| 51013 | 51088 | 51087 |
| 51016 | | |
| 51012 | 51089 | 51090 |
| 51009 | 51098 | 51097 |
| 51008 | 51099 | 51100 |