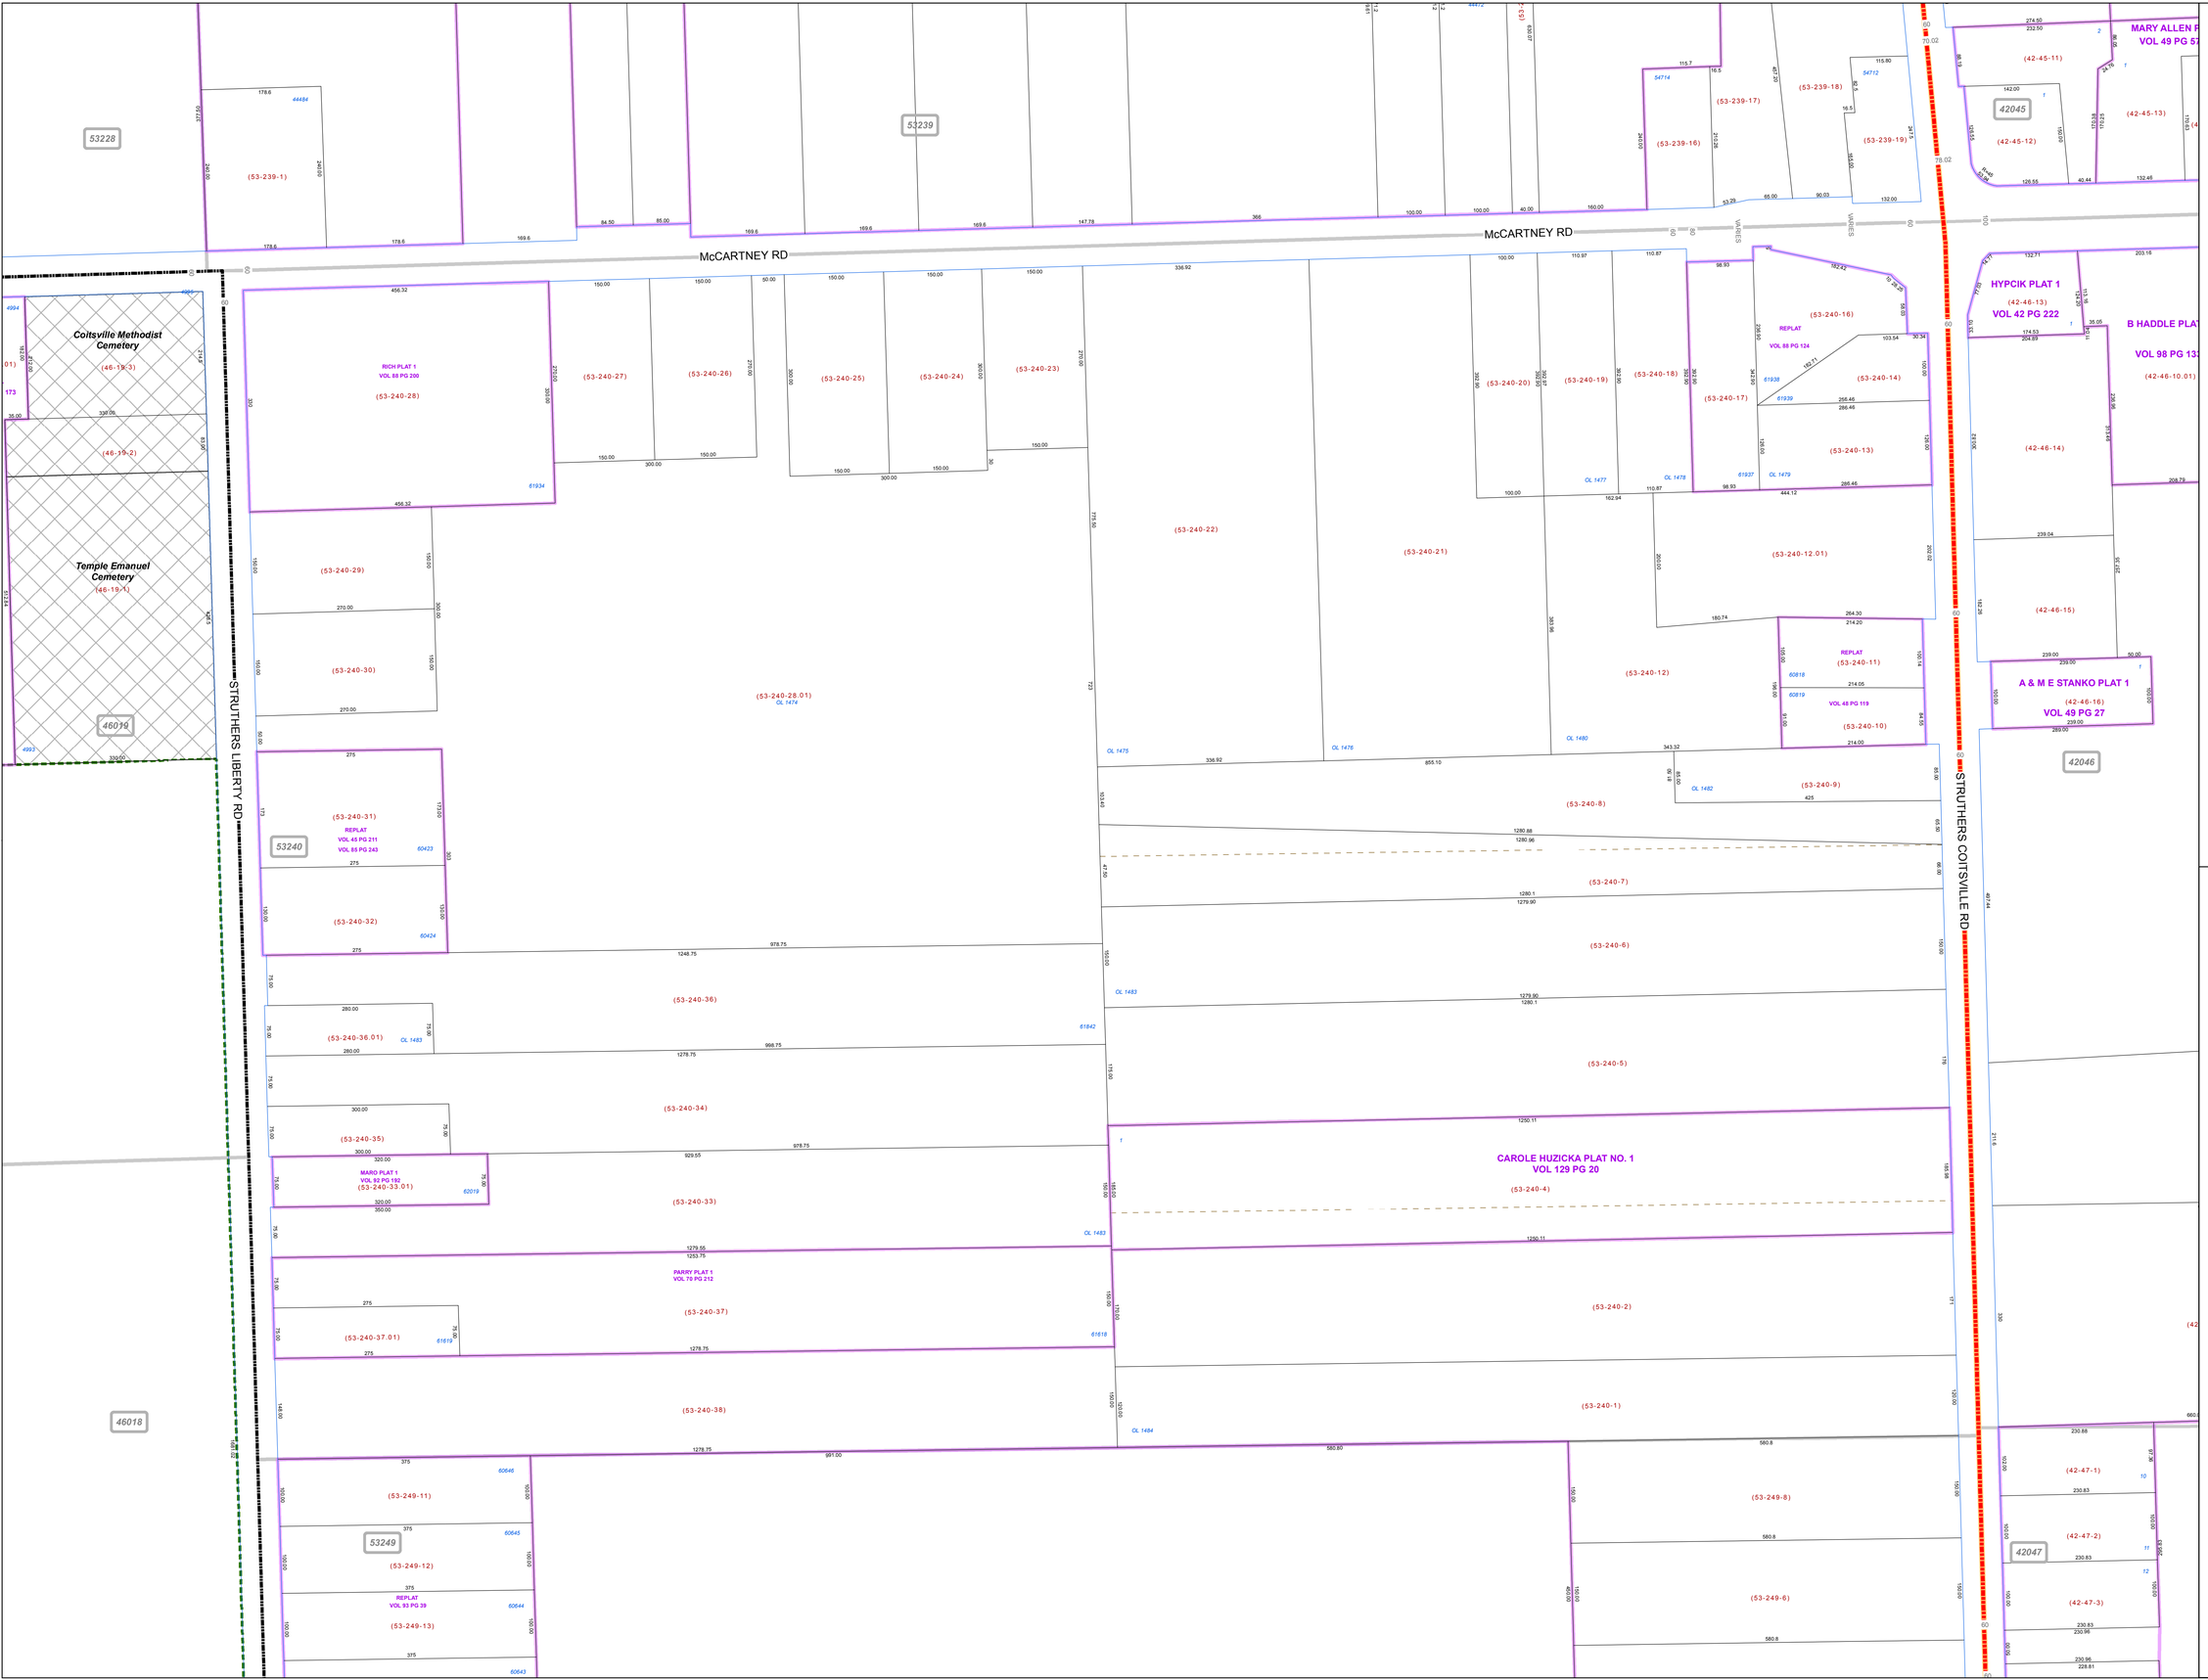


# MAHONING COUNTY
# OHIO
## YOUNGSTOWN CITY

## TAX MAP
## 53240

N

**SCALE**

0 50 100 200 300

Feet
Approximate

Print Date 12/31/2015

## LEGEND

- COUNTY LINE
- TOWNSHIP LINE
- CITY LINE
- VILLAGE LINE
- PLAT OUTLINE
- PARCEL LINE
- OLD PARCEL LINE
- PHASE LINE
- ROAD ROW LINE
- RAILROAD ROW LINE
- (01-20-1.03) PARCEL ID NUMBER
- 345 LOT NUMBER
- BELL PLAT 1 PLAT NAME
- 01004 TAX MAP NUMBER

## YOUNGSTOWN CITY
### Index Map

| | | |
|---|---|---|
| 53228 | 53239 | 42045 |
| 46019 | 53240 | 42046 |
| 46018 | 53249 | 42047 |
| 46017 | 46020 | |