# MAHONING COUNTY
# OHIO
## SPRINGFIELD TOWNSHIP
*Section 27*

## TAX MAP
## 01087

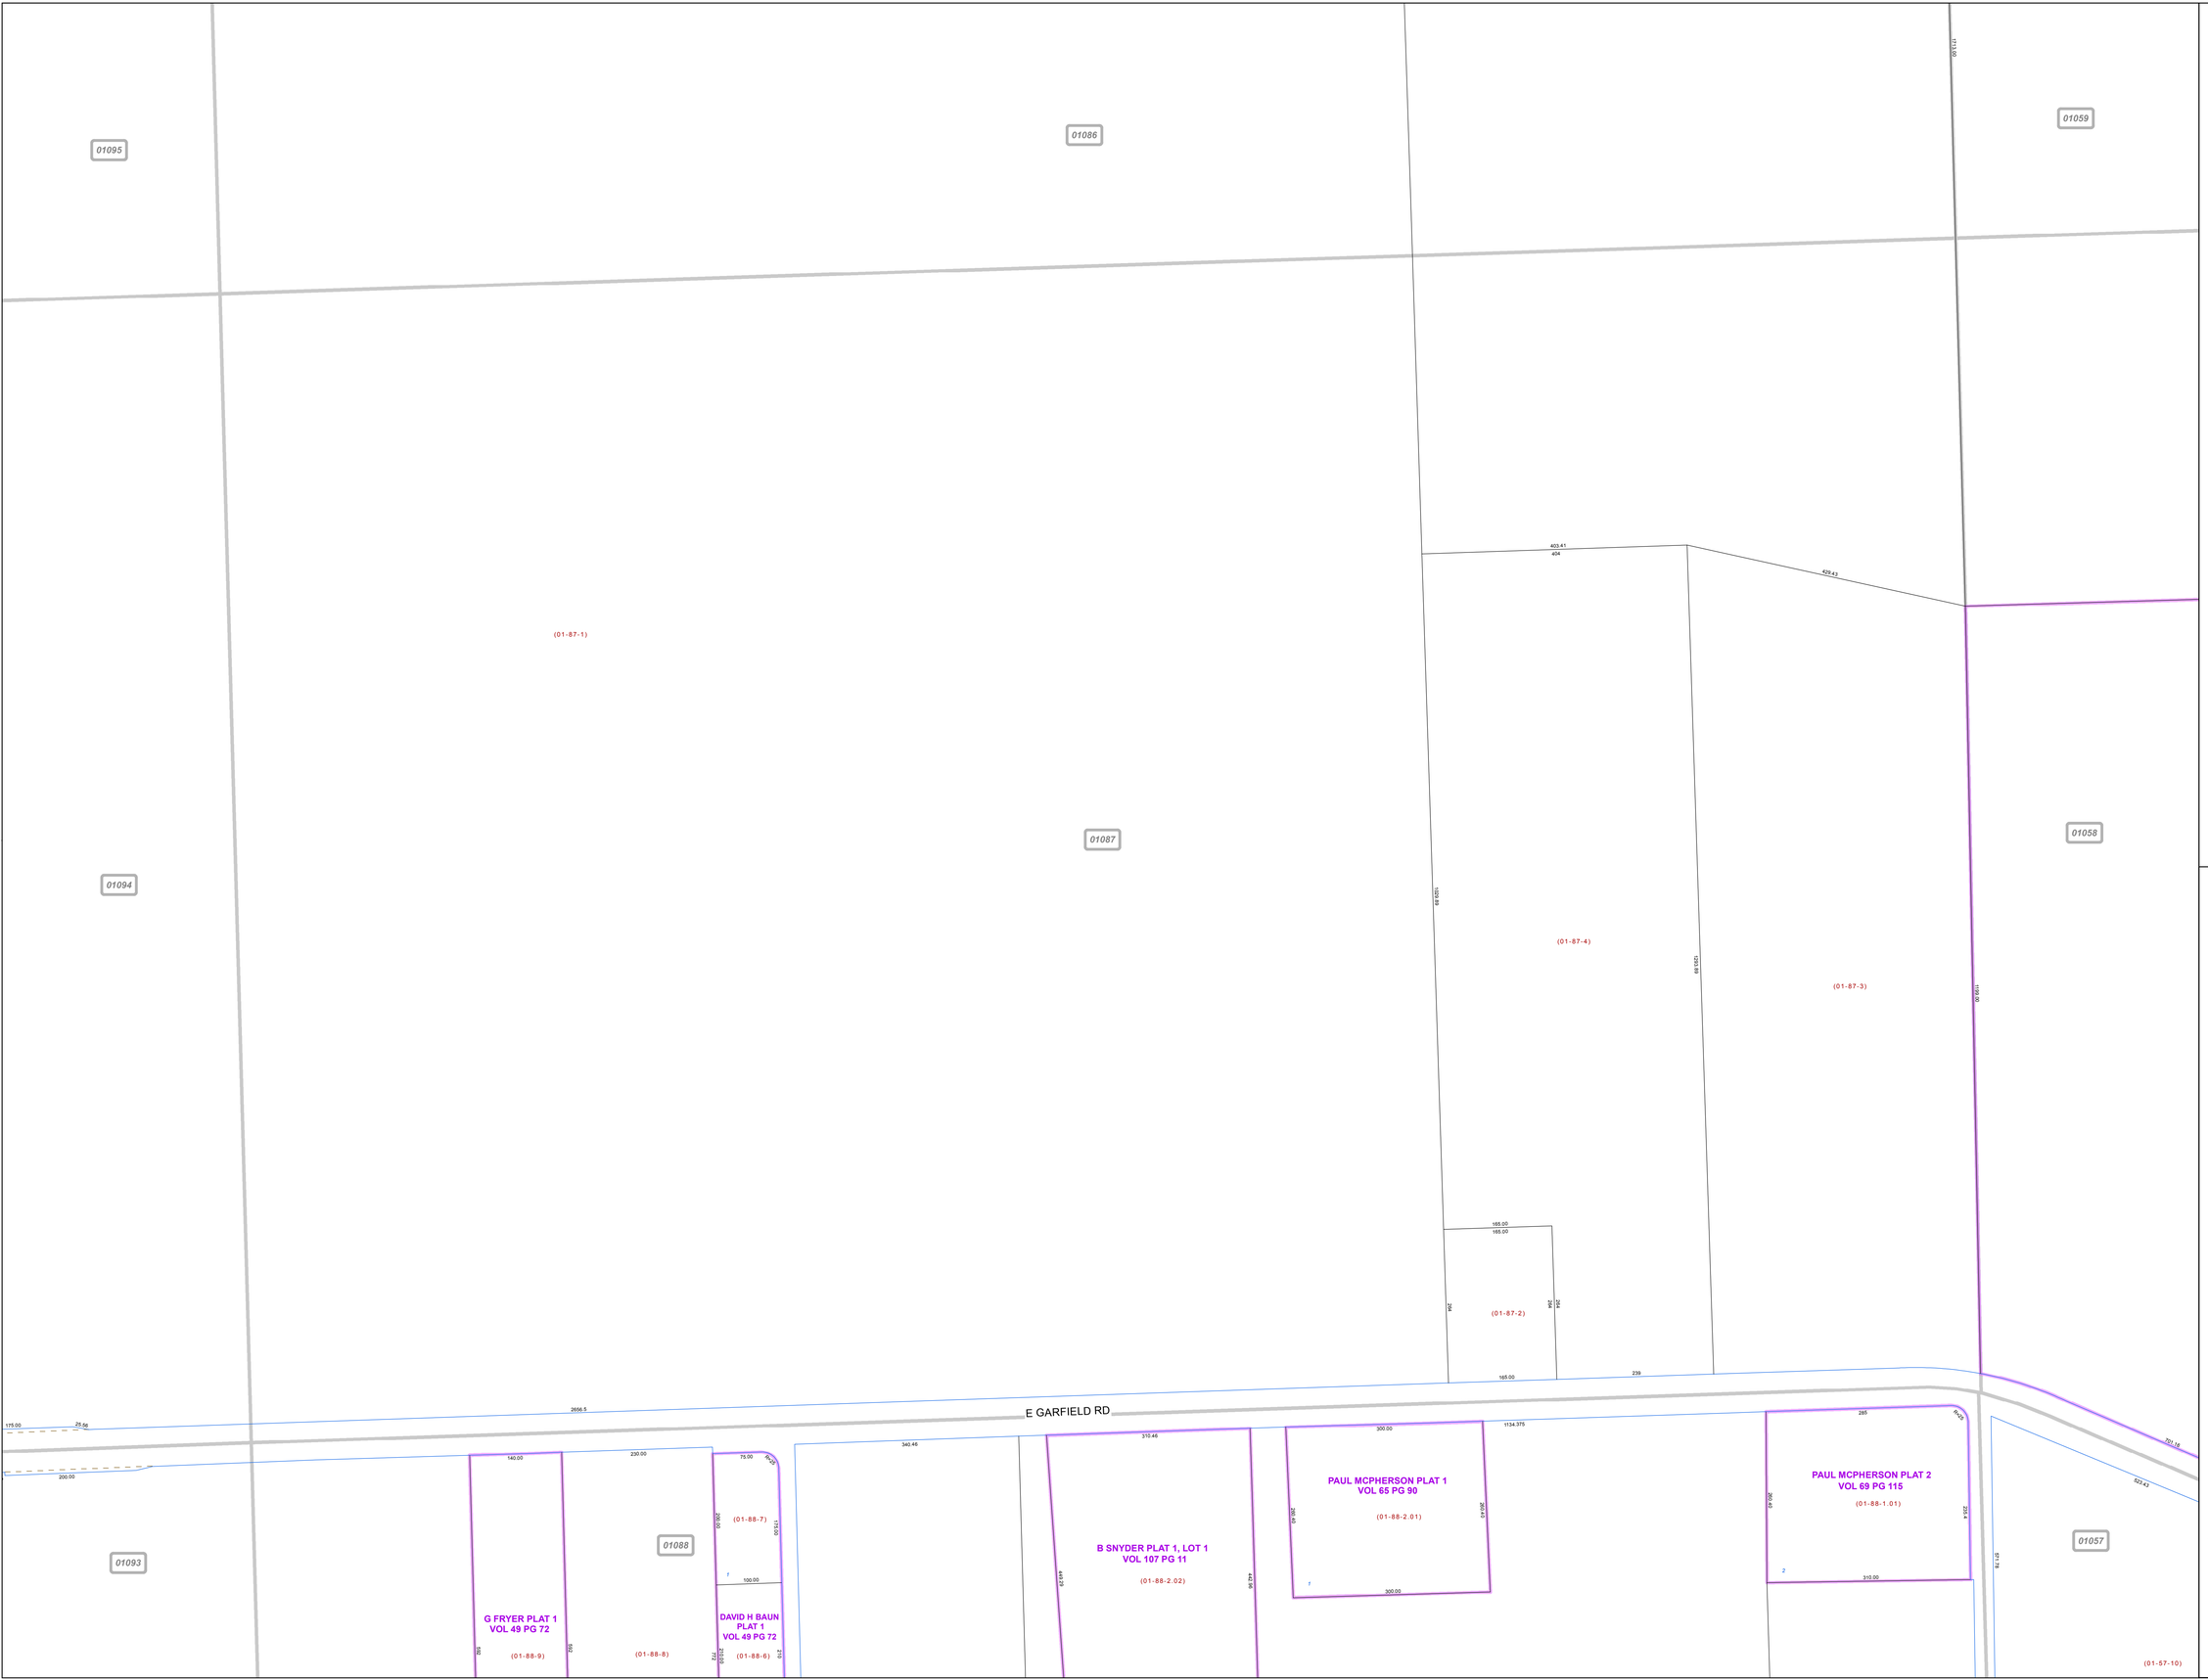


**SCALE**

0 50 100 200 300

Feet

Approximate

Print Date 1/15/2016

## LEGEND

- COUNTY LINE
- TOWNSHIP LINE
- CITY LINE
- VILLAGE LINE
- PLAT OUTLINE
- PARCEL LINE
- OLD PARCEL LINE
- PHASE LINE
- ROAD ROW LINE
- RAILROAD ROW LINE
- (01-20-1.03) PARCEL ID NUMBER
- 345 LOT NUMBER
- BELL PLAT 1 PLAT NAME
- 01004 TAX MAP NUMBER
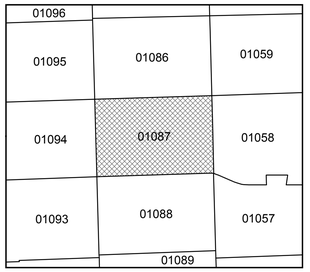
## SPRINGFIELD TOWNSHIP
### Index Map