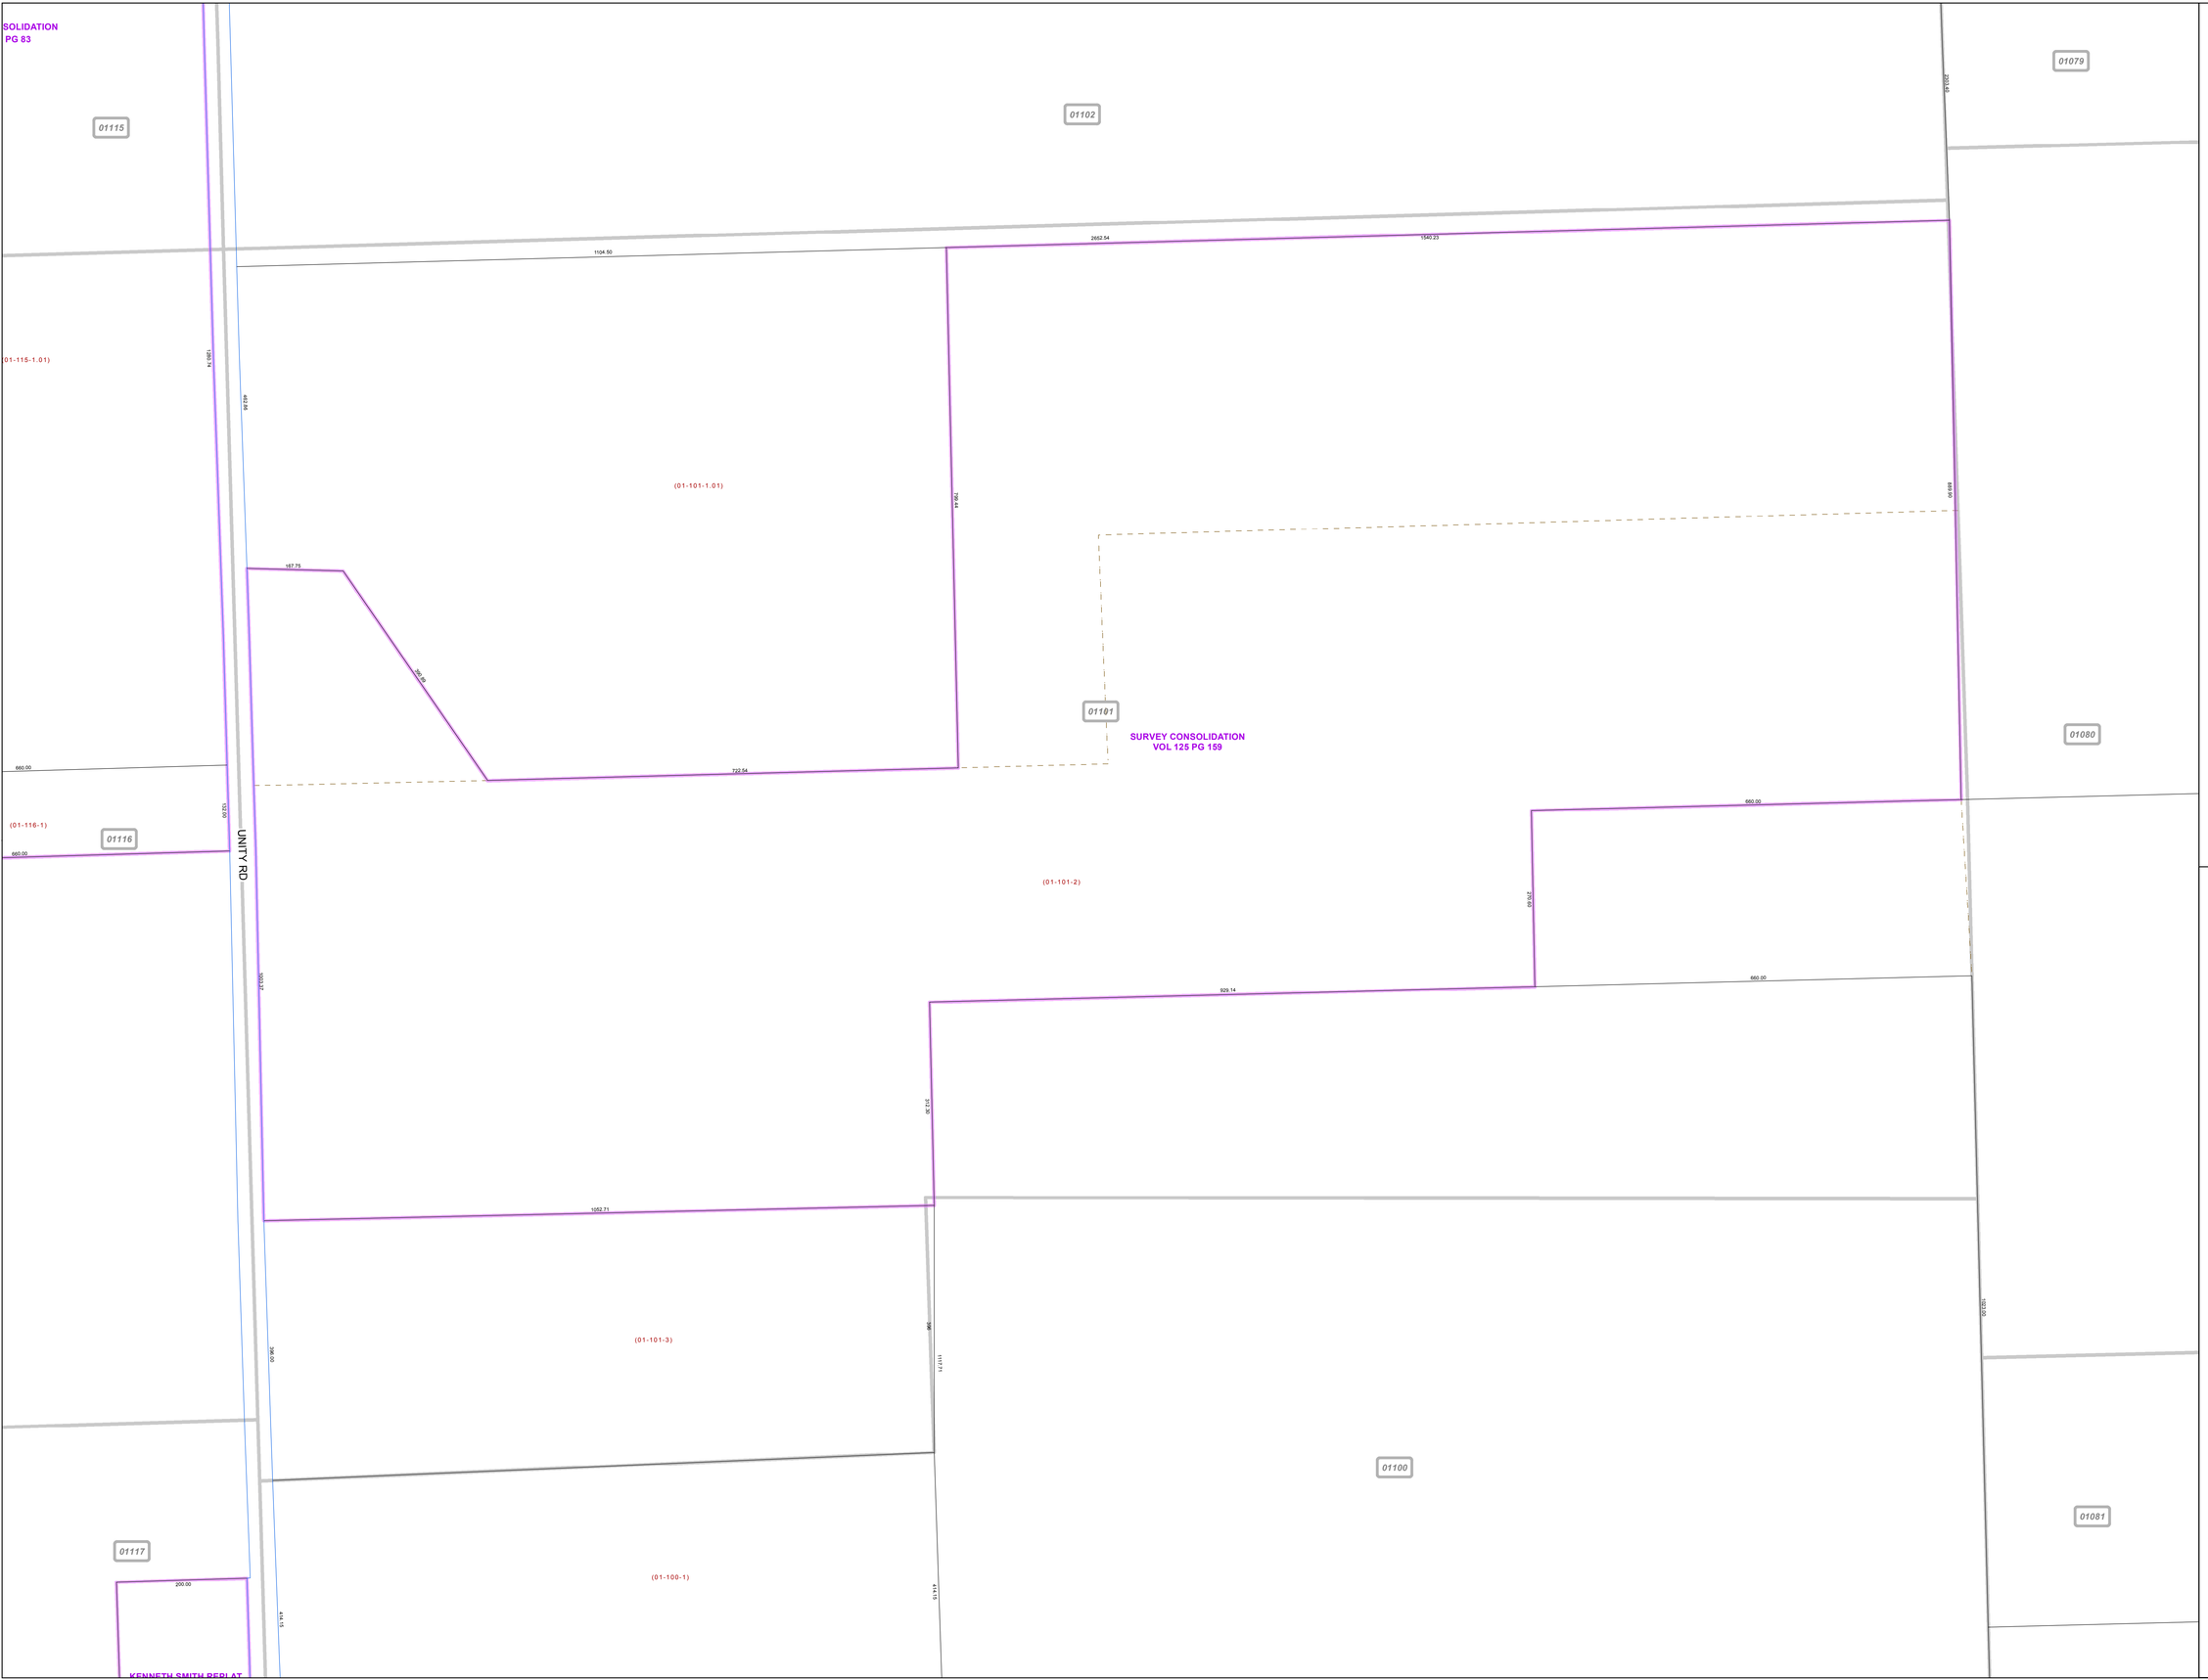


# MAHONING COUNTY
# OHIO

## SPRINGFIELD TOWNSHIP

*Section 15*

## TAX MAP
## 01101

N

**SCALE**

0 50 100 200 300

Feet

Approximate

Print Date 1/15/2016

## LEGEND

- COUNTY LINE
- TOWNSHIP LINE
- CITY LINE
- VILLAGE LINE
- PLAT OUTLINE
- PARCEL LINE
- OLD PARCEL LINE
- PHASE LINE
- ROAD ROW LINE
- RAILROAD ROW LINE
- (01-20-1.03) PARCEL ID NUMBER
- 345 LOT NUMBER
- BELL PLAT 1 PLAT NAME
- 01004 TAX MAP NUMBER

## SPRINGFIELD TOWNSHIP
### Index Map

| | | |
|---|---|---|
| 01114 | 01103 | 03005 |
| 01115 | 01102 | 01079 |
| 01116 | 01101 | 01080 |
| 01117 | 01100 | 01081 |
| 01118 | 01099 | 01082 |