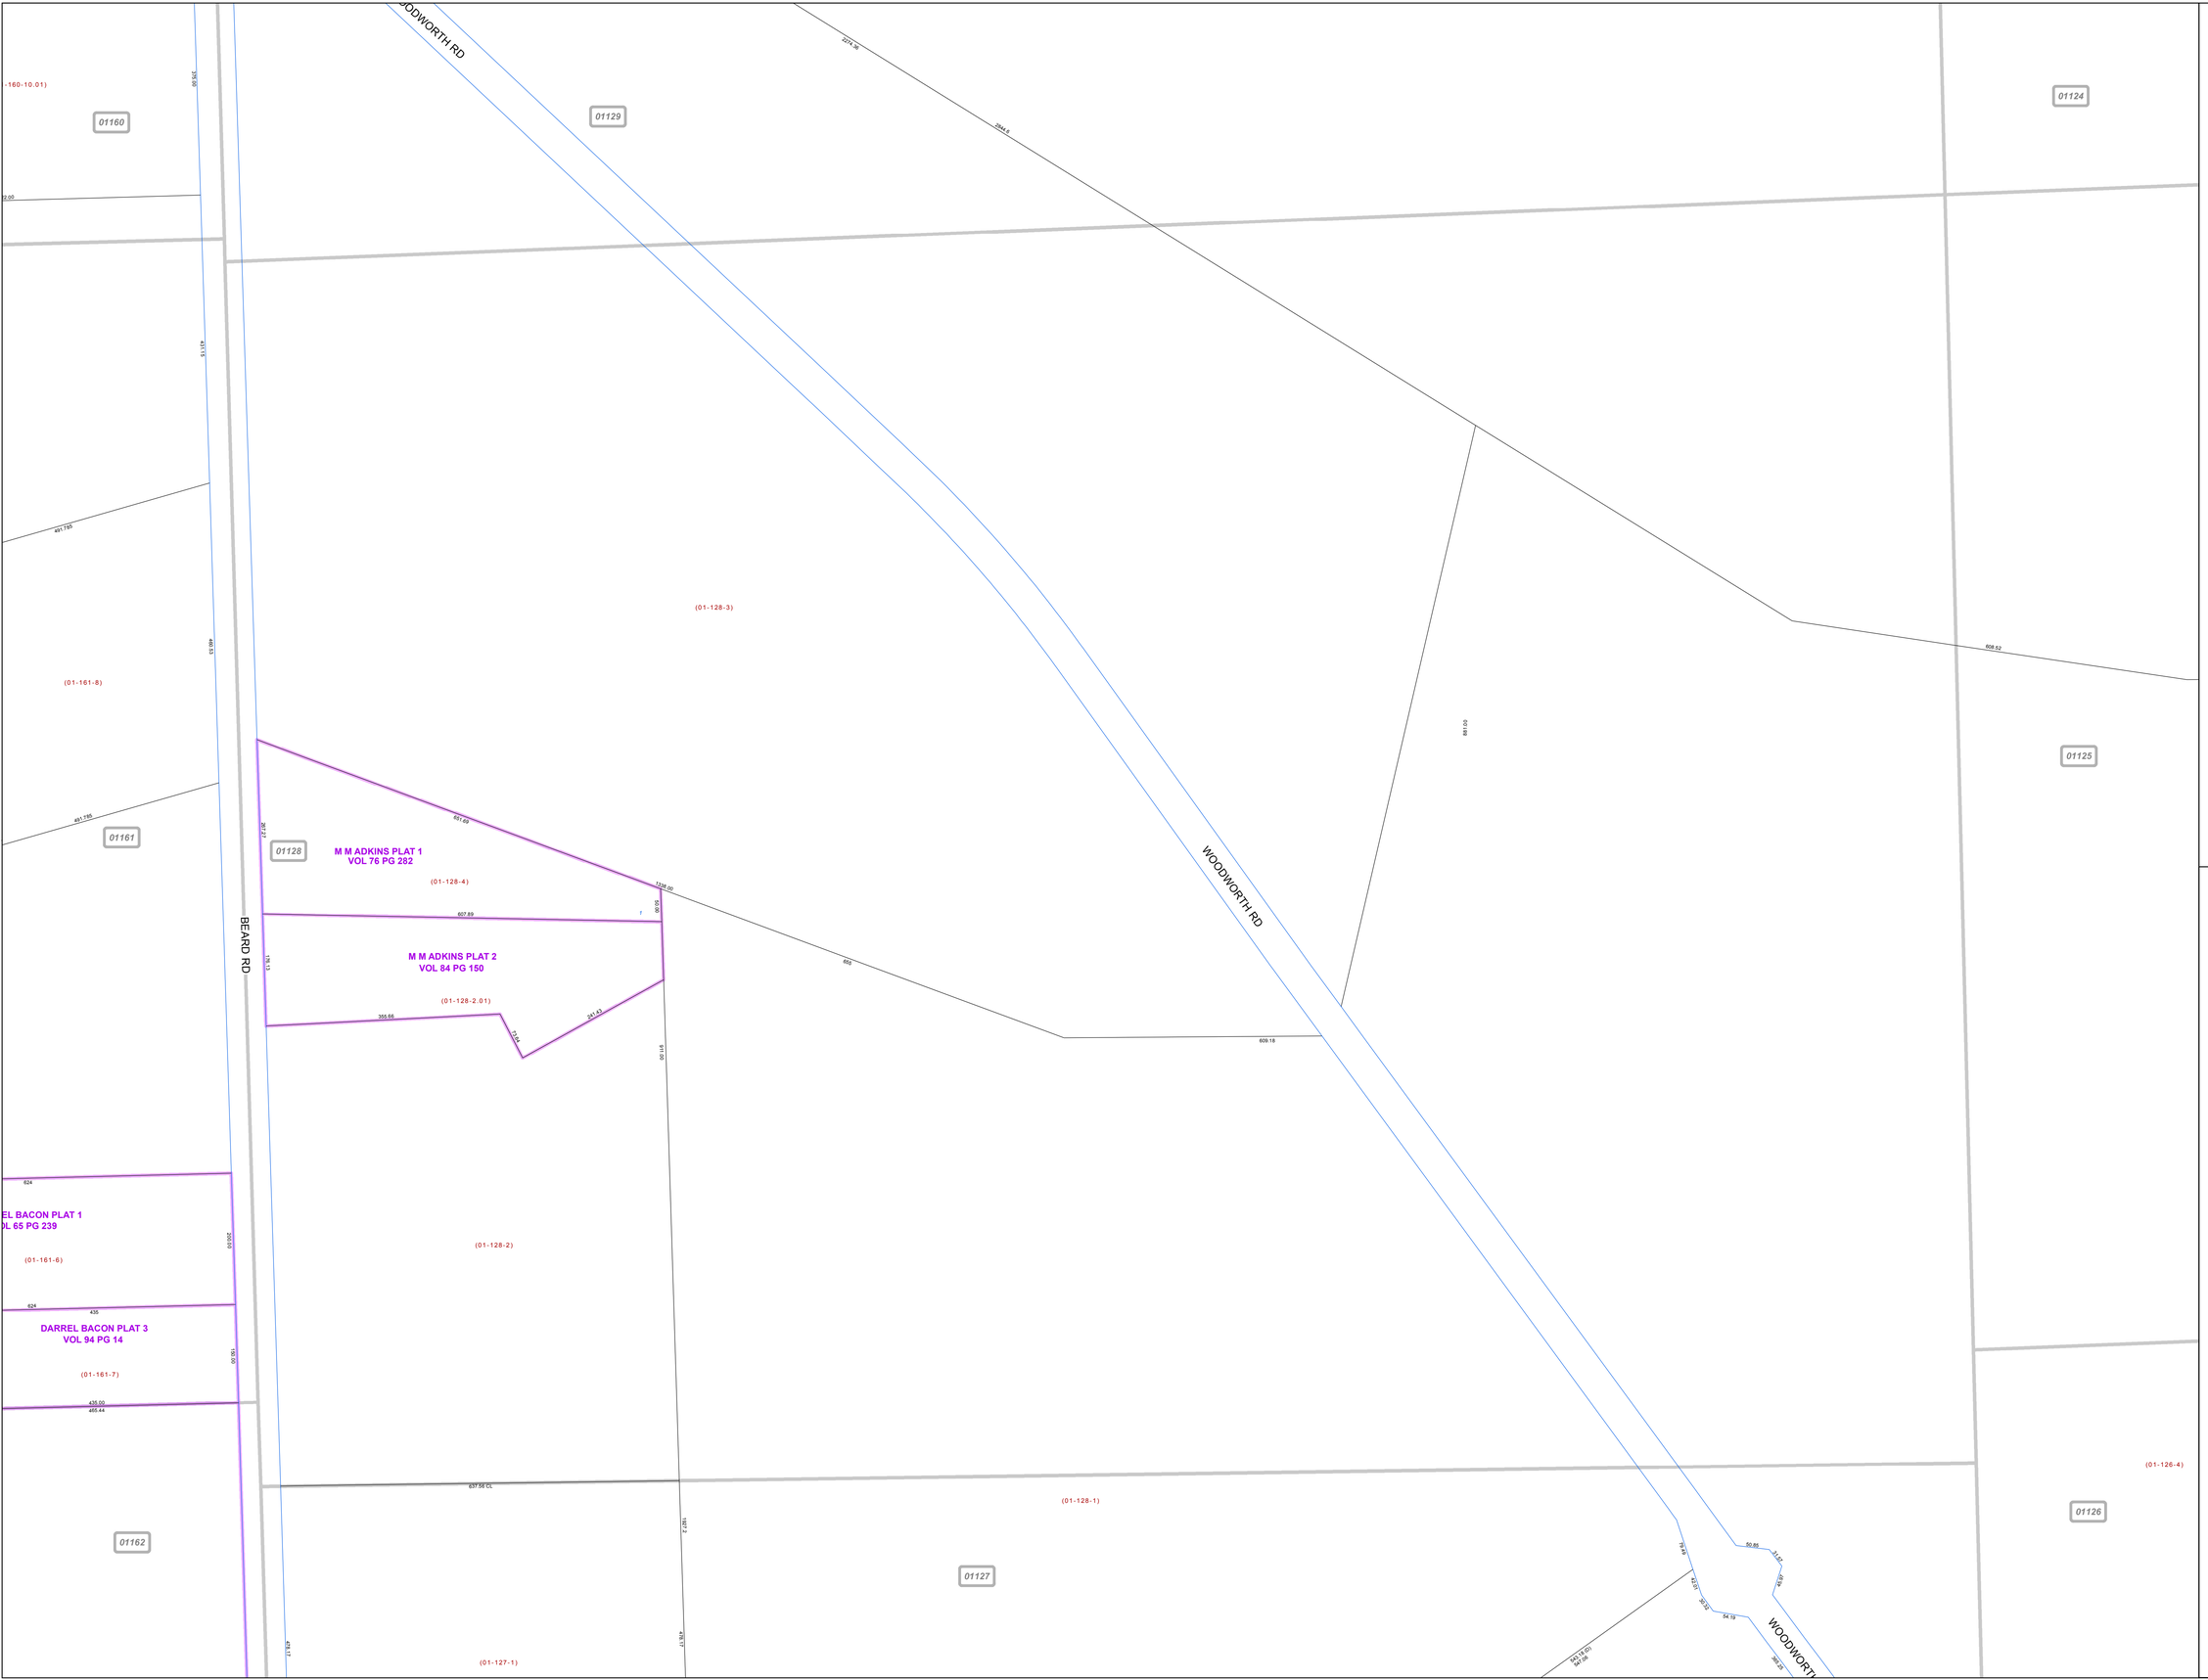


# MAHONING COUNTY
# OHIO

## SPRINGFIELD TOWNSHIP

*Section 33*

## TAX MAP
## 01128

N

**SCALE**

0 50 100 200 300

Feet

Approximate

Print Date 1/15/2016

## LEGEND

- COUNTY LINE
- TOWNSHIP LINE
- CITY LINE
- VILLAGE LINE
- PLAT OUTLINE
- PARCEL LINE
- OLD PARCEL LINE
- PHASE LINE
- ROAD ROW LINE
- RAILROAD ROW LINE
- (01-20-1.03) PARCEL ID NUMBER
- 345 LOT NUMBER
- BELL PLAT 1 PLAT NAME
- 01004 TAX MAP NUMBER

## SPRINGFIELD TOWNSHIP
### Index Map

| | | |
|---|---|---|
| 01159 | | |
| 01160 | 01129 | 01124 |
| 01161 | 01128 | 01125 |
| 01162 | 01127 | 01126 |