MAHONING COUNTY
OHIO
BEAVER TOWNSHIP
Section 20

TAX MAP
05163

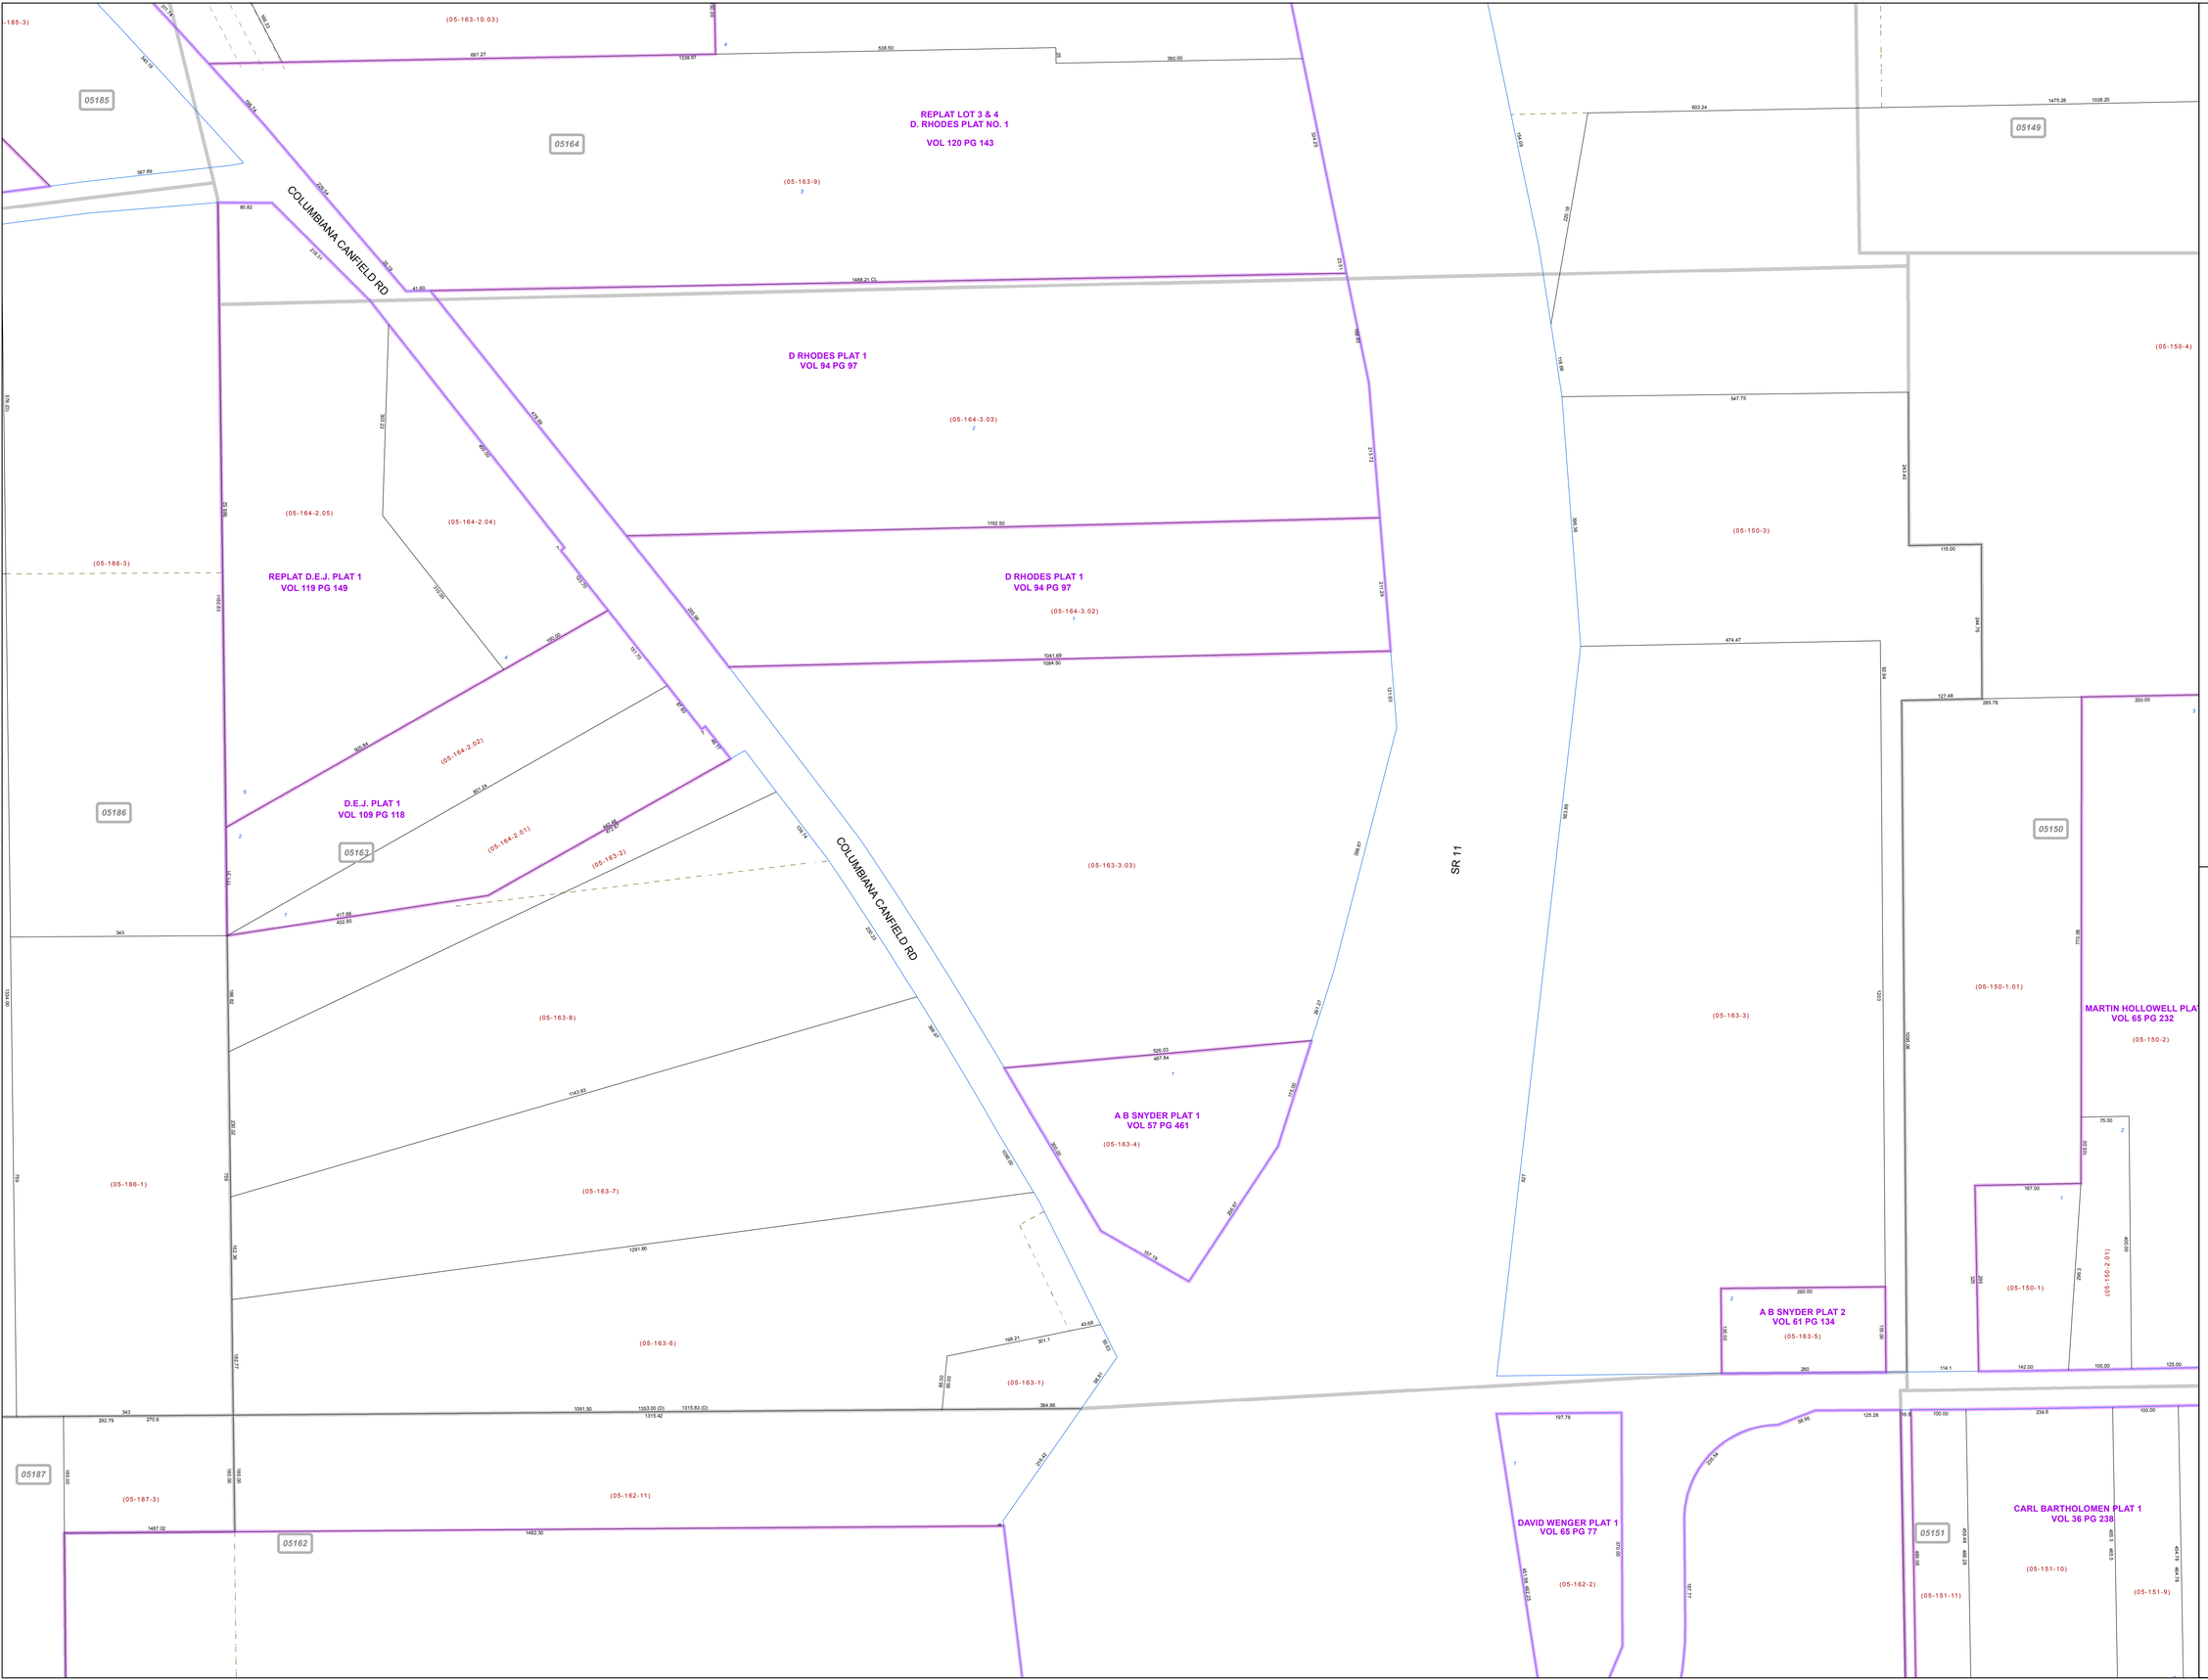

SCALE
0 50 100 200 300
Feet
Approximate

Print Date 1/15/2016

LEGEND
- COUNTY LINE
- TOWNSHIP LINE
- CITY LINE
- VILLAGE LINE
- PLAT OUTLINE
- PARCEL LINE
- OLD PARCEL LINE
- PHASE LINE
- ROAD ROW LINE
- RAILROAD ROW LINE
- (01-20-1.03) PARCEL ID NUMBER
- 345 LOT NUMBER
- BELL PLAT 1 PLAT NAME
- 01004 TAX MAP NUMBER

BEAVER TOWNSHIP
Index Map

05184	05165	05148
05185	05164	05149
05186	05163	05150
05187	05162	05151
05188		05152