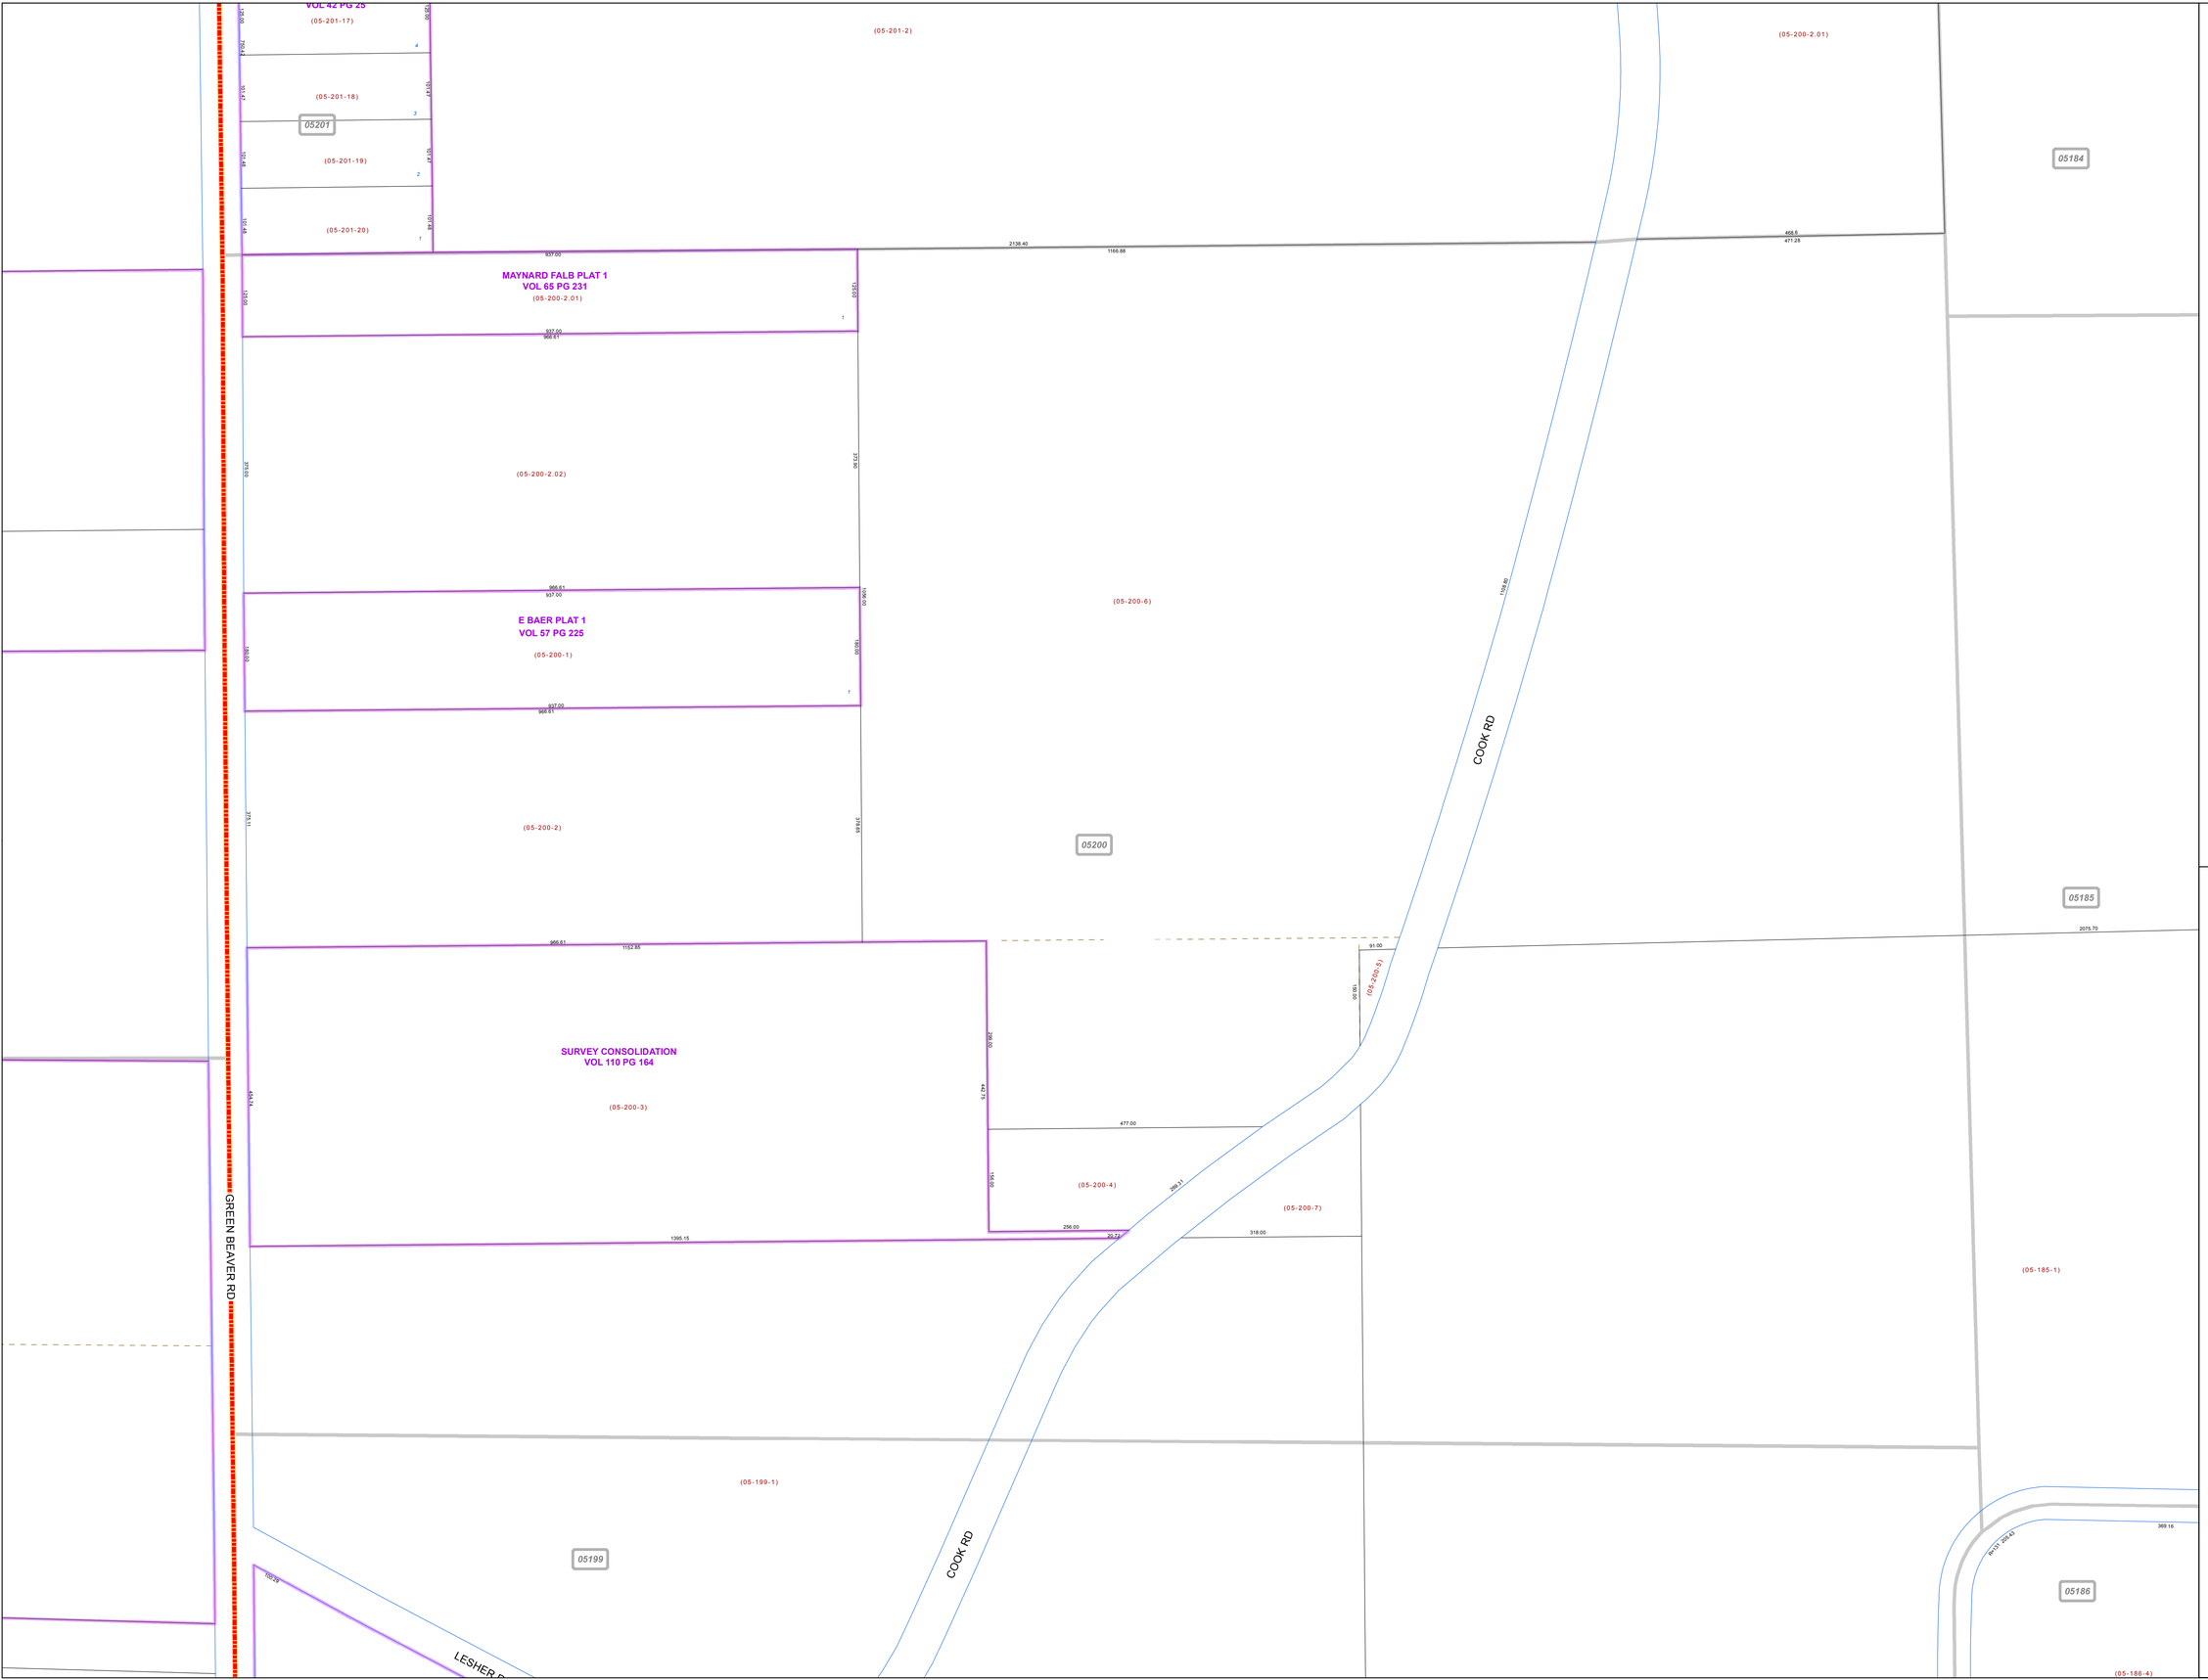

MAHONING COUNTY OHIO

BEAVER TOWNSHIP

Section 19

TAX MAP 05200

N

SCALE

0 50 100 200 300

Feet

Approximate

Print Date 1/15/2016

LEGEND

- COUNTY LINE
- TOWNSHIP LINE
- CITY LINE
- VILLAGE LINE
- PLAT OUTLINE
- PARCEL LINE
- OLD PARCEL LINE
- PHASE LINE
- ROAD ROW LINE
- RAILROAD ROW LINE
- (01-20-1.03) PARCEL ID NUMBER
- 345 LOT NUMBER
- BELL PLAT 1 PLAT NAME
- 01004 TAX MAP NUMBER

BEAVER TOWNSHIP
Index Map

09058	05202	05183
09059	05201	05184
	05200	05185
09060	05199	05186