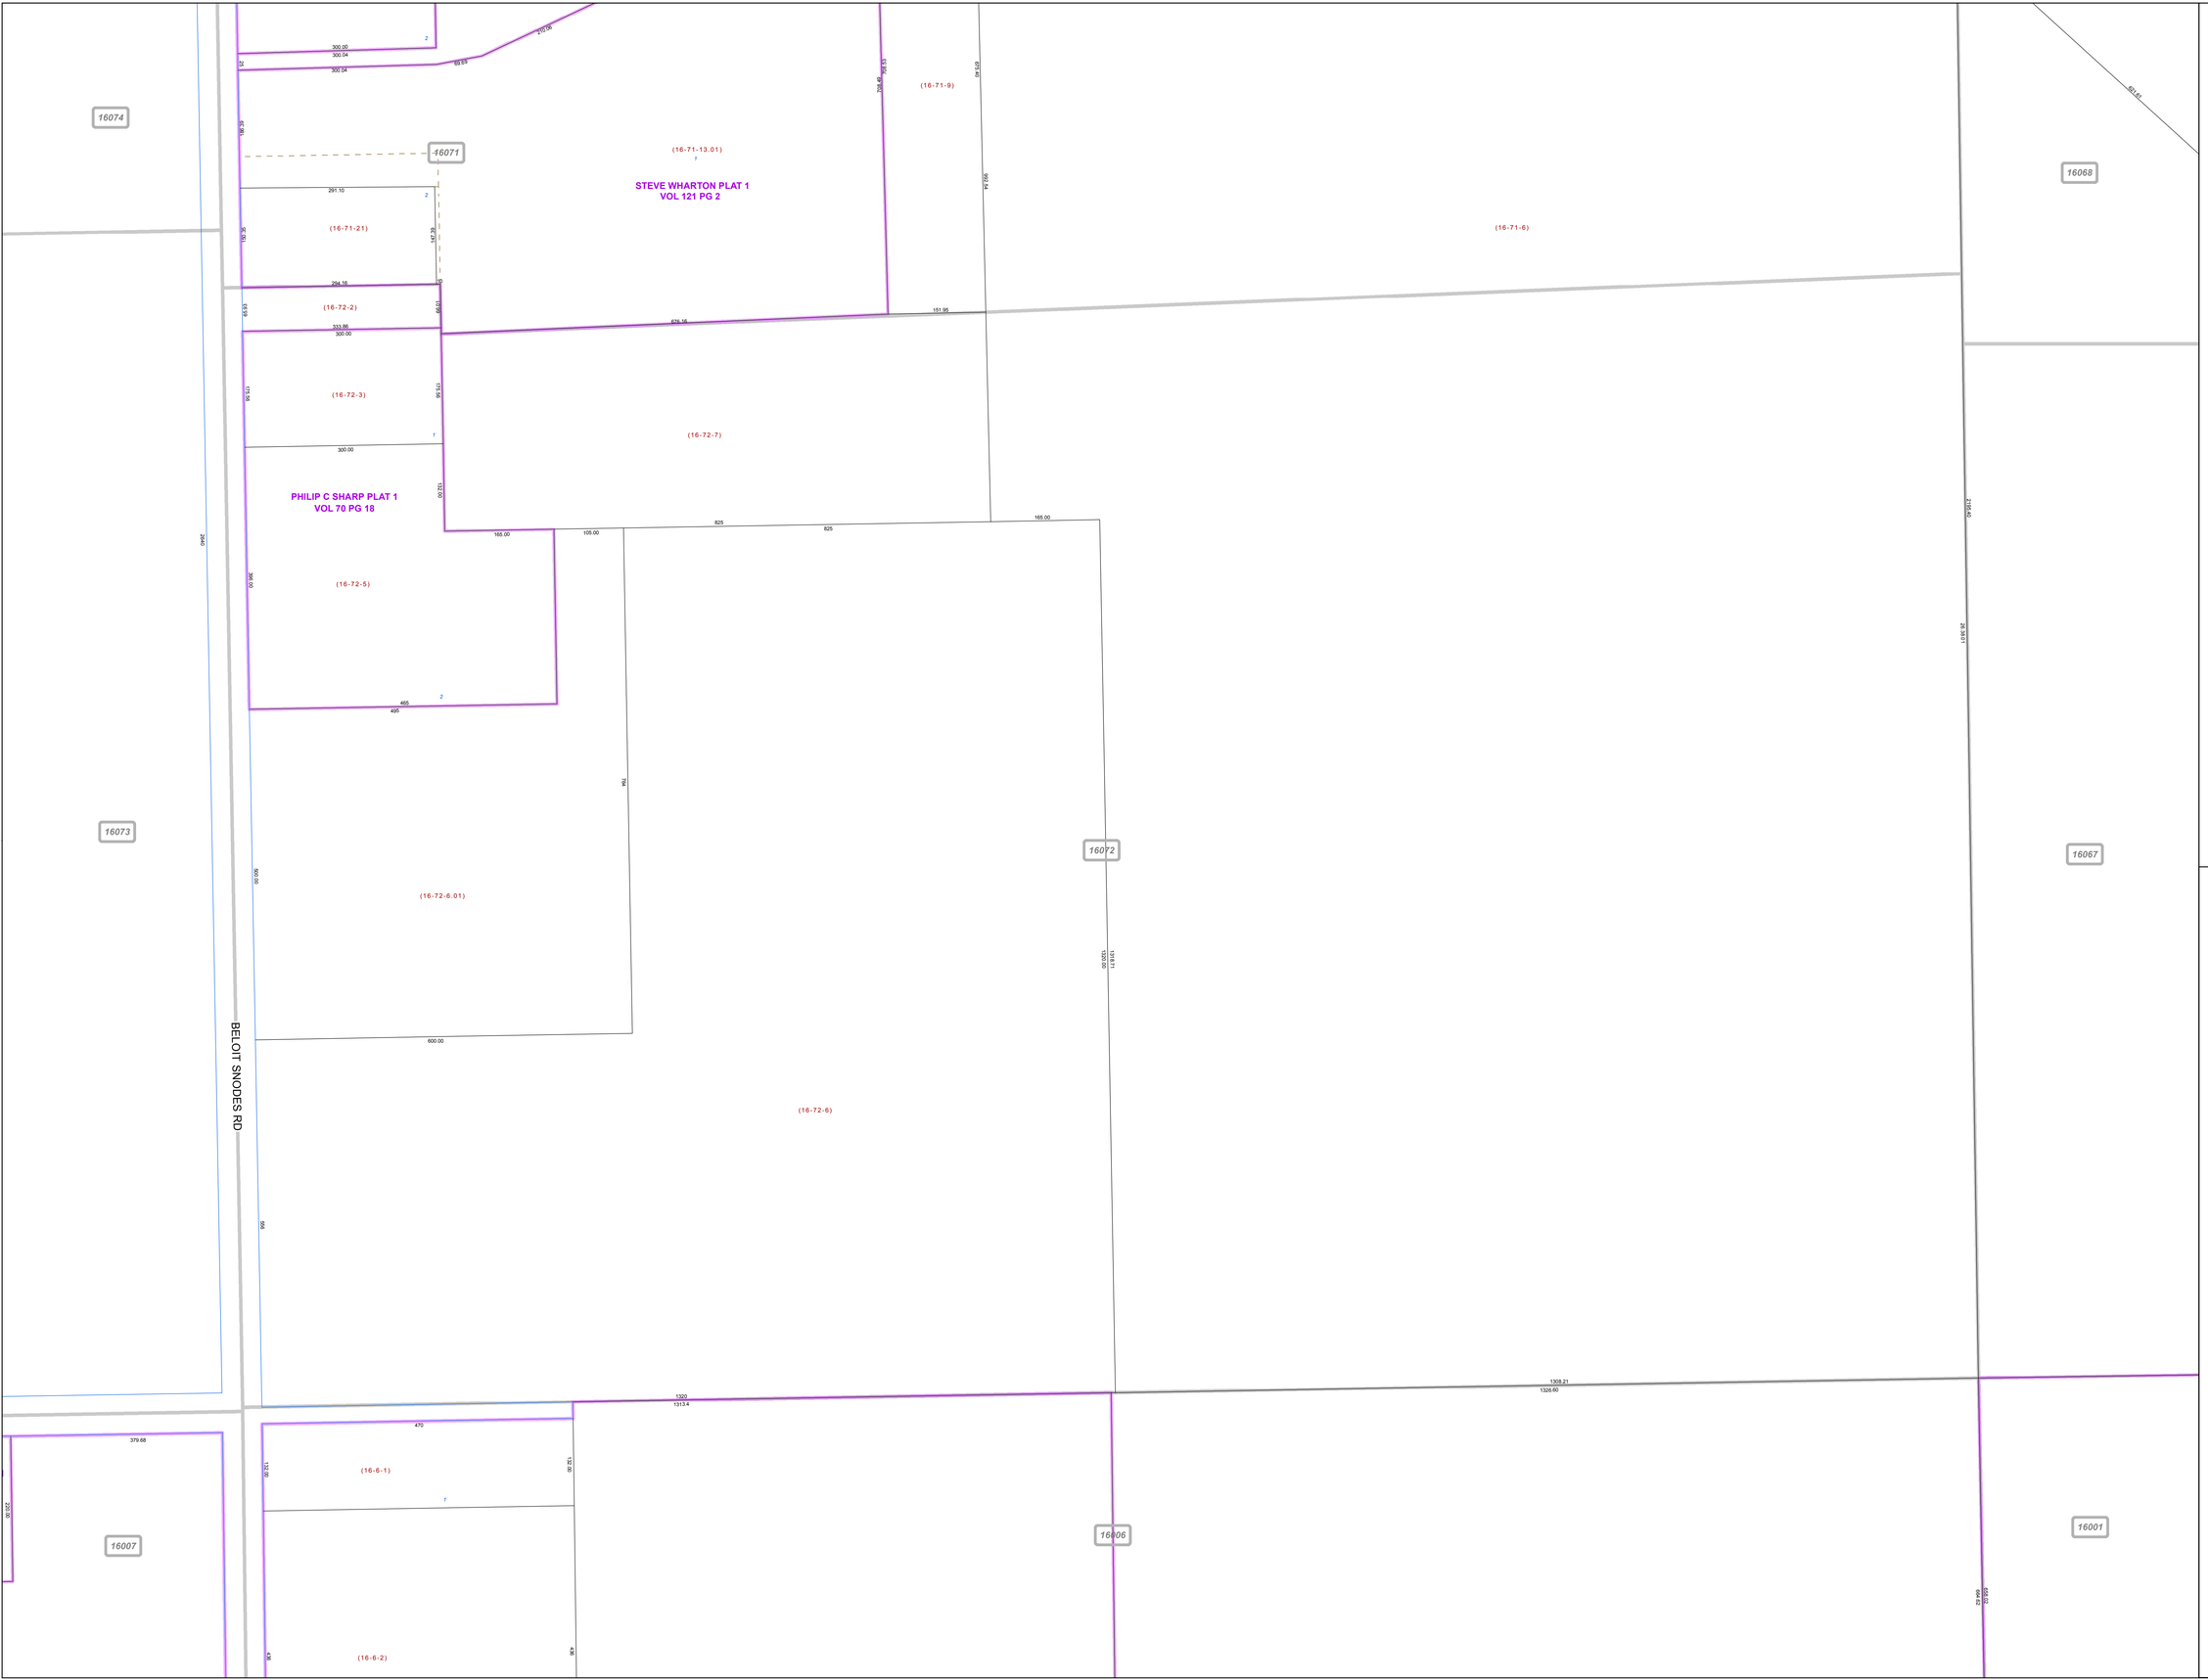


# MAHONING COUNTY OHIO

## SMITH TOWNSHIP

*Section 24*

## TAX MAP 16072

N

**SCALE**

0 50 100 200 300

Feet

Approximate

Print Date 1/15/2016

## LEGEND

- COUNTY LINE
- TOWNSHIP LINE
- CITY LINE
- VILLAGE LINE
- PLAT OUTLINE
- PARCEL LINE
- OLD PARCEL LINE
- PHASE LINE
- ROAD ROW LINE
- RAILROAD ROW LINE
- (01-20-1.03) PARCEL ID NUMBER
- 345 LOT NUMBER
- BELL PLAT 1 PLAT NAME
- 01004 TAX MAP NUMBER

## SMITH TOWNSHIP
### Index Map

| | | |
|---|---|---|
| 16074 | 16071 | 16068 |
| 16073 | 16072 | 16067 |
| 16007 | 16006 | 16001 |
| 17008 / 17007 | 17005 / 16005 | |