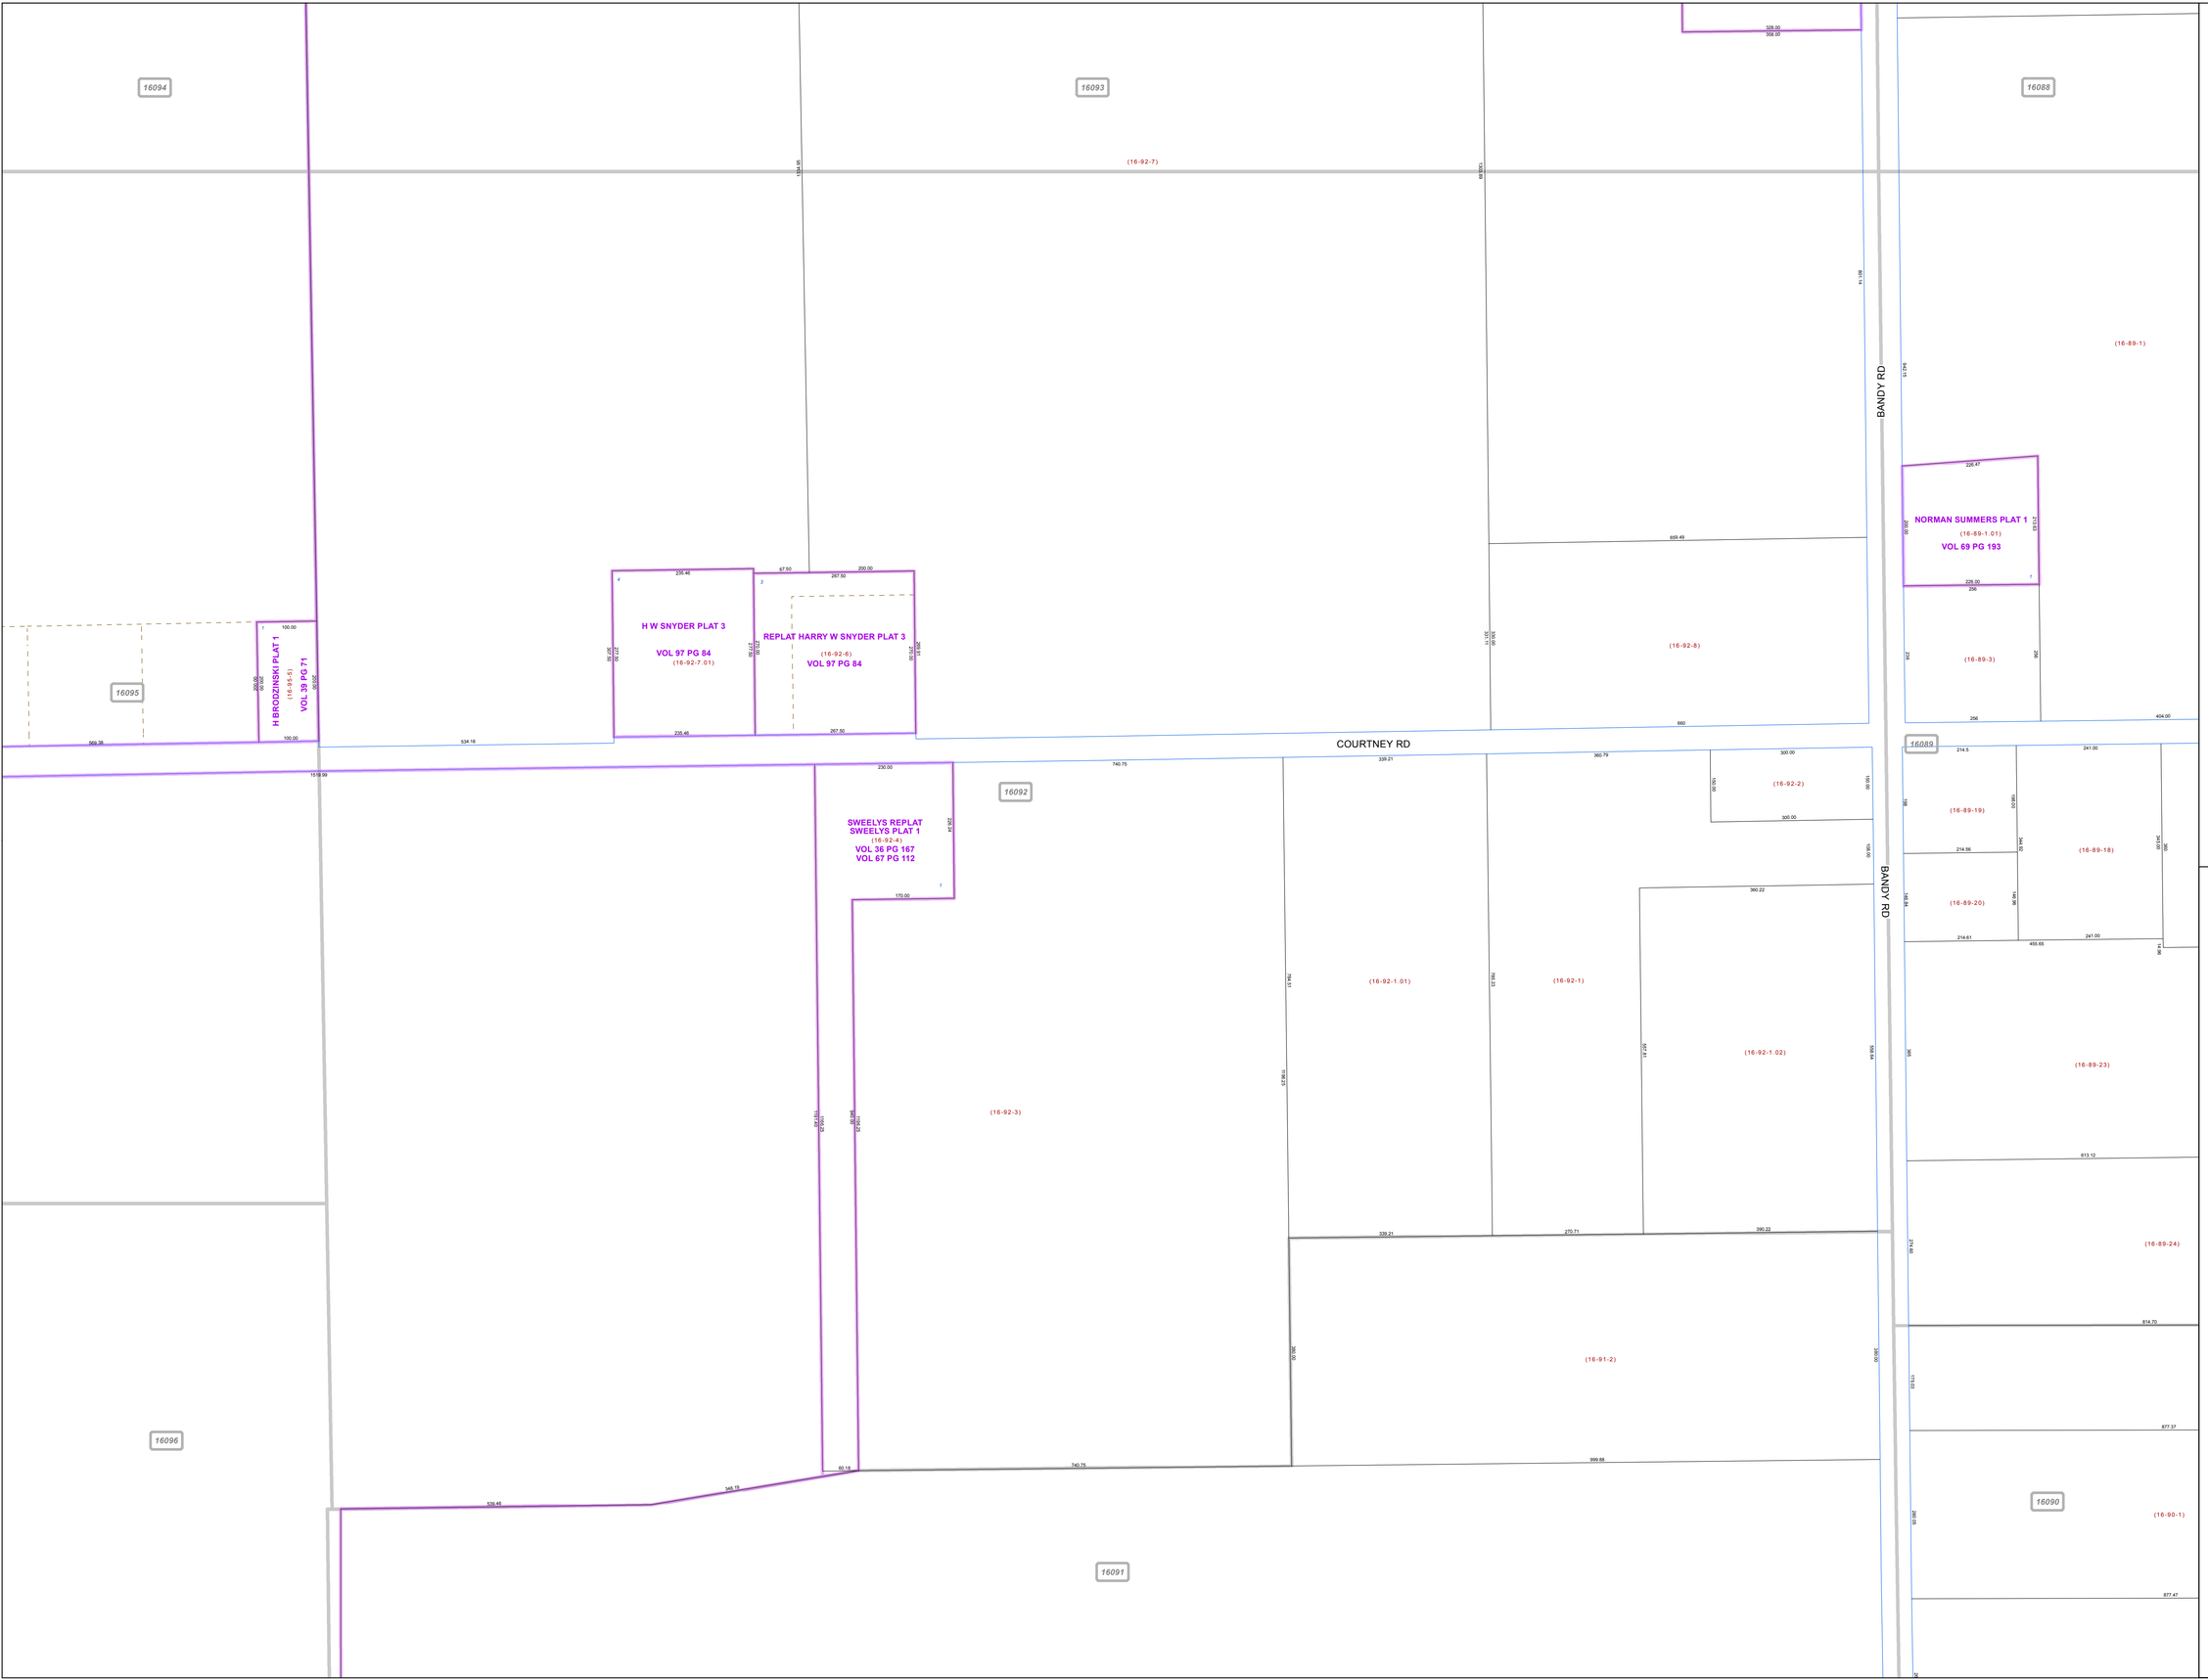

MAHONING COUNTY
OHIO

SMITH TOWNSHIP

Section 20

TAX MAP
16092

SCALE

0 50 100 200 300

Feet
Approximate

Print Date 1/15/2016

LEGEND

- COUNTY LINE
- TOWNSHIP LINE
- CITY LINE
- VILLAGE LINE
- PLAT OUTLINE
- PARCEL LINE
- OLD PARCEL LINE
- PHASE LINE
- ROAD ROW LINE
- RAILROAD ROW LINE
- (01-20-1.03) PARCEL ID NUMBER
- 345 LOT NUMBER
- BELL PLAT 1 PLAT NAME
- 01004 TAX MAP NUMBER

SMITH TOWNSHIP
Index Map

16109	16114	16115
16094	16093	16088
16095	16092	16089
16096	16091	16090
16024	16019	16018