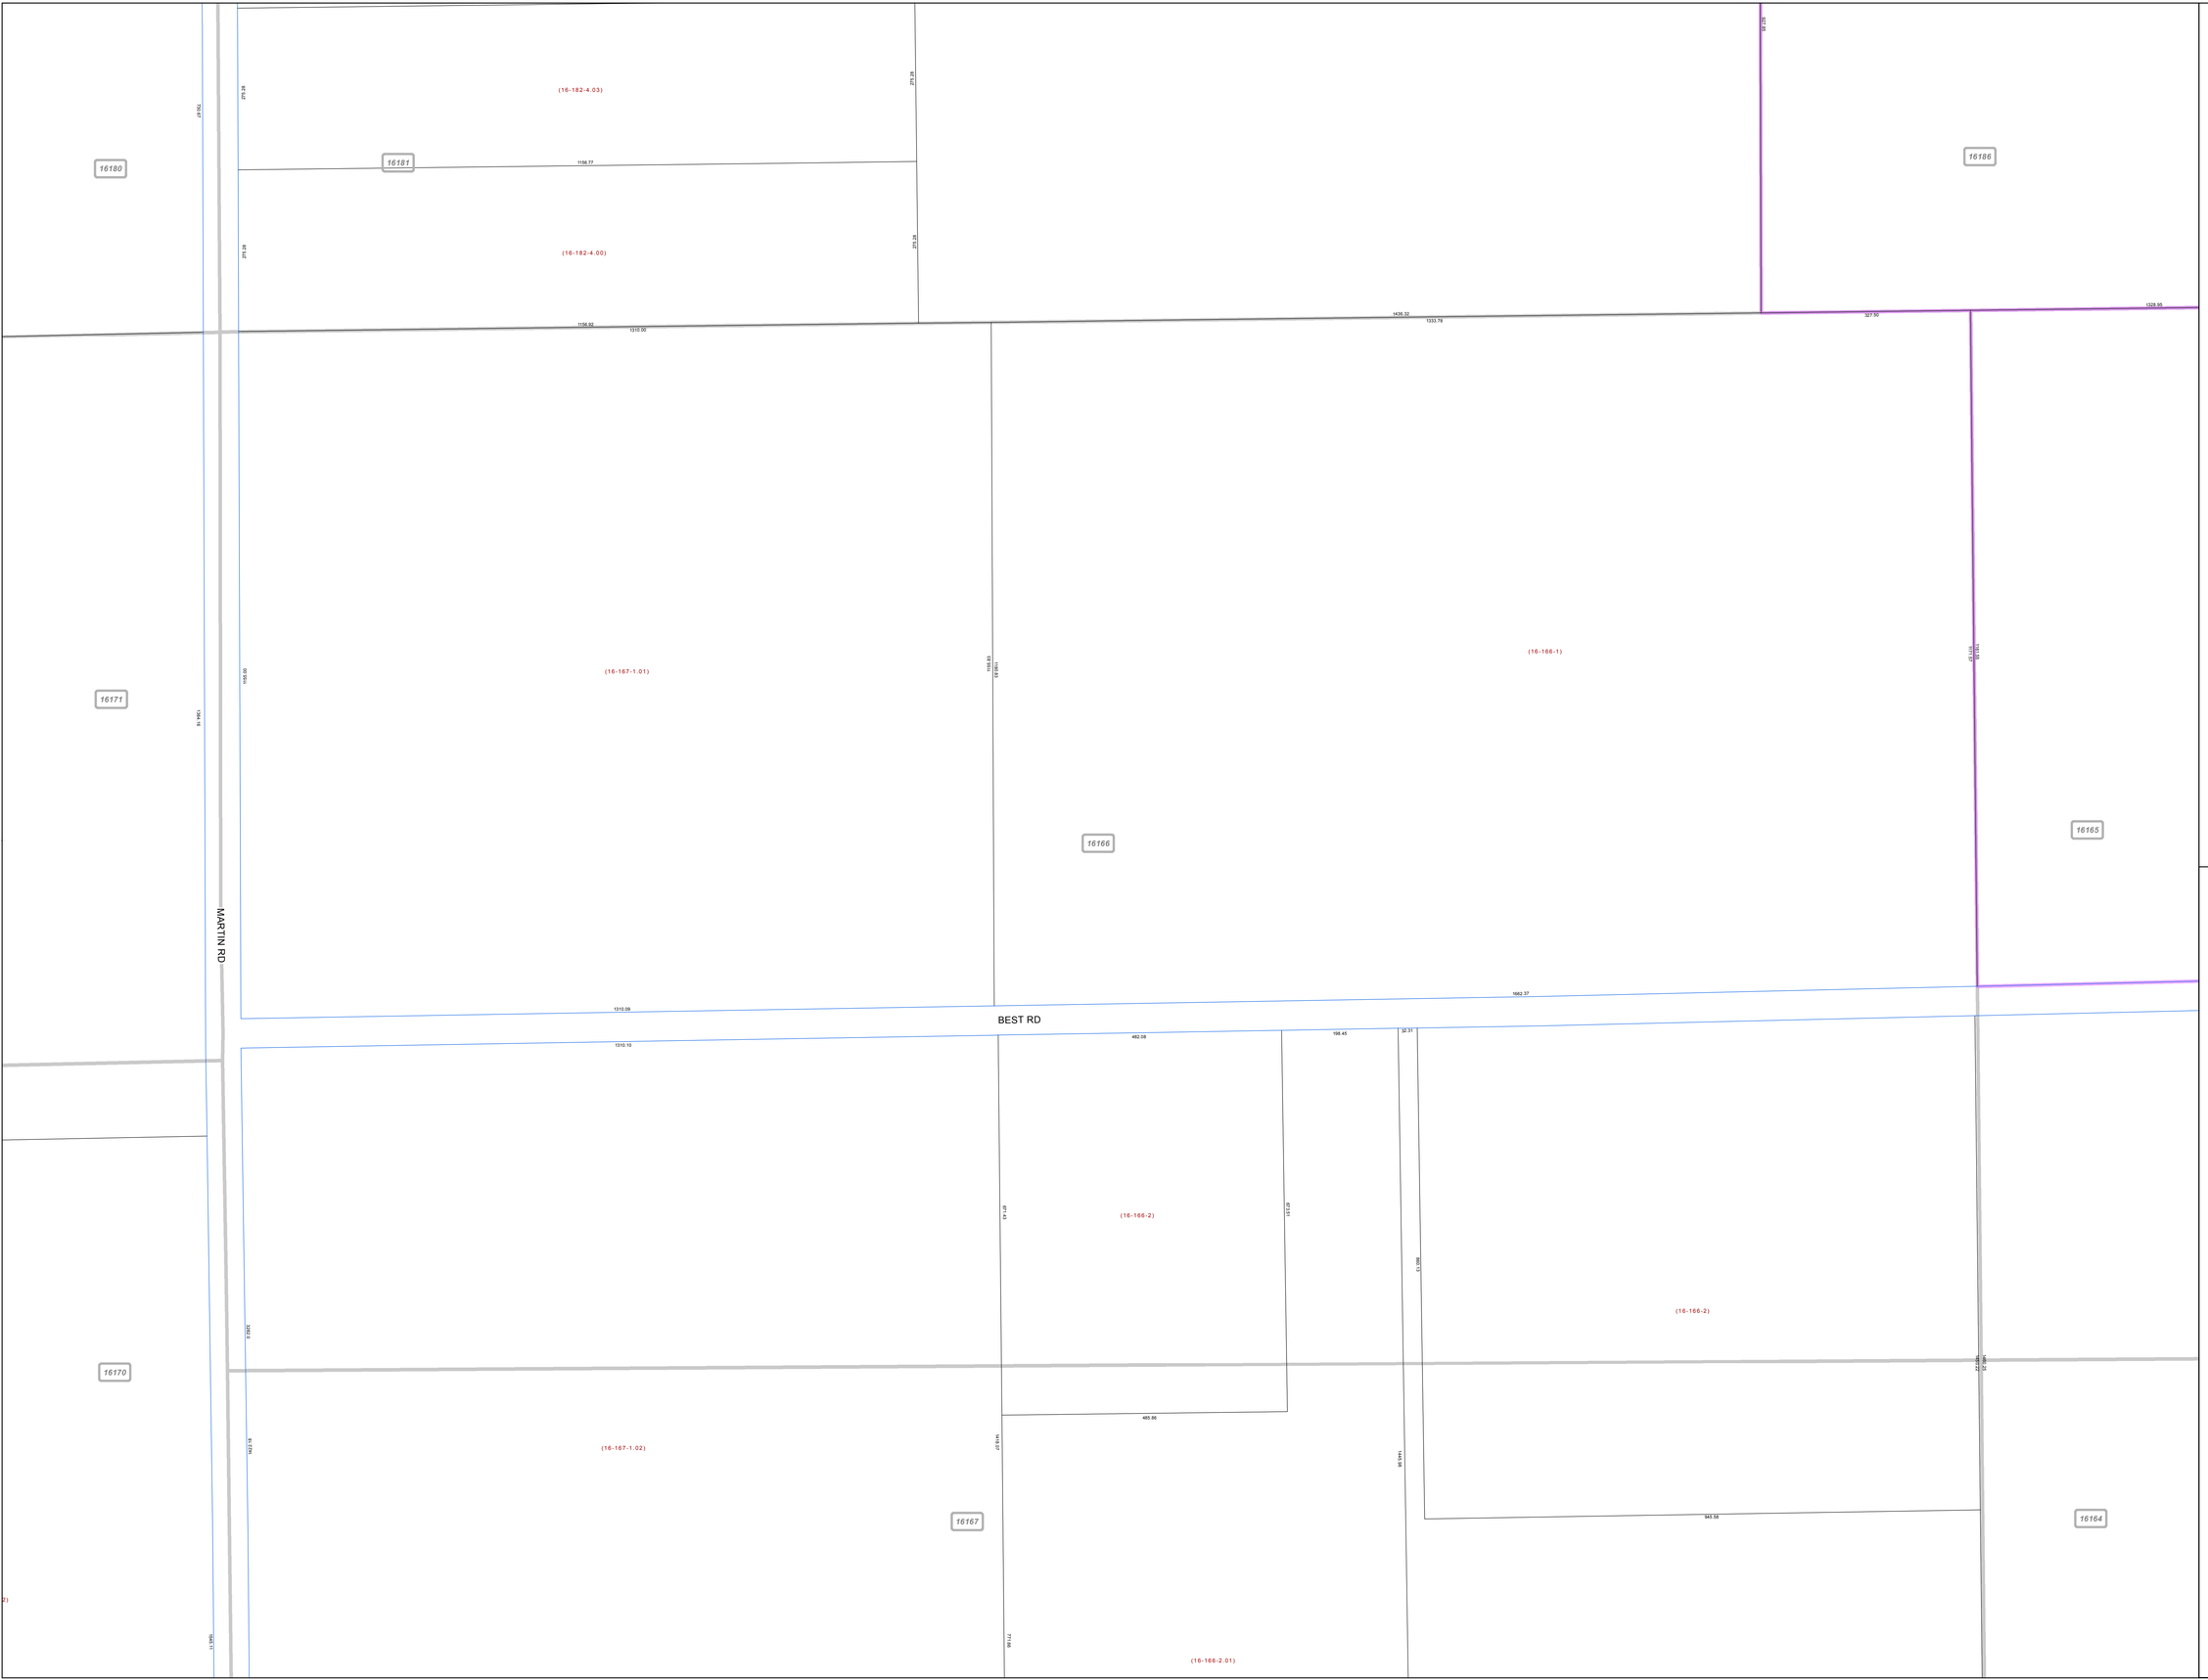

MAHONING COUNTY
OHIO

SMITH TOWNSHIP

Section 8

TAX MAP
16166

N

SCALE

0 50 100 200 300

Feet

Approximate

Print Date 1/15/2016

LEGEND

- COUNTY LINE
- TOWNSHIP LINE
- CITY LINE
- VILLAGE LINE
- PLAT OUTLINE
- PARCEL LINE
- OLD PARCEL LINE
- PHASE LINE
- ROAD ROW LINE
- RAILROAD ROW LINE
- (01-20-1.03) PARCEL ID NUMBER
- 345 LOT NUMBER
- BELL PLAT 1 PLAT NAME
- 01004 TAX MAP NUMBER

SMITH TOWNSHIP
Index Map

16179	16182	16185
16180	16181	16186
16171	16166	16165
16170	16167	16164
16169	16168	16163