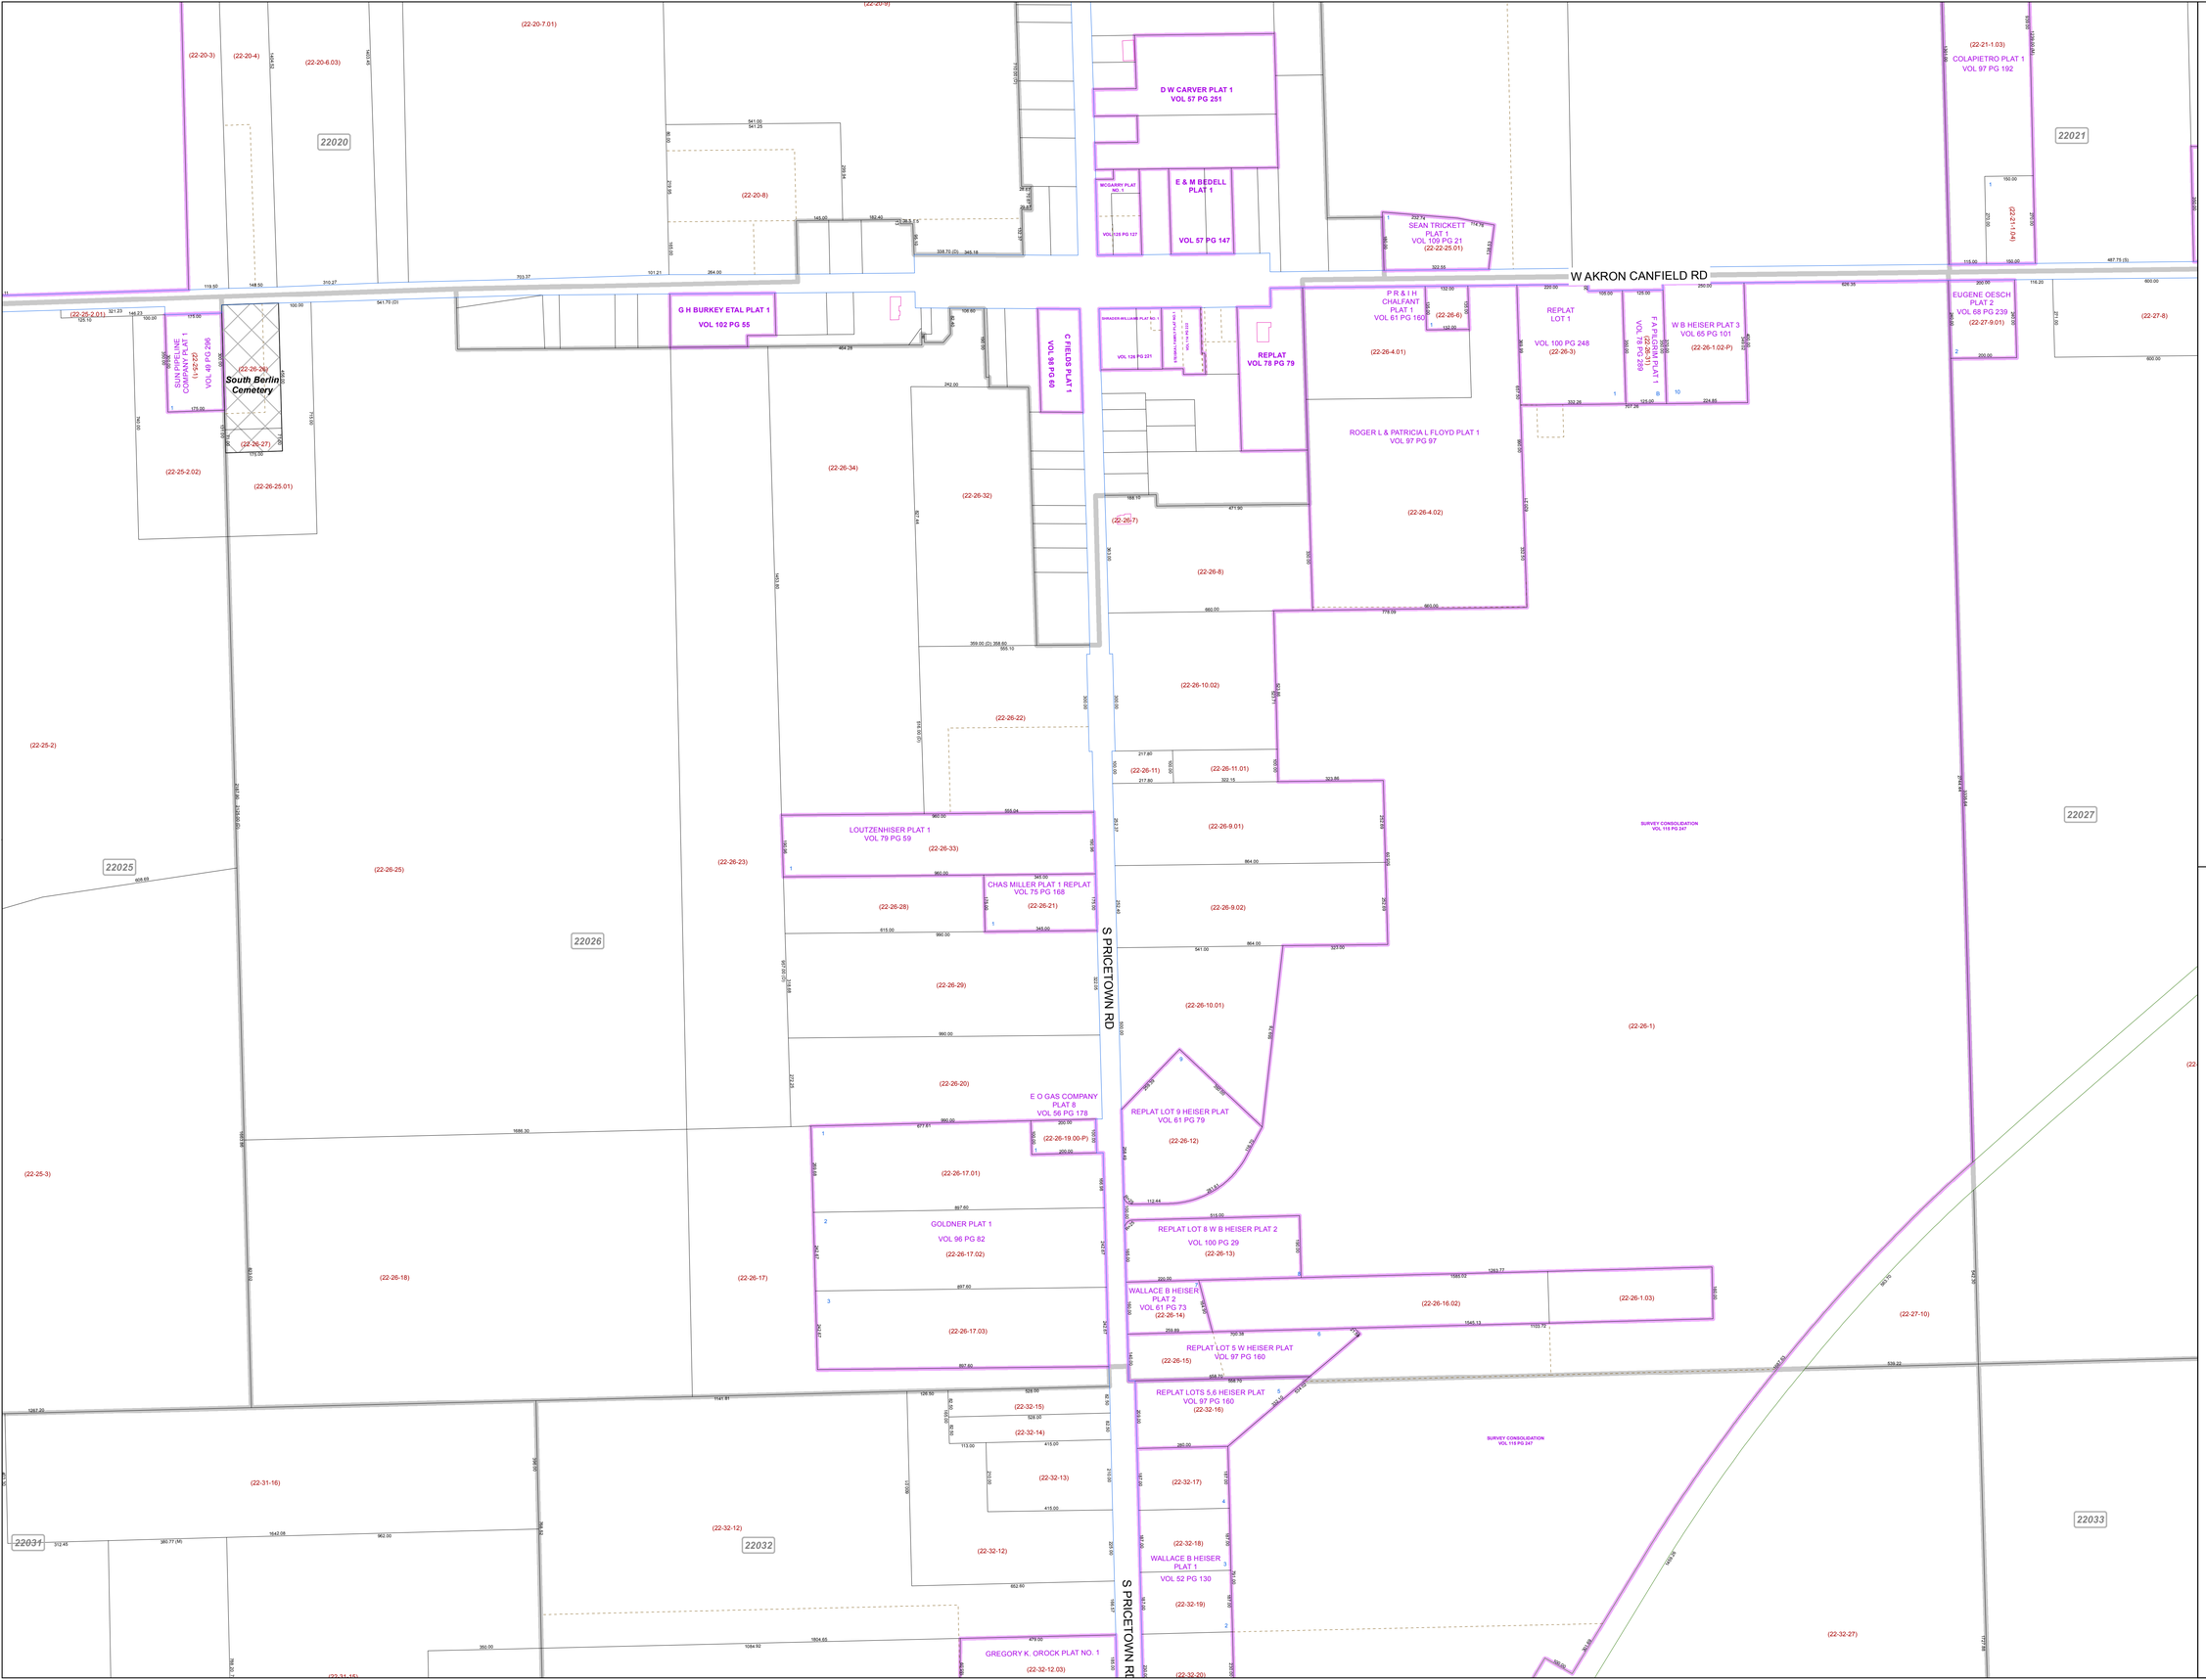

MAHONING COUNTY
OHIO

BERLIN TOWNSHIP

Great Lot 10, 11, 12 & 13 Tract 1

TAX MAP
22026

N

SCALE

0 100 200 400 600

Feet

Approximate

Print Date 1/15/2016

LEGEND

- COUNTY LINE
- TOWNSHIP LINE
- CITY LINE
- VILLAGE LINE
- PLAT OUTLINE
- PARCEL LINE
- OLD PARCEL LINE
- PHASE LINE
- ROAD ROW LINE
- RAILROAD ROW LINE
- (01-20-1.03) PARCEL ID NUMBER
- 345 LOT NUMBER
- *BELL PLAT 1* PLAT NAME
- 01004 TAX MAP NUMBER

BERLIN TOWNSHIP
Index Map

22014	22015	22016
22019	22020	22021
22025	22026	22027
22031	22032	22033
22037	22038	22039