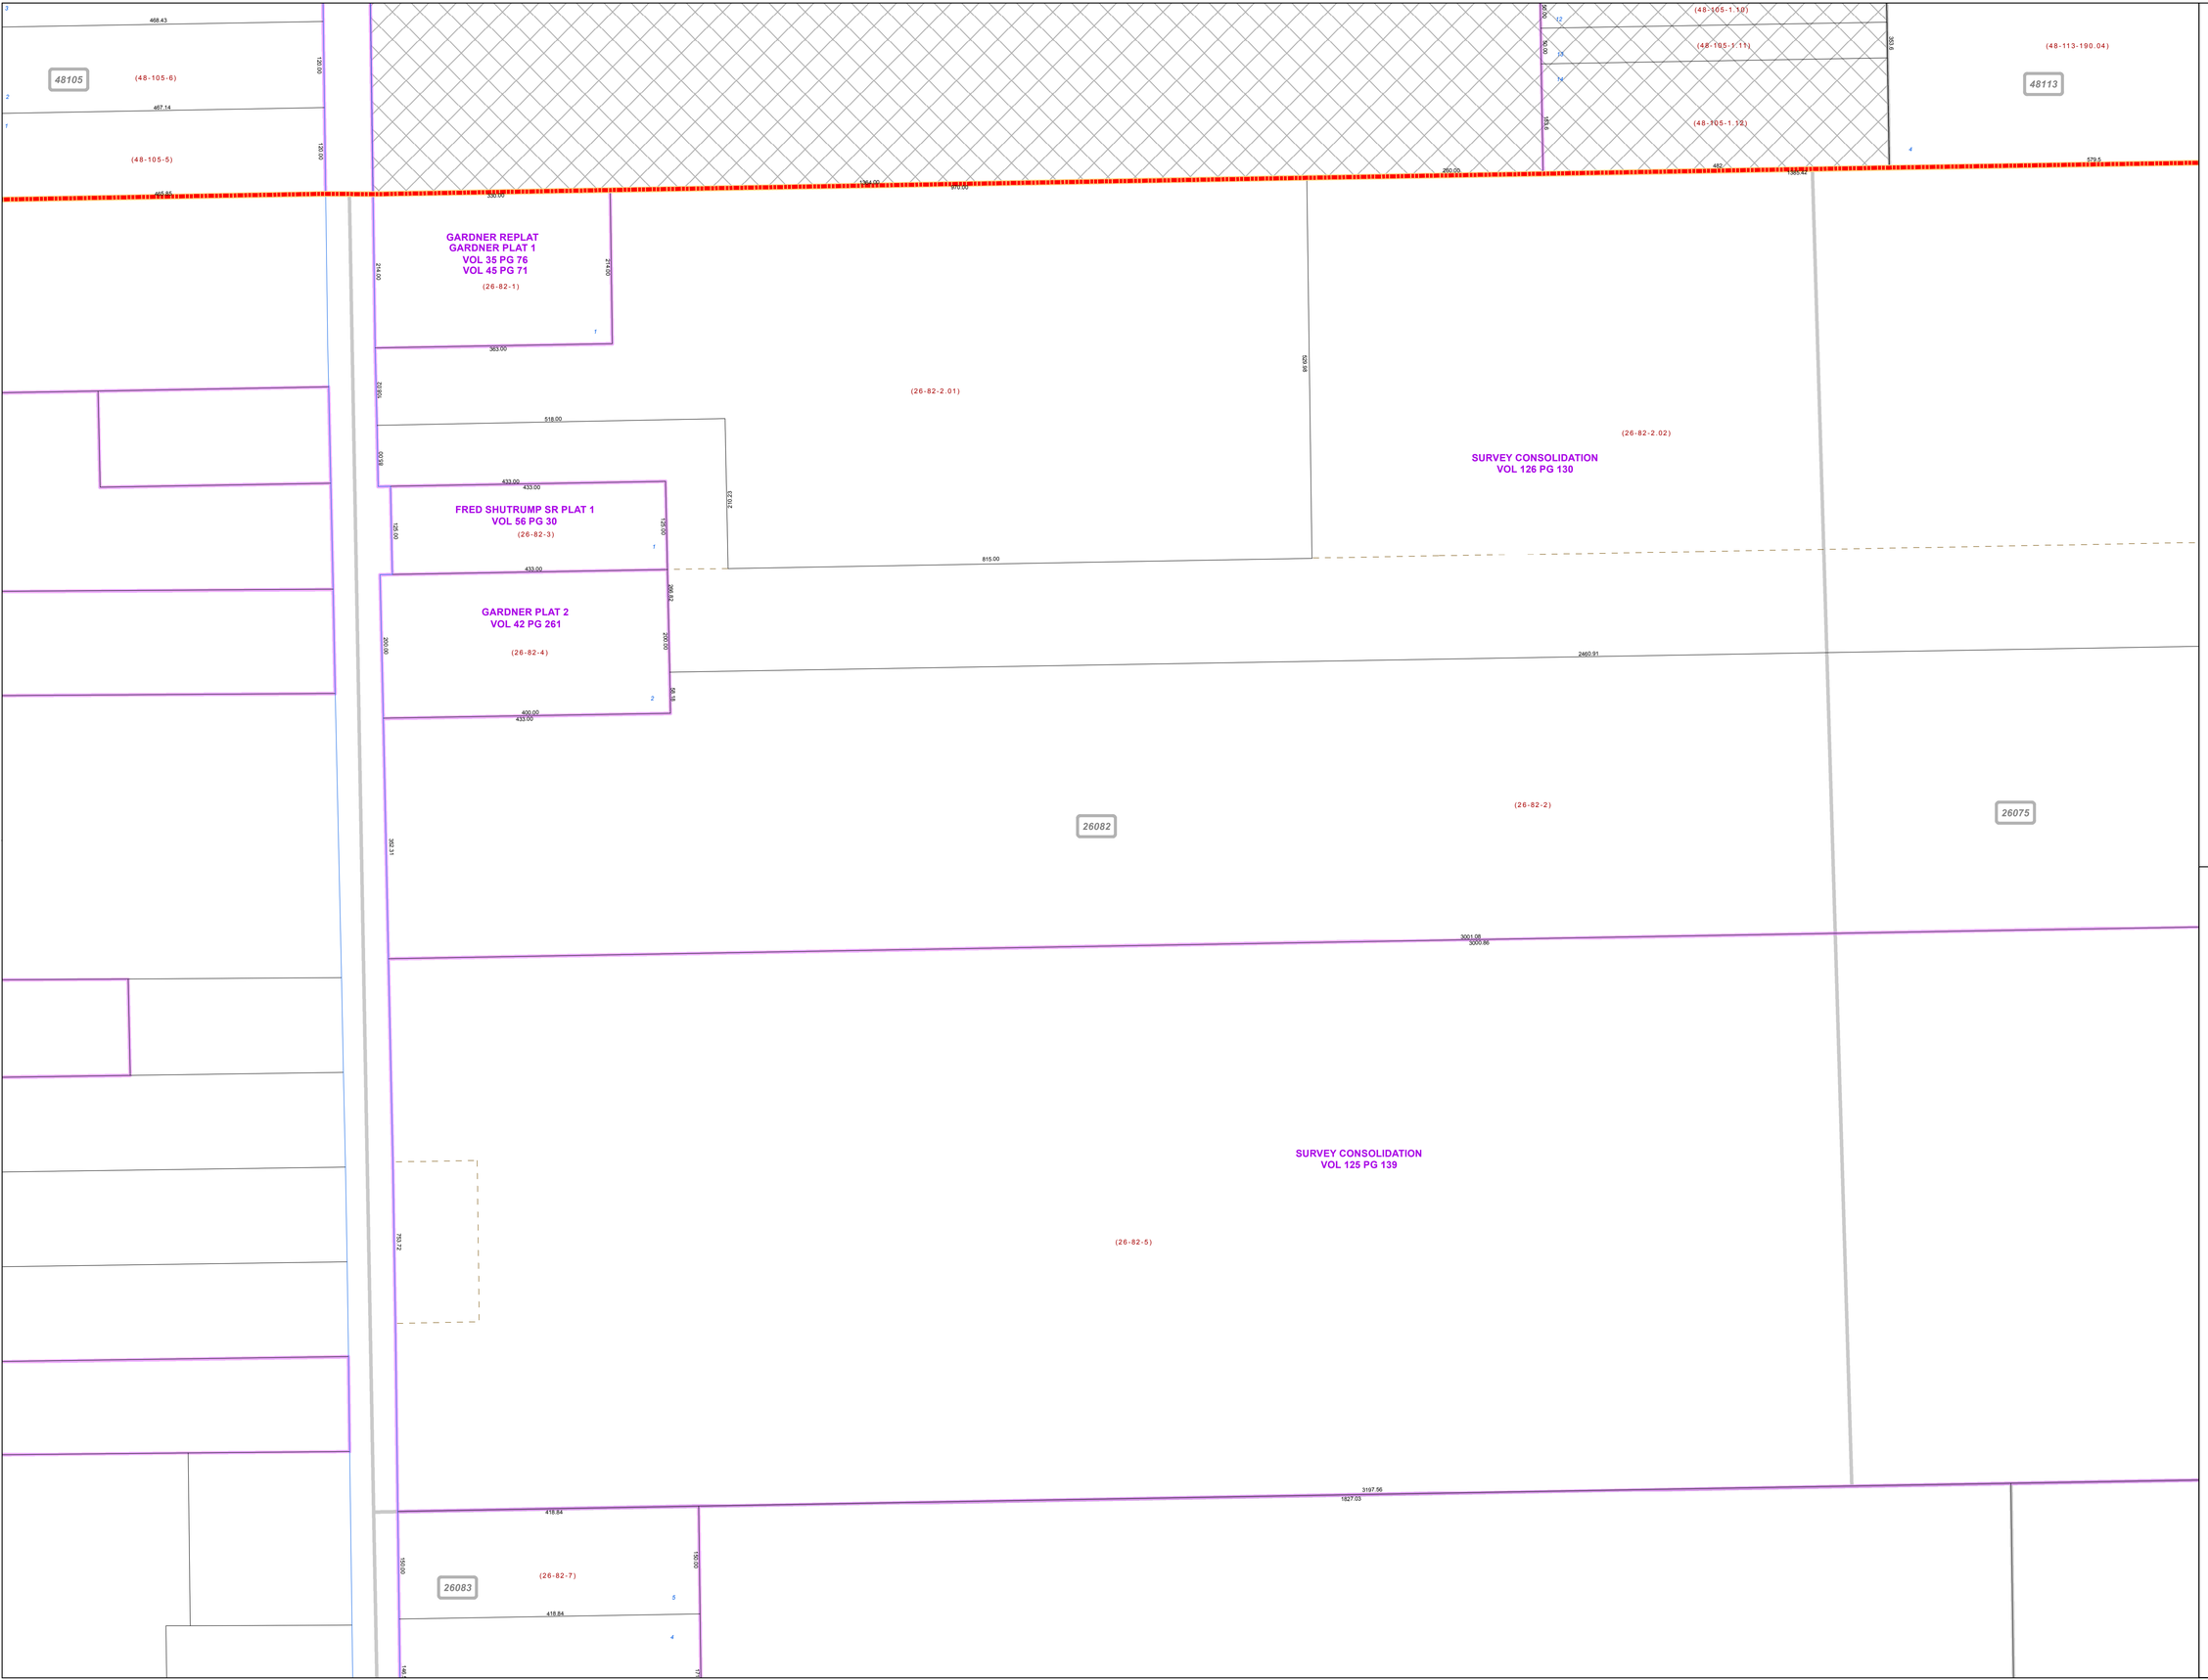

MAHONING COUNTY OHIO

CANFIELD TOWNSHIP

Great Lot 4, 5 Division 3, 3

TAX MAP 26082

SCALE

0 50 100 200 300

Feet

Approximate

Print Date 1/15/2016

LEGEND

- COUNTY LINE
- TOWNSHIP LINE
- CITY LINE
- VILLAGE LINE
- PLAT OUTLINE
- PARCEL LINE
- OLD PARCEL LINE
- PHASE LINE
- ROAD ROW LINE
- RAILROAD ROW LINE
- (01-20-1.03) PARCEL ID NUMBER
- 345 LOT NUMBER
- BELL PLAT 1 PLAT NAME
- 01004 TAX MAP NUMBER
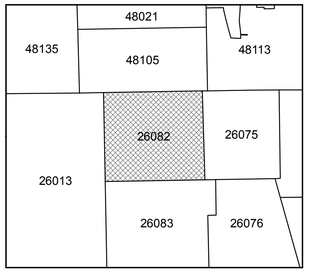
CANFIELD TOWNSHIP
Index Map