MAHONING COUNTY
OHIO
BOARDMAN TOWNSHIP
Great Lot 21, 23 Division 4

TAX MAP 29015

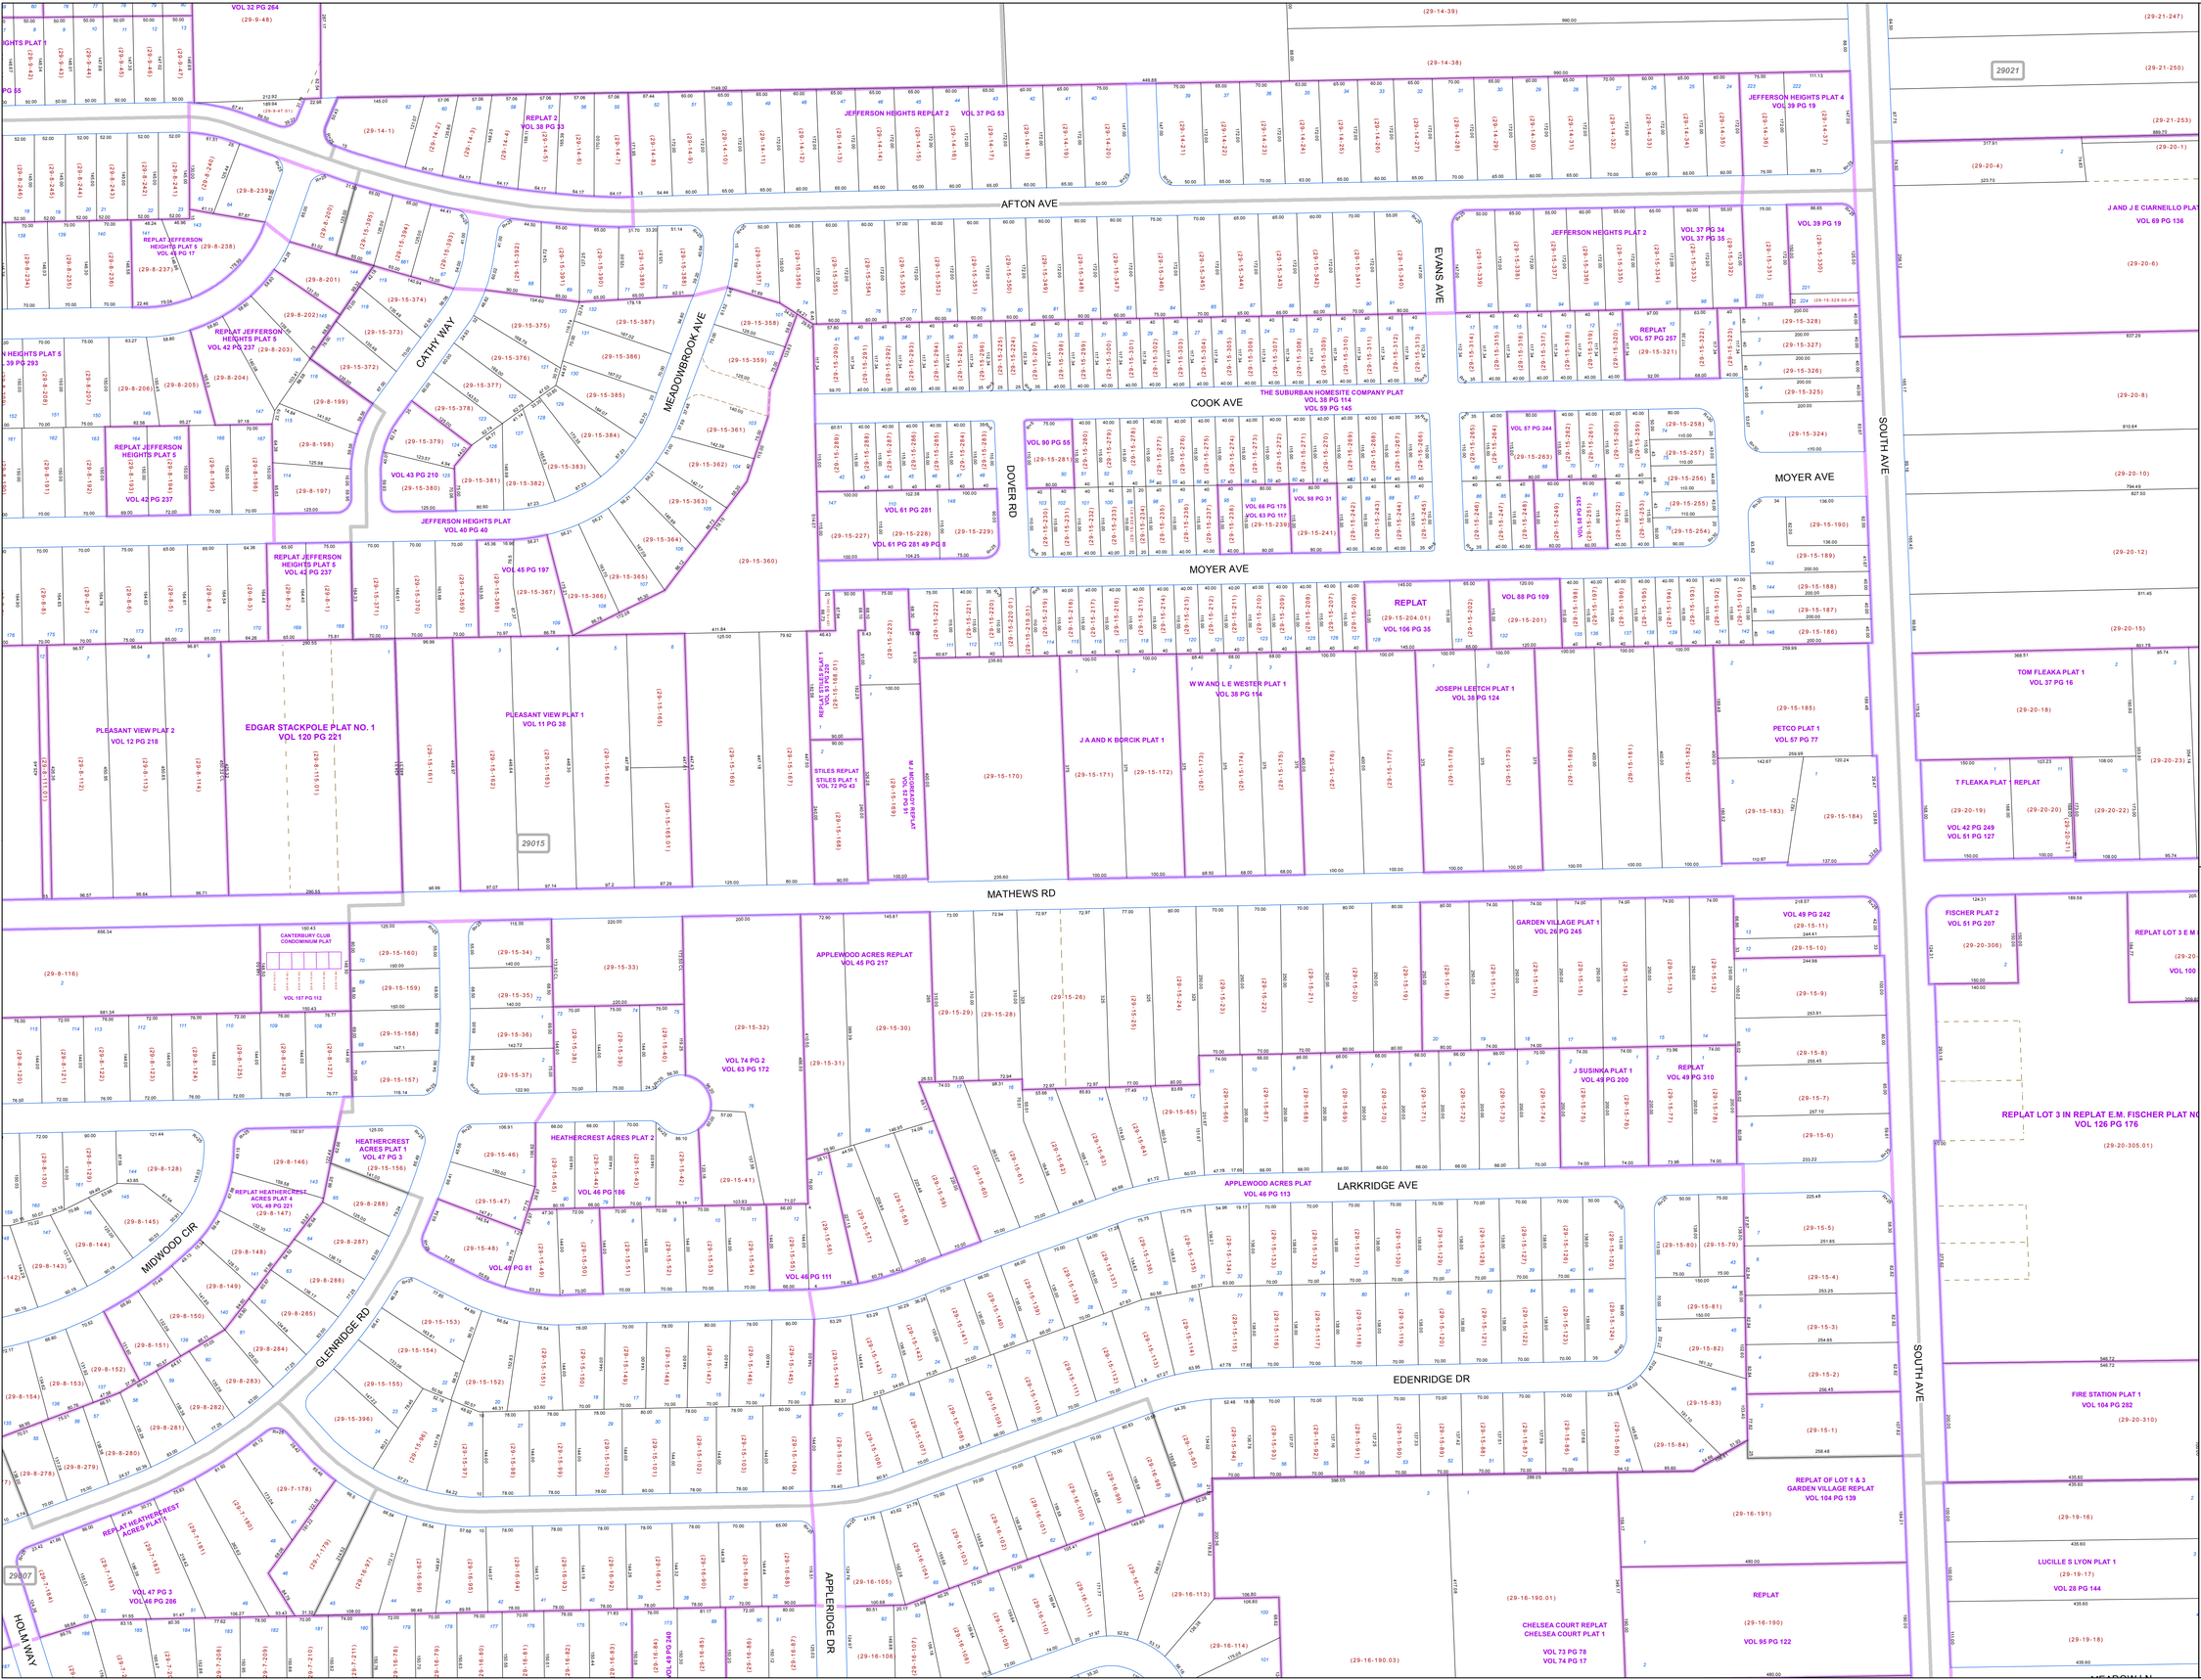

N

SCALE
0 50 100 200 300
Feet
Approximate

Print Date 1/15/2016

LEGEND

- COUNTY LINE
- TOWNSHIP LINE
- CITY LINE
- VILLAGE LINE
- PLAT OUTLINE
- PARCEL LINE
- OLD PARCEL LINE
- PHASE LINE
- ROAD ROW LINE
- RAILROAD ROW LINE
- (01-20-1.03) PARCEL ID NUMBER
- 345 LOT NUMBER
- BELL PLAT 1 PLAT NAME
- 01004 TAX MAP NUMBER
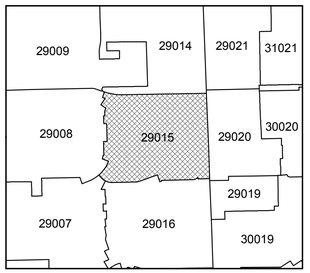
BOARDMAN TOWNSHIP
Index Map