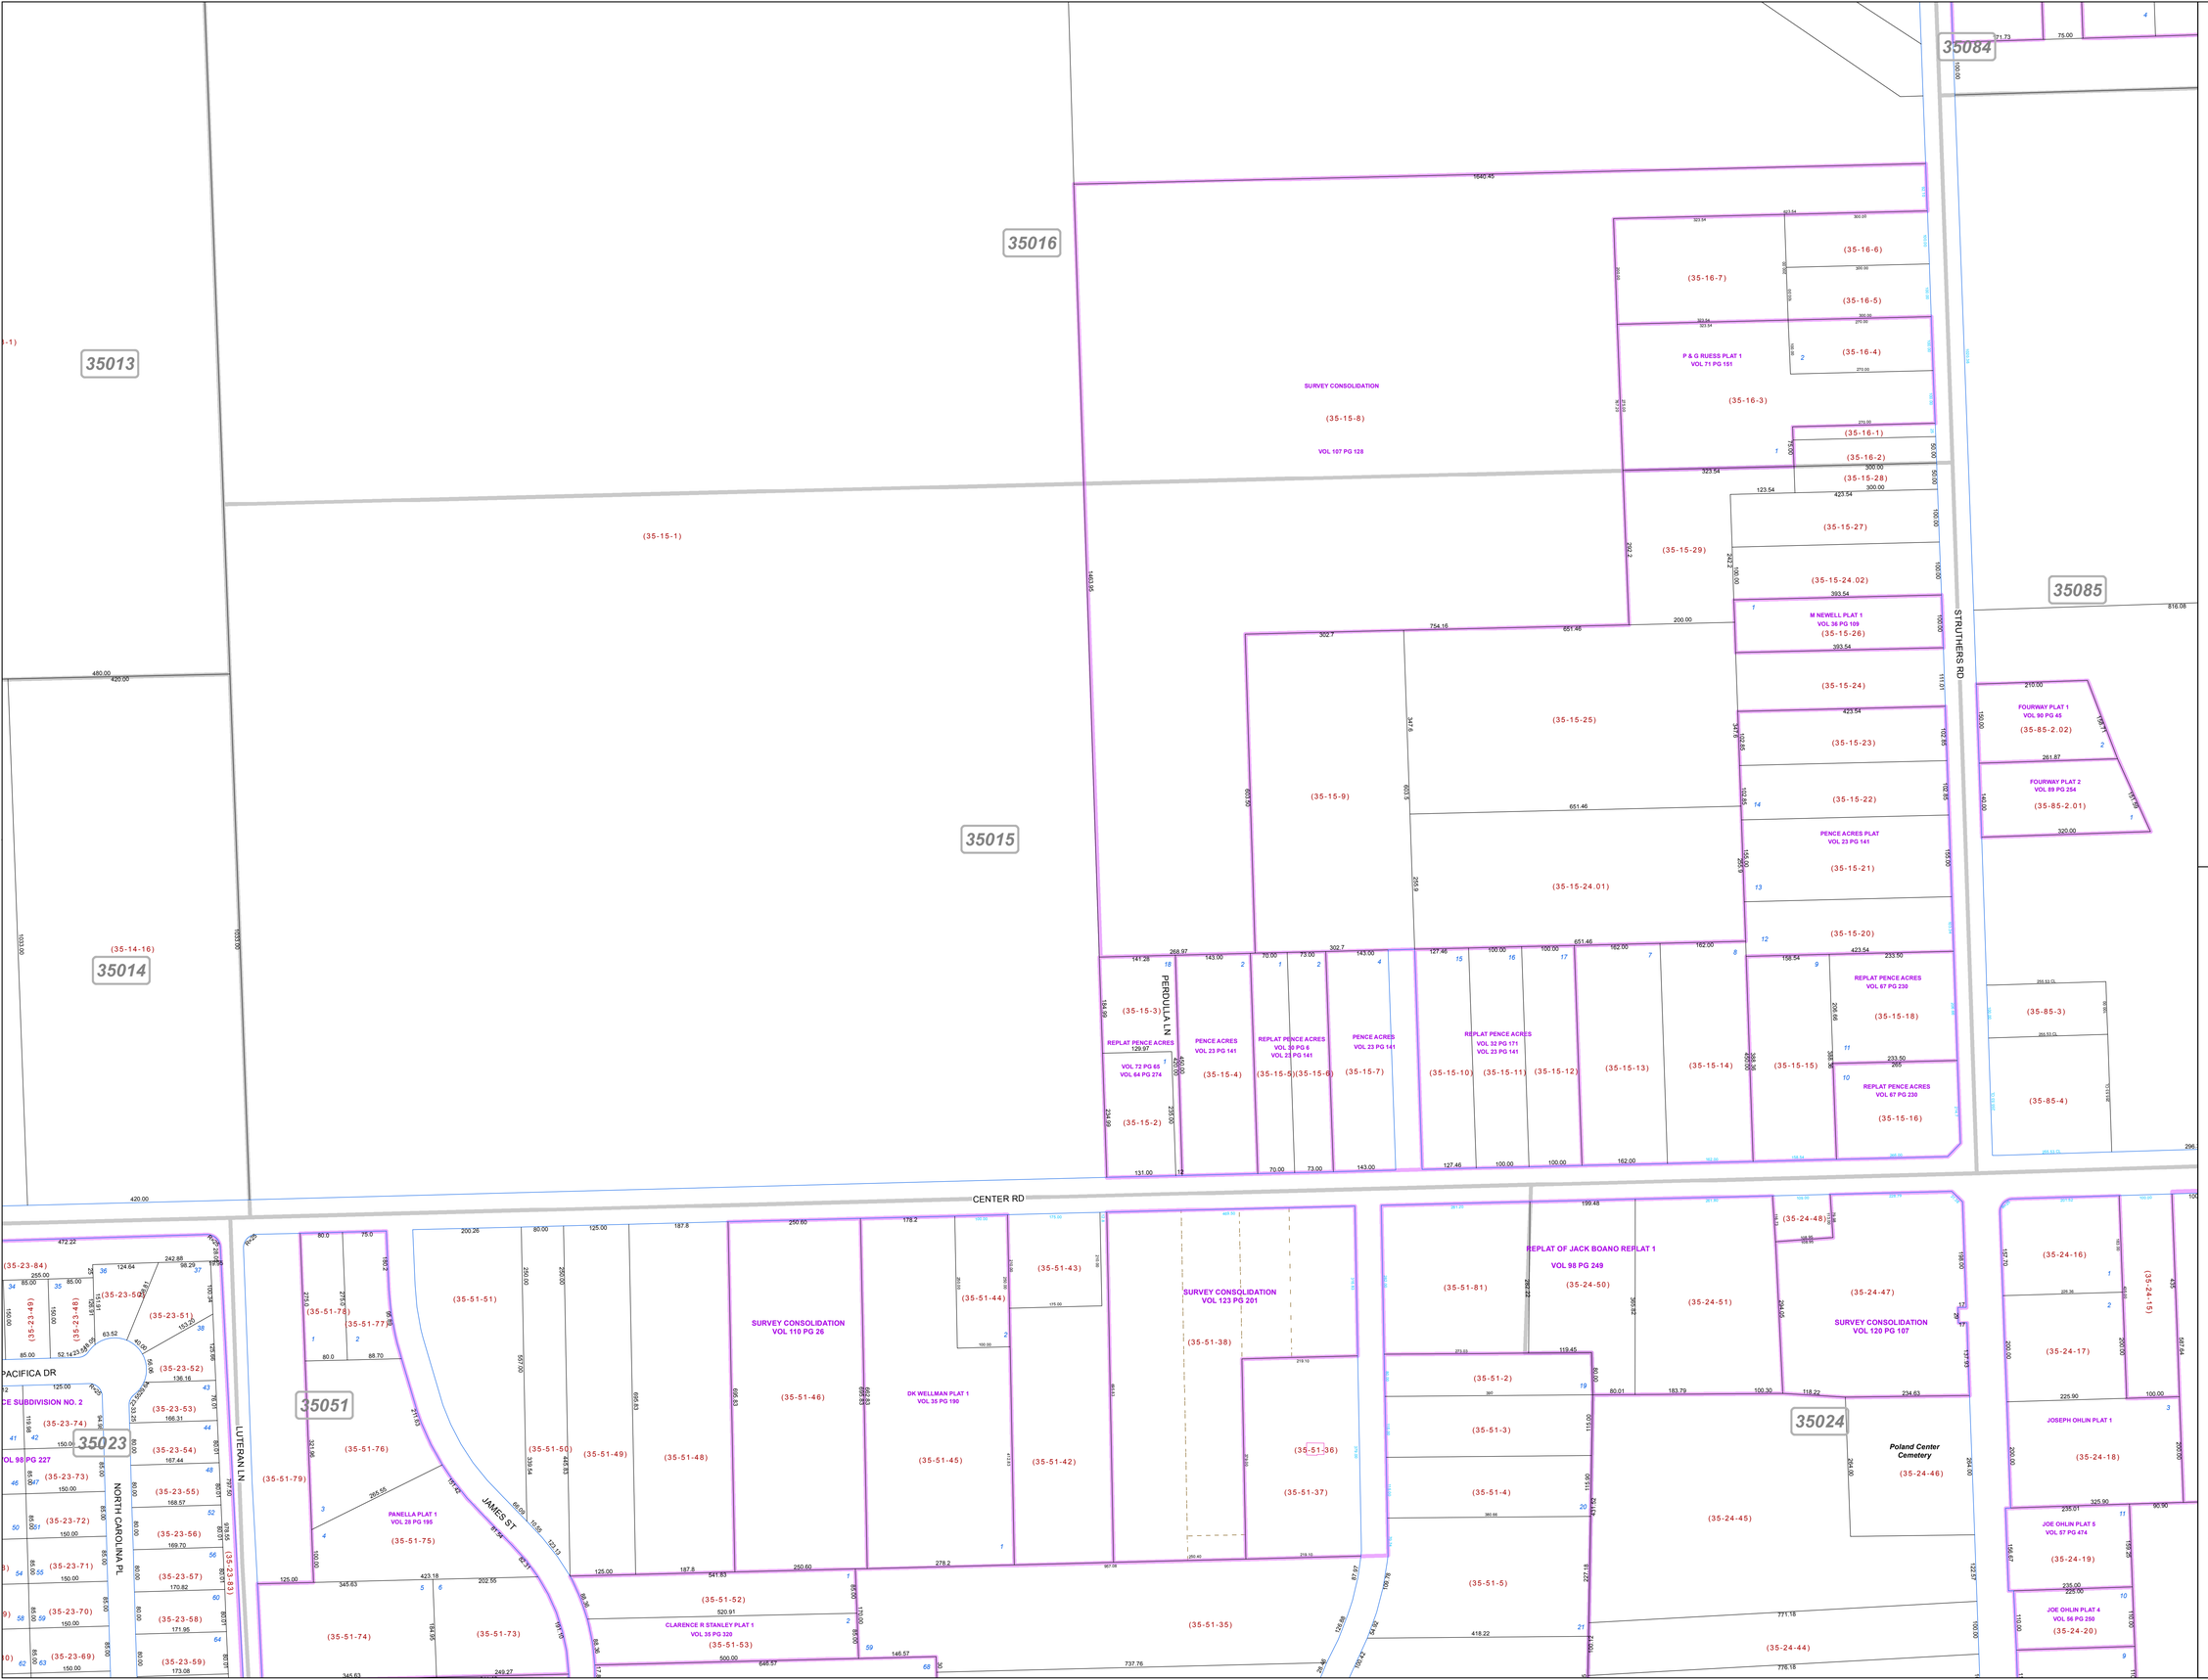


# MAHONING COUNTY
# OHIO

## POLAND TOWNSHIP

*Great Lot 34*

## TAX MAP
## 35015

N

**SCALE**

0 60 120 240 360

Feet

Approximate

Print Date: 1/15/2016

## LEGEND

- COUNTY LINE
- TOWNSHIP LINE
- CITY LINE
- VILLAGE LINE
- PLAT OUTLINE
- PARCEL LINE
- OLD PARCEL LINE
- PHASE LINE
- ROAD ROW LINE
- RAILROAD ROW LINE
- (01-20-1.03) PARCEL ID NUMBER
- 345 LOT NUMBER
- BELL PLAT 1 PLAT NAME
- 01004 TAX MAP NUMBER
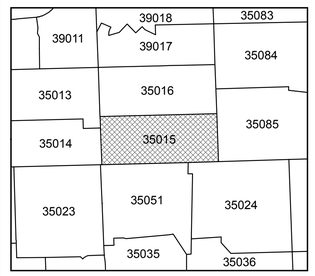
## POLAND TOWNSHIP
### Index Map