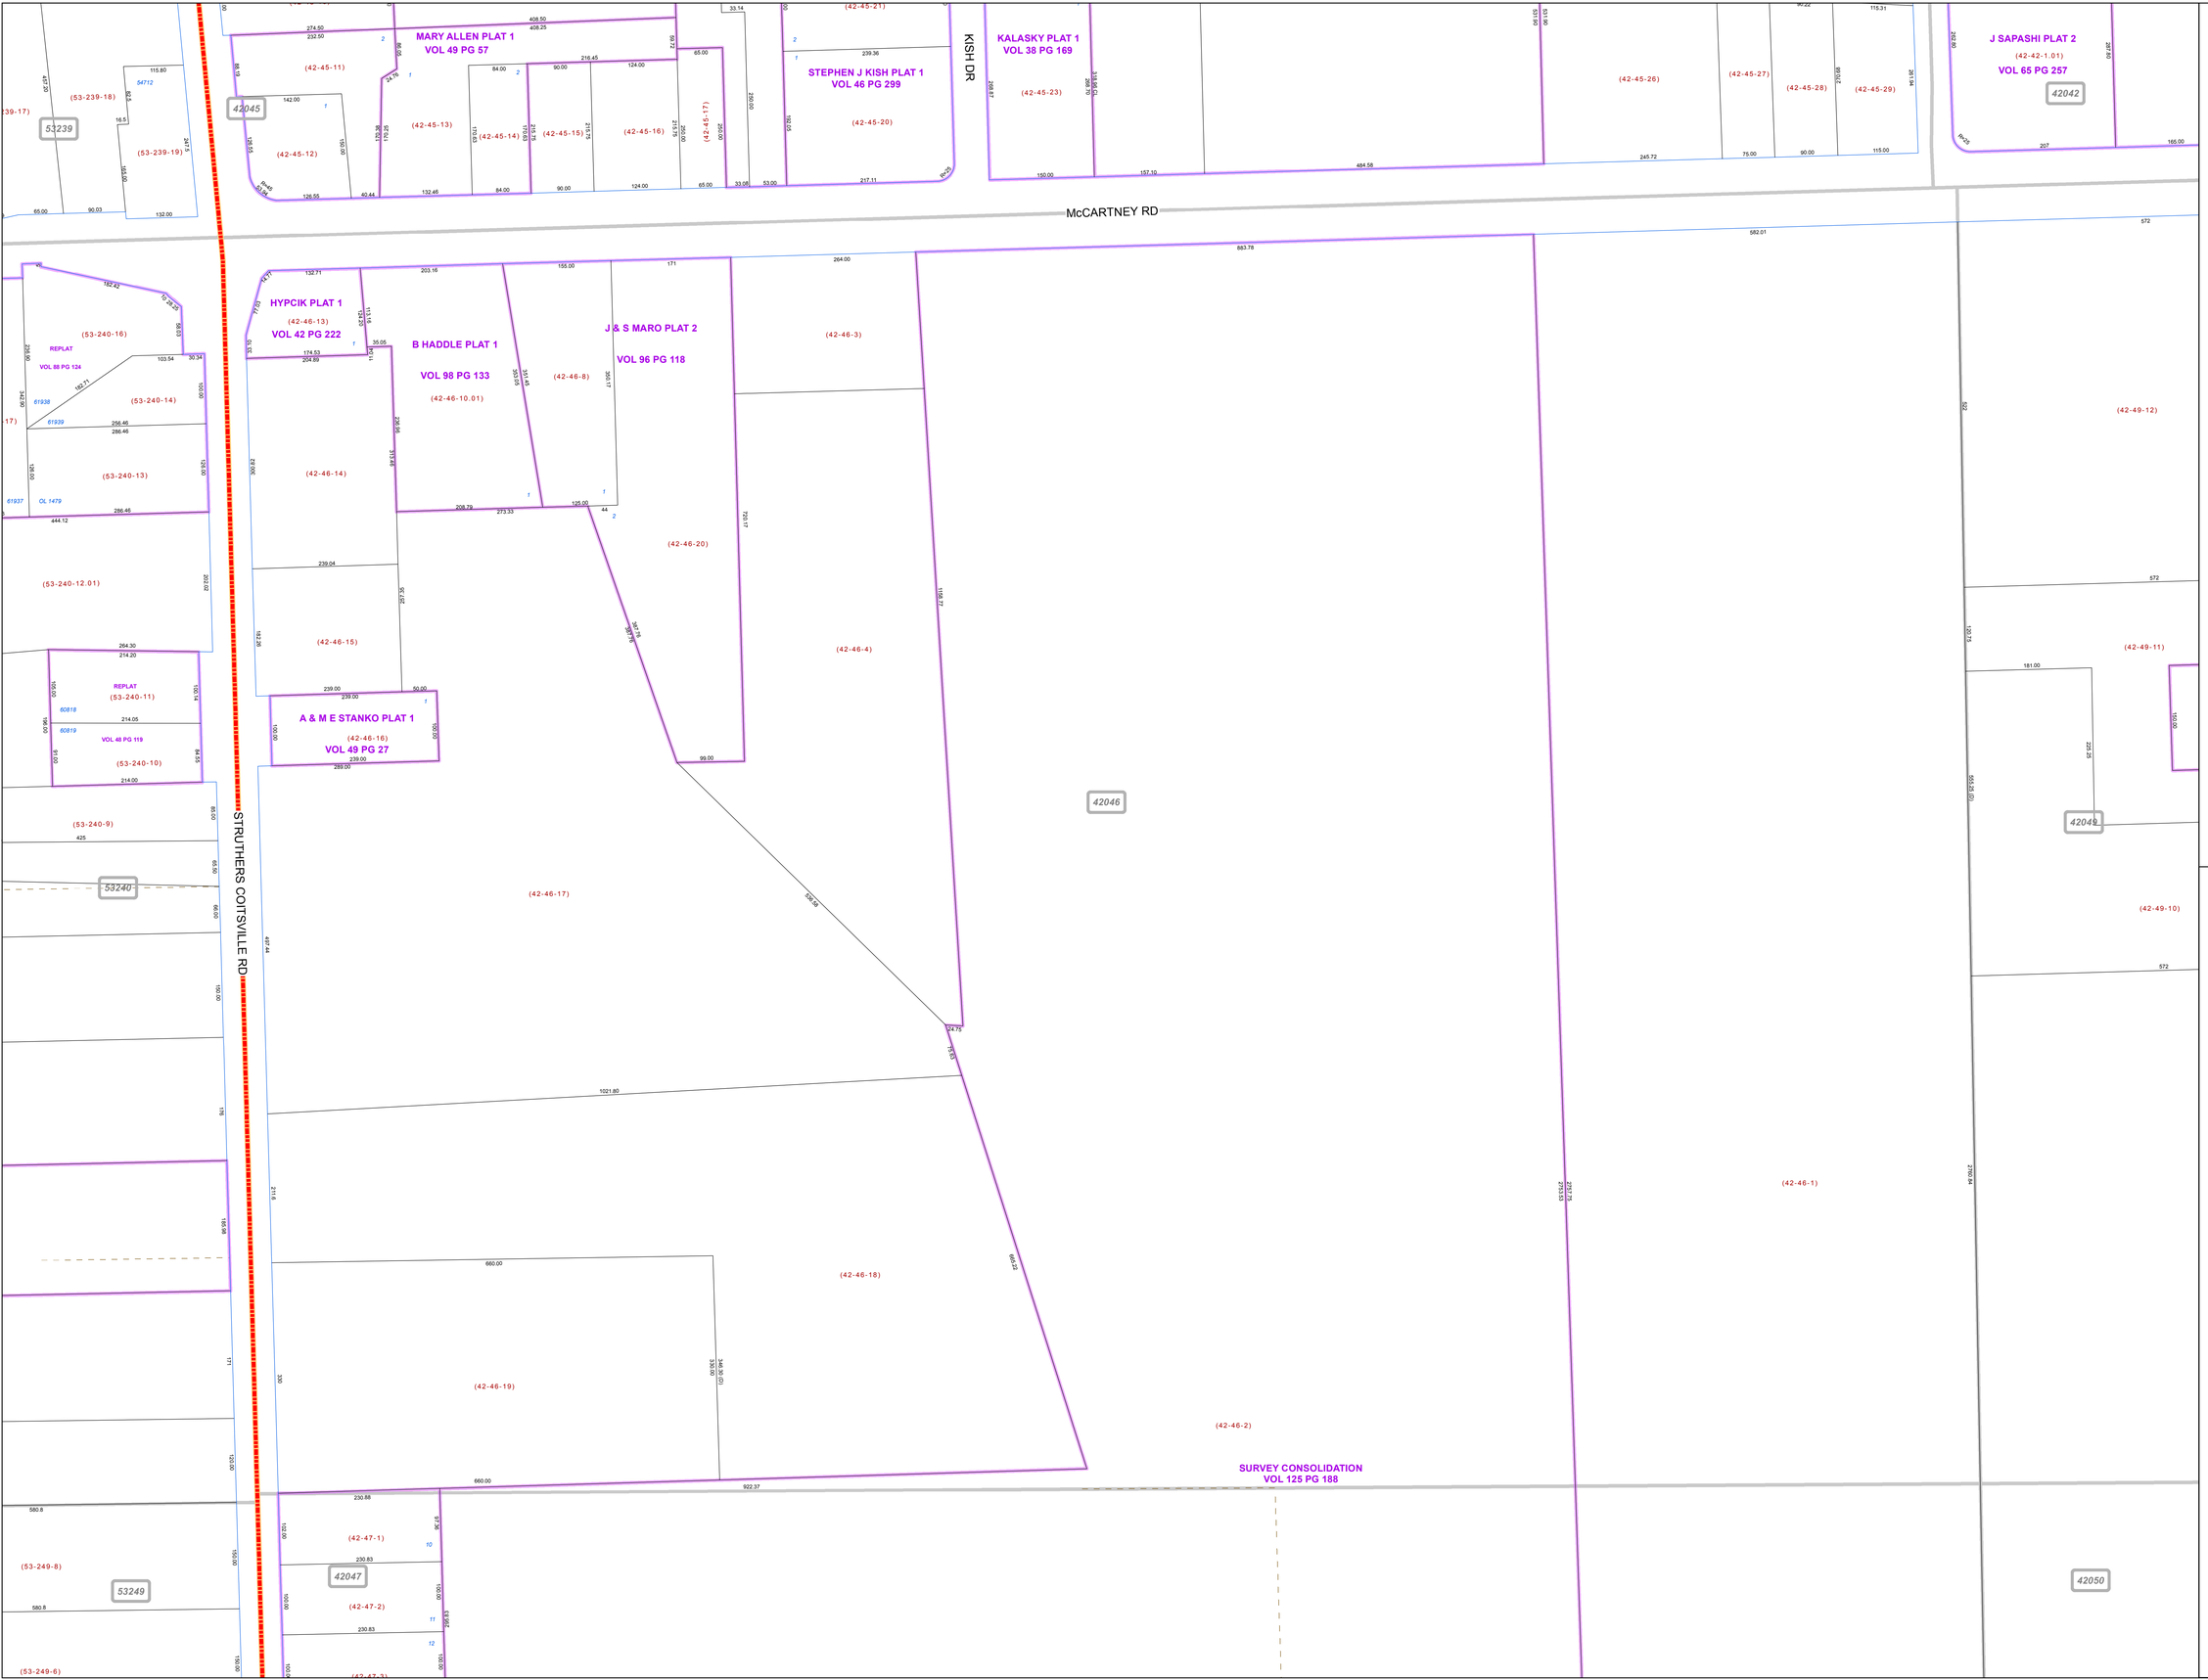

MAHONING COUNTY OHIO

COITSVILLE TOWNSHIP

Great Lot 17

TAX MAP 42046

SCALE

0 50 100 200 300

Feet

Approximate

Print Date 1/15/2016

LEGEND

- COUNTY LINE
- TOWNSHIP LINE
- CITY LINE
- VILLAGE LINE
- PLAT OUTLINE
- PARCEL LINE
- OLD PARCEL LINE
- PHASE LINE
- ROAD ROW LINE
- RAILROAD ROW LINE
- (01-20-1.03) PARCEL ID NUMBER
- 345 LOT NUMBER
- BELL PLAT 1 PLAT NAME
- 01004 TAX MAP NUMBER

COITSVILLE TOWNSHIP Index Map

53239	42045	42042
53240	42046	42049
53249	42047	42050
46020		