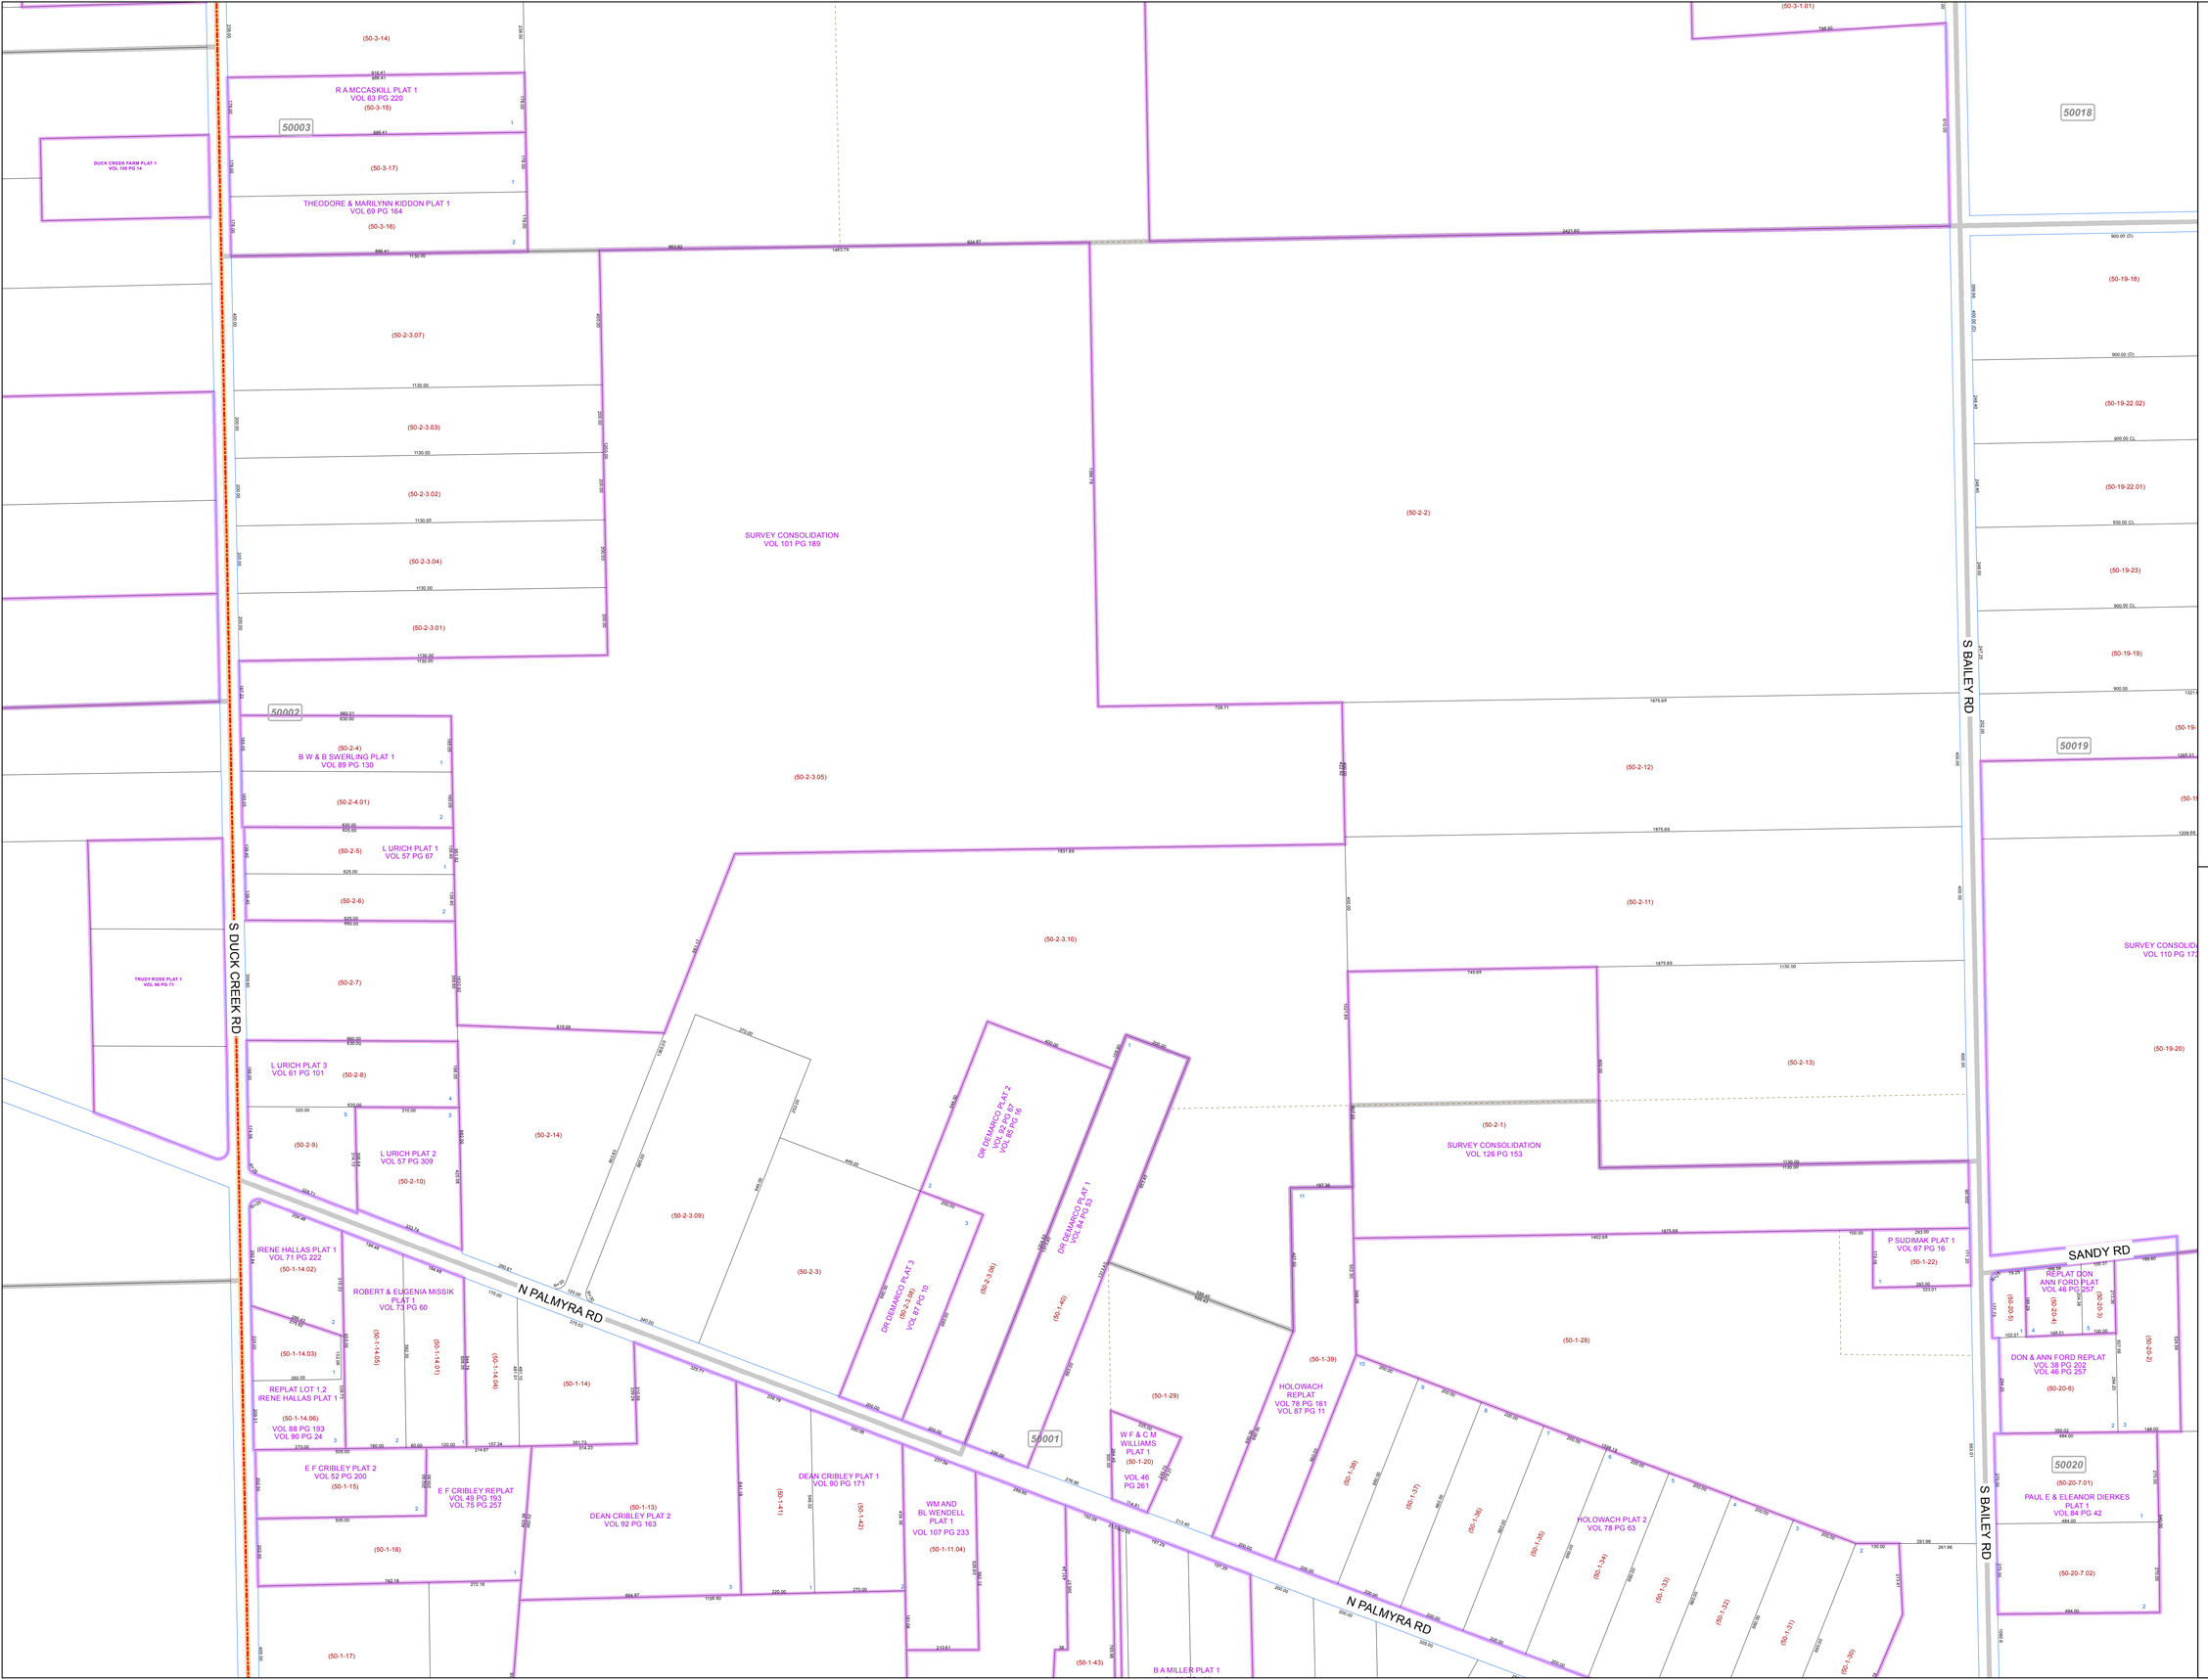

MAHONING COUNTY
OHIO

JACKSON TOWNSHIP

Great Lot 35 & 36

TAX MAP
50002

N

SCALE

0 100 200 400 600

Feet

Approximate

Print Date 1/15/2016

LEGEND

- COUNTY LINE
- TOWNSHIP LINE
- CITY LINE
- VILLAGE LINE
- PLAT OUTLINE
- PARCEL LINE
- OLD PARCEL LINE
- PHASE LINE
- ROAD ROW LINE
- RAILROAD ROW LINE
- (01-20-1.03) PARCEL ID NUMBER
- 345 LOT NUMBER
- BELL PLAT 1 PLAT NAME
- 01004 TAX MAP NUMBER

JACKSON TOWNSHIP
Index Map

	51124	50004	50017
	51135	50003	50018
51137	51136	50002	50019
	51146		
51148	51147	50001	50020
22006		24010	24011