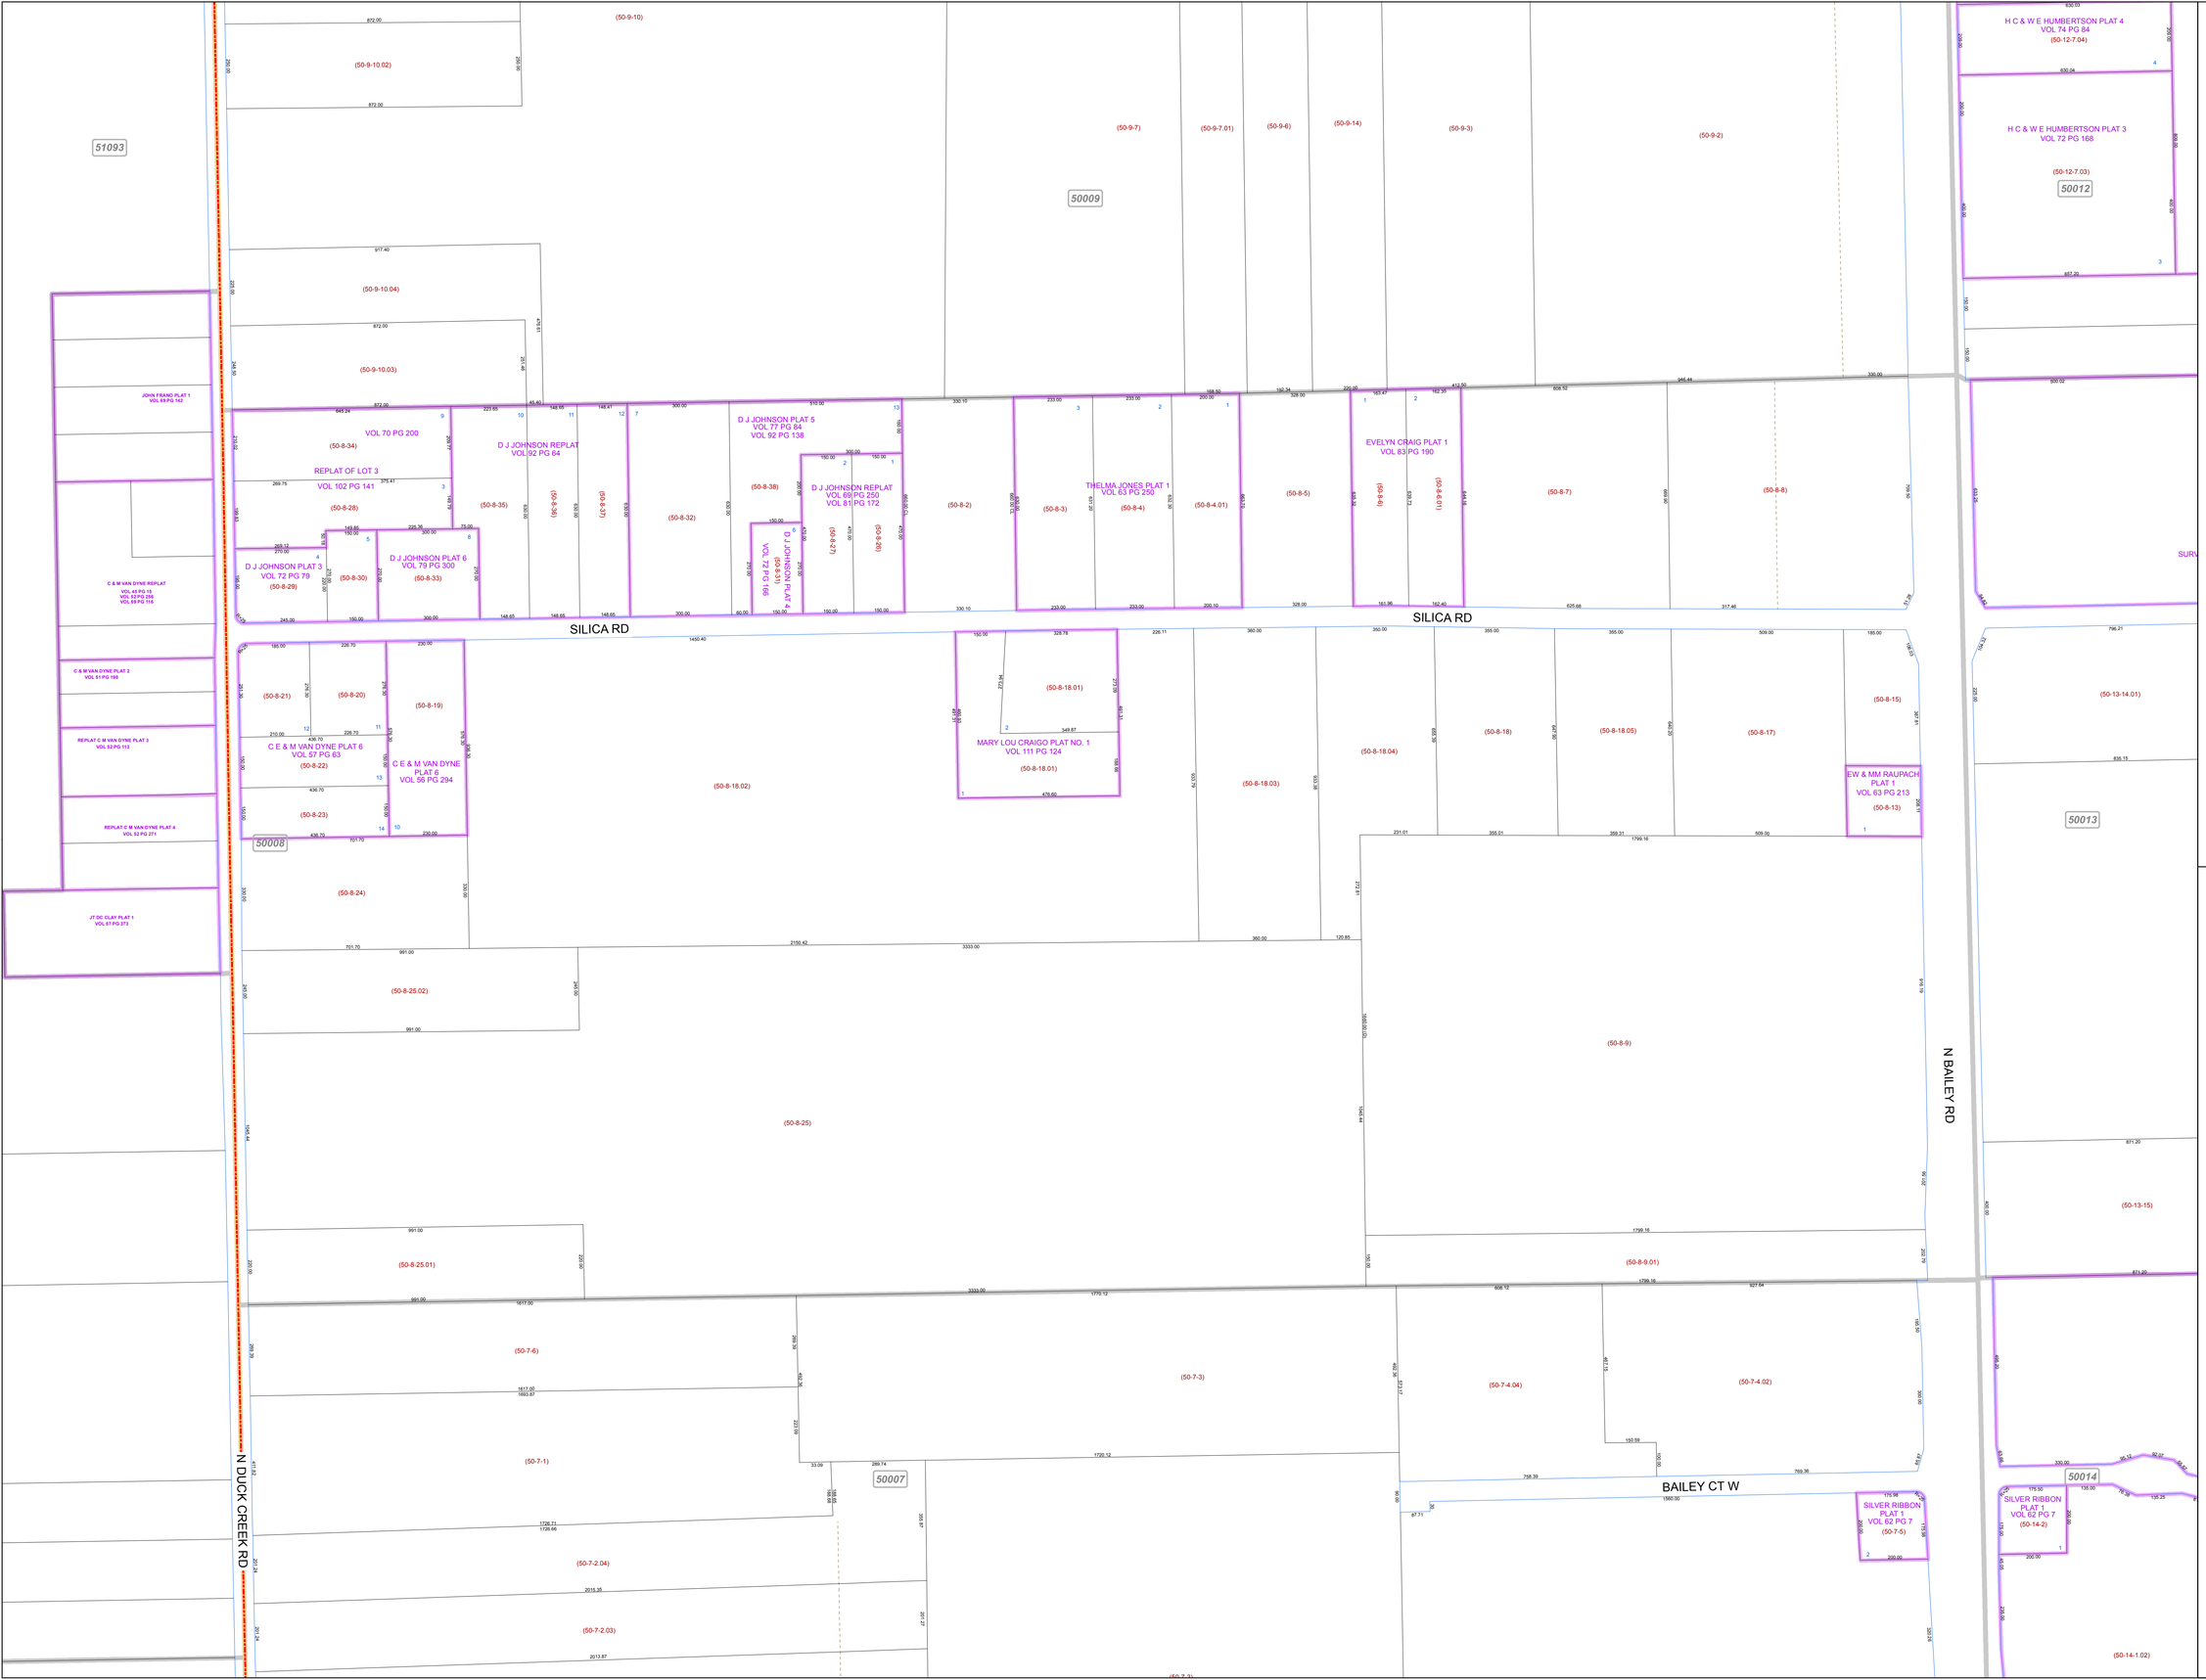

MAHONING COUNTY
OHIO

JACKSON TOWNSHIP

Great Lot 48

TAX MAP
50008

N

SCALE

0 100 200 400 600

Feet

Approximate

Print Date 1/15/2016

LEGEND

- COUNTY LINE
- TOWNSHIP LINE
- CITY LINE
- VILLAGE LINE
- PLAT OUTLINE
- PARCEL LINE
- OLD PARCEL LINE
- PHASE LINE
- ROAD ROW LINE
- RAILROAD ROW LINE
- (01-20-1.03) PARCEL ID NUMBER
- 345 LOT NUMBER
- BELL PLAT 1 PLAT NAME
- 01004 TAX MAP NUMBER

JACKSON TOWNSHIP
Index Map

51082	51083	50010	50011
	51084		
		50009	50012
	51093		
		50008	50013
51102	51103		
		50007	50014
51105	51104		
	51113	50006	50015